




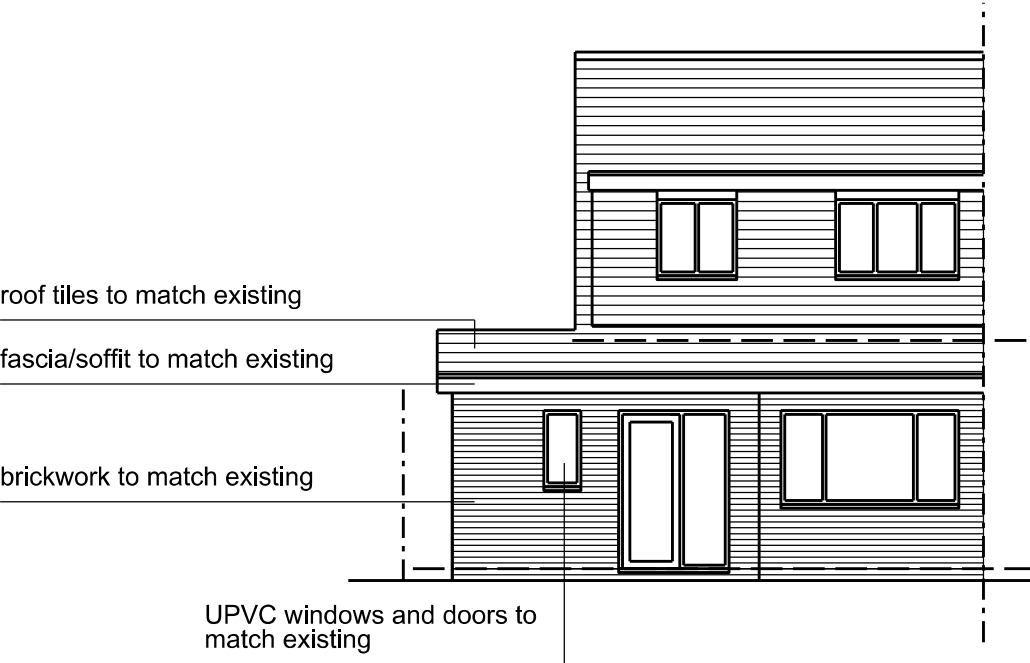


East Elevation

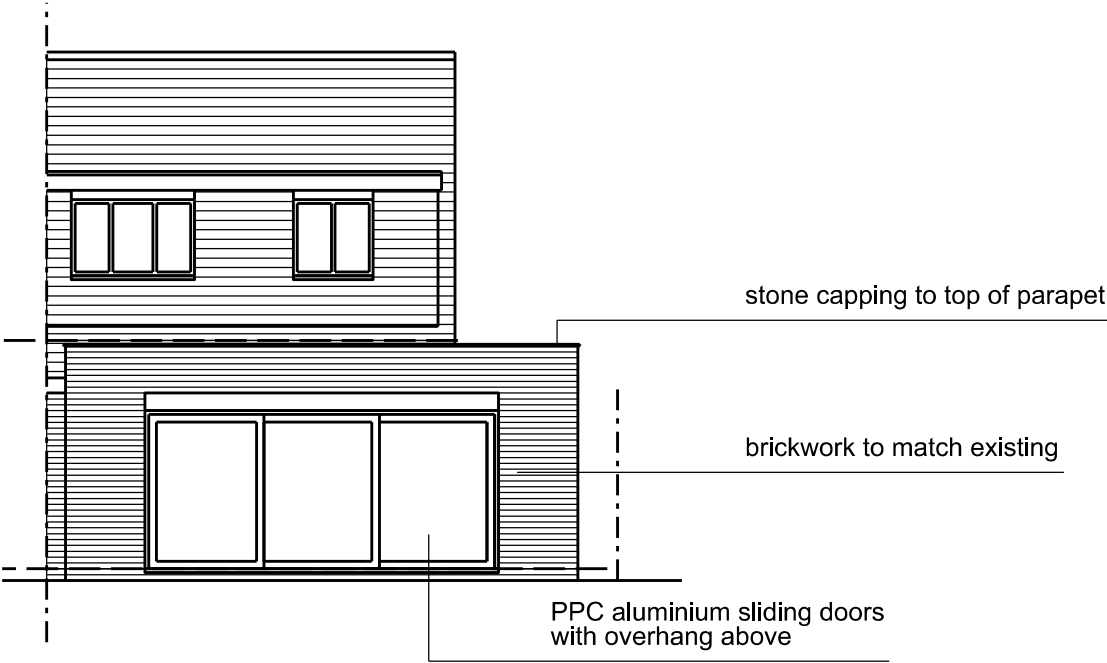

West Elevation

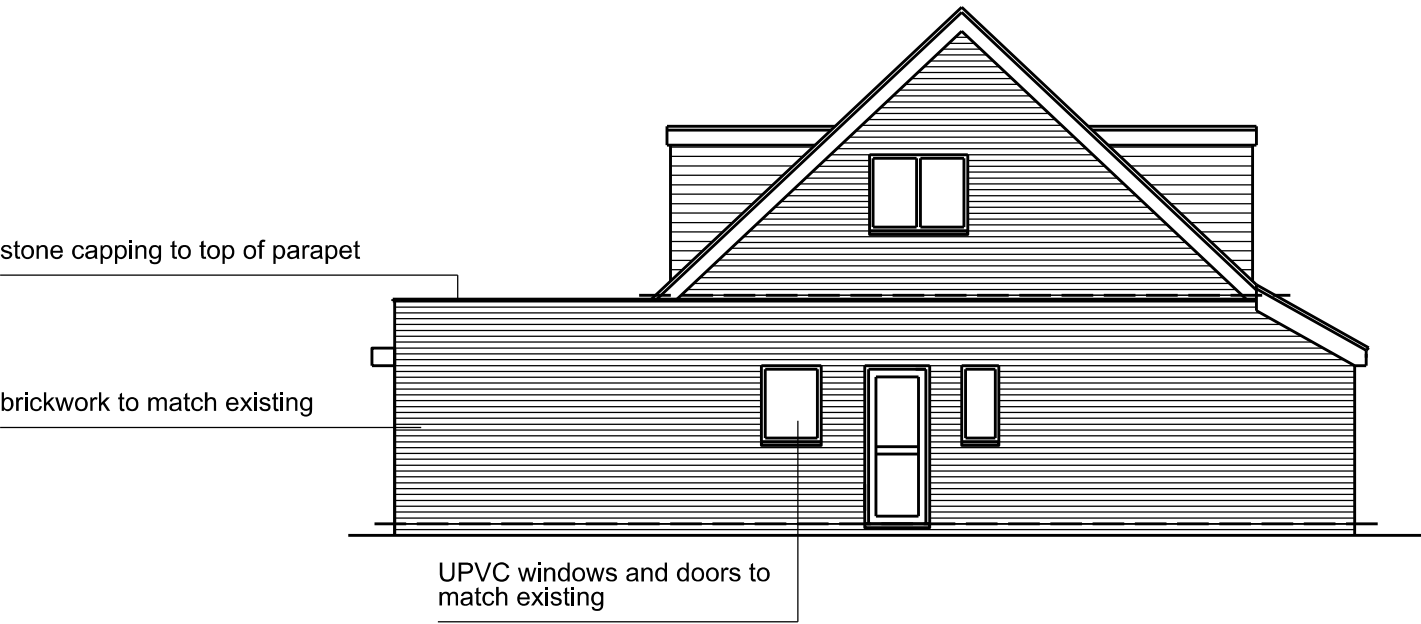

South Elevation

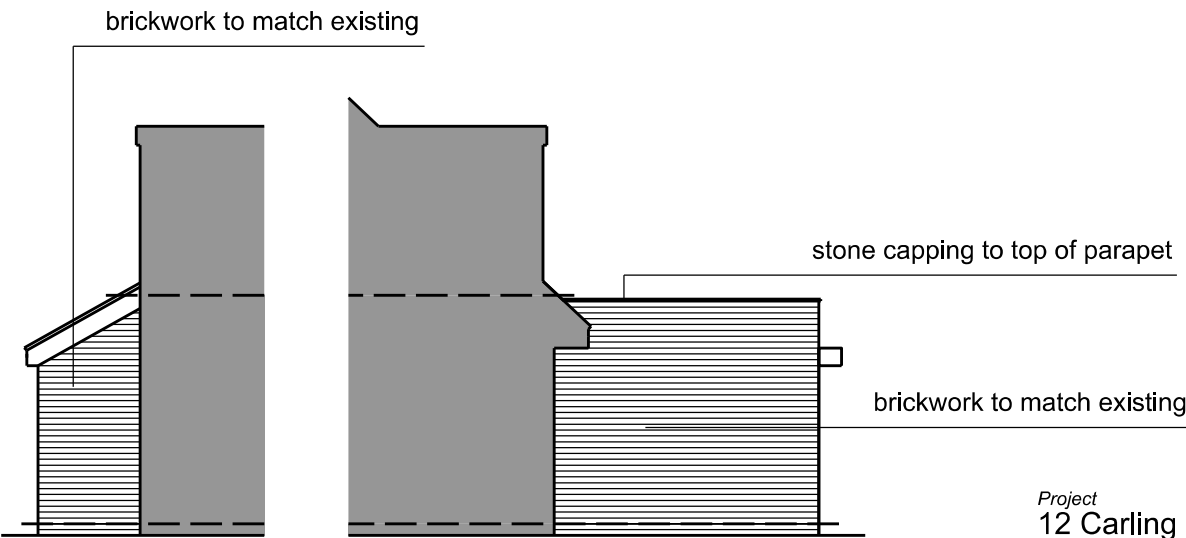

North Elevation

Project
12 Carling Drive
Wythenshaw

Title
Proposed Elevations

Job No.
1090

Drawing No.
L301rev1

Scale @A3
1:100

