



01 SP - PLAN ON WEST ELEVATION - CLADDING AND SUB-GRID SETTING OUT

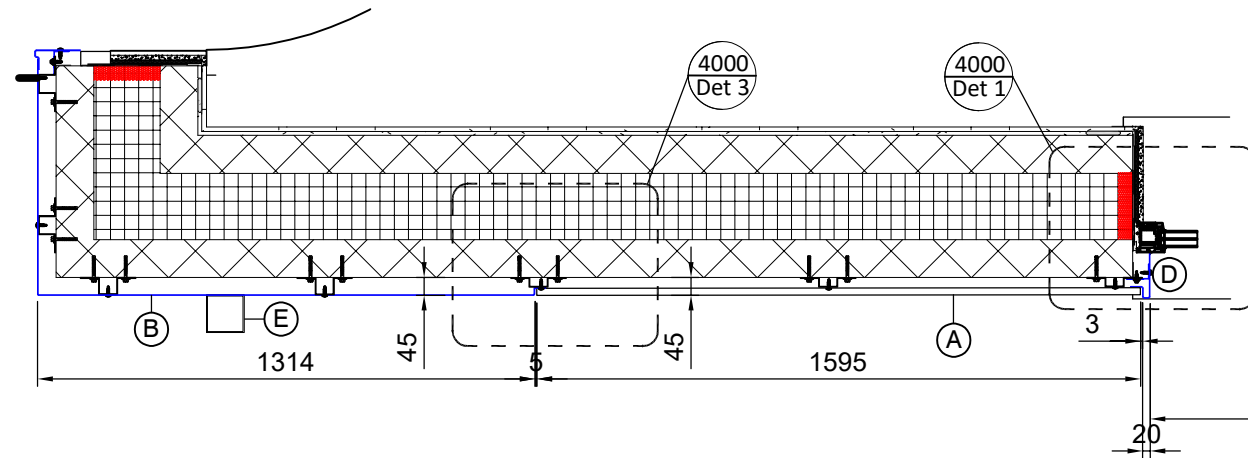


02 SP - PLAN ON EAST ELEVATION - CLADDING AND SUB-GRID SETTING OUT

- REFER TO DRAWING C140-EMB-1000 FOR LOCATIONS
- (A) Horizontal Corrugated Profile: AP18HR Architectural Profiles PPC RAL 9006 RAL 9006 matt
 - (B) PPC Aluminium RAL 7016 Flat Aluminium Panel Face Fixed
 - (C) 25mm Deep Aluminium Top-Hats Fixed Vertically Back to Blockwork
 - (D) PPC Aluminium RAL 9006 Folded Jamb Flashing's to Windows / Doors
 - (E) PPC Aluminium RAL 9006 Alumasc Rainwater Goods
 - (F) PPC Aluminium RAL 9006 60x60 Corner Flashing


REFER TO DRAWING C140-EMB-1000 FOR LOCATIONS

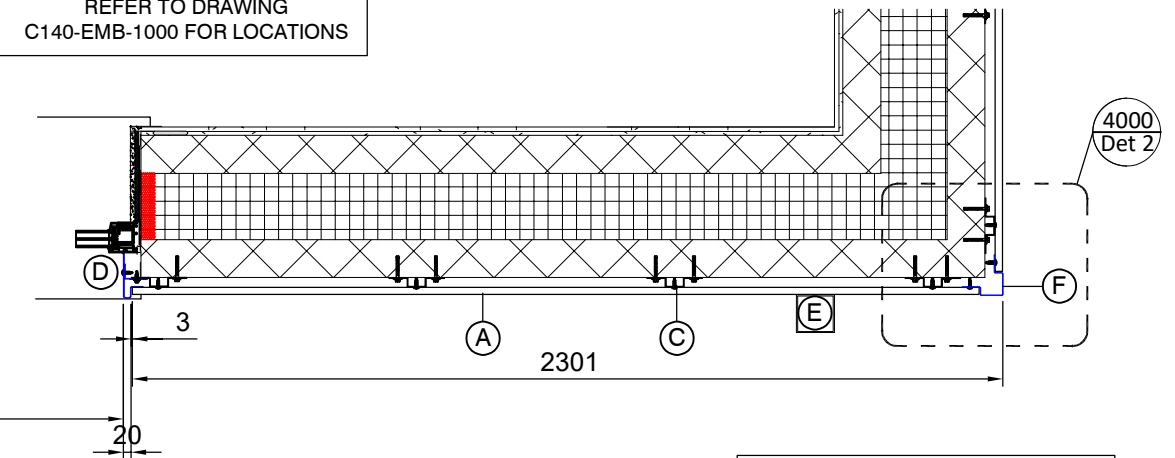

INTERNALS, WINDOWS, DOORS, EPDM SEALS, ALL BY OTHERS - SHOWN INDICATIVE. REFER TO SEPARATE CONTRACTOR DETAILS

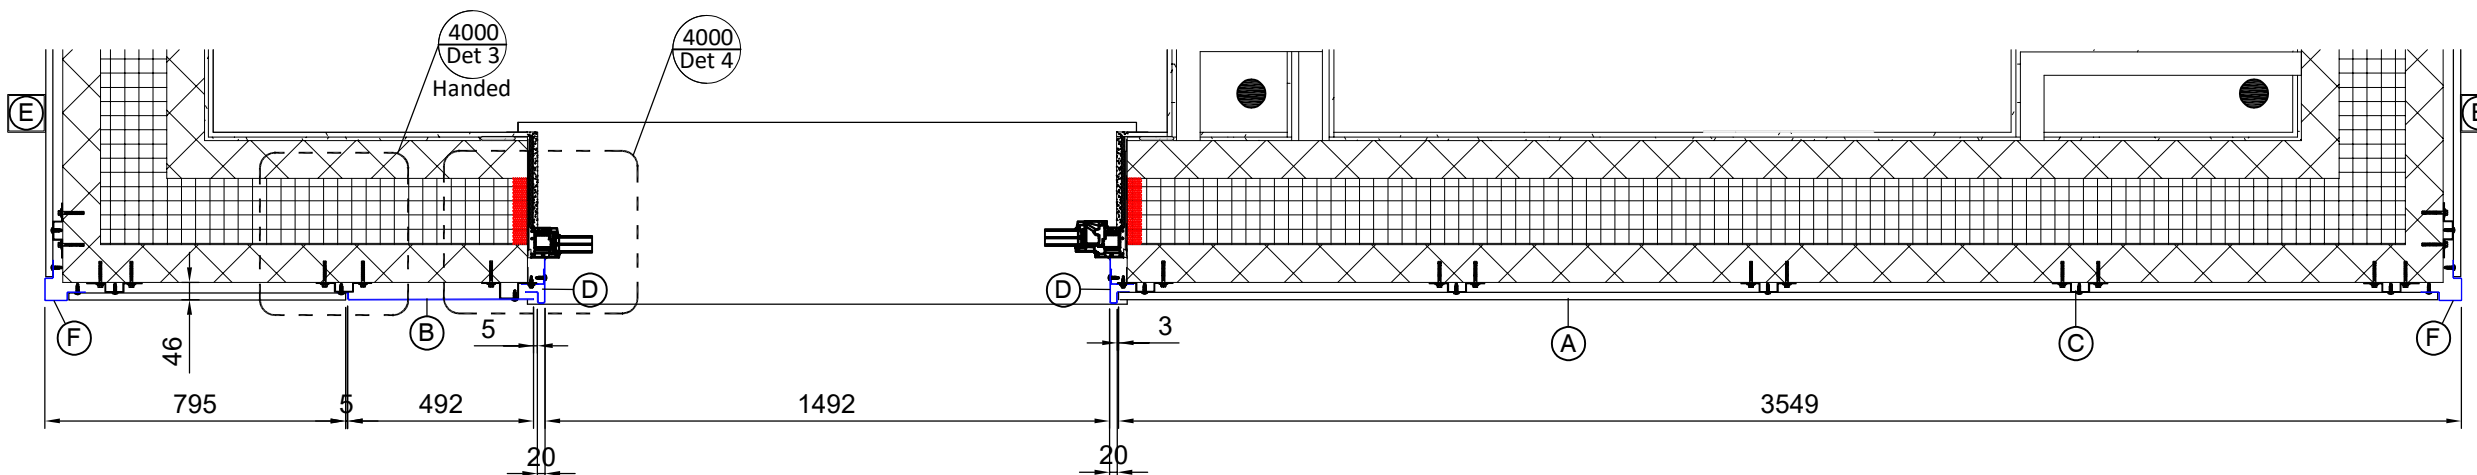

03 SP - PLAN ON NORTH ELEVATION - CLADDING AND SUB-GRID SETTING OUT

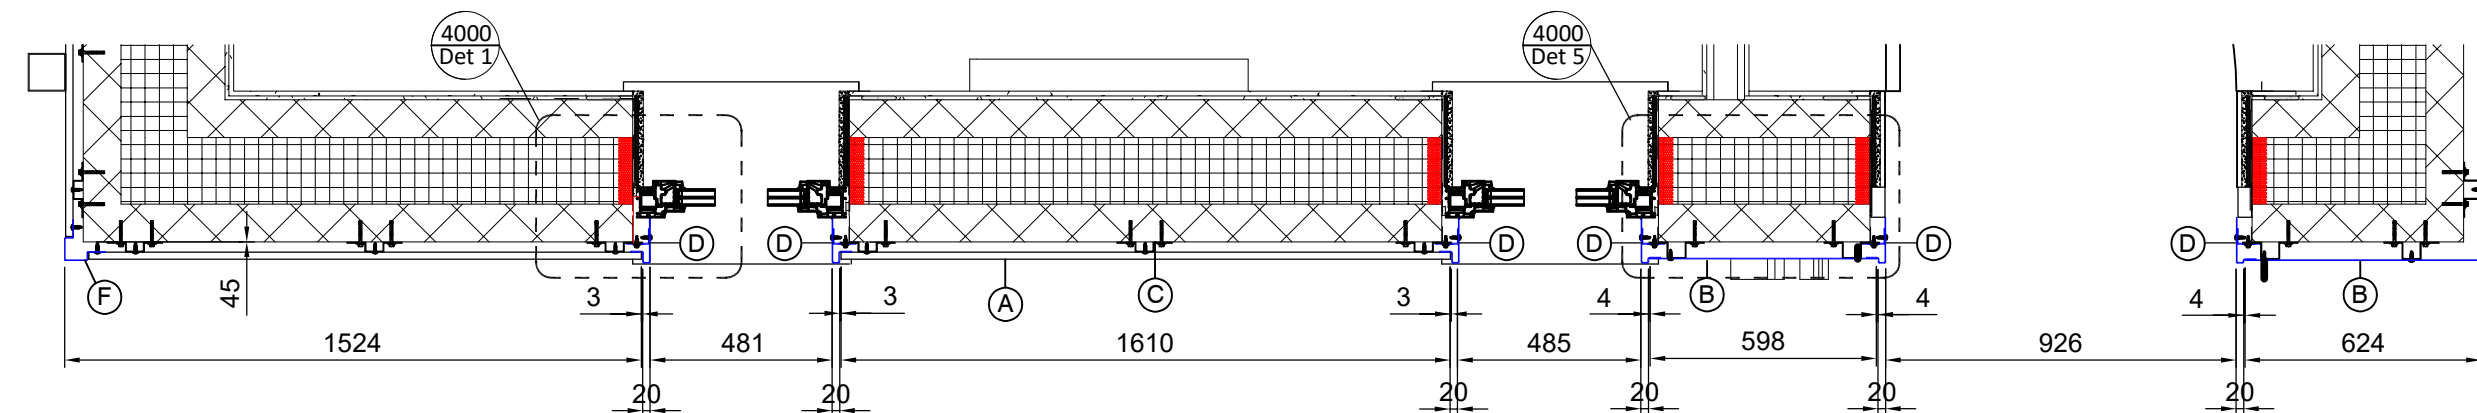

04 SP - PLAN ON SOUTH ELEVATION - CLADDING AND SUB-GRID SETTING OUT

P2	04.04.25	DB	For Approval
P1	21.03.25	DB	For Discussion
Rev	Date	By	Reason for issue
Client VERMONT			
Project EMBASSY VILLAGE MANCHESTER			
Title STAFF POD - PLAN ON CLADDING SETTING OUT DIMS AND ENLARGED DETAIL LOCATIONS			
Drawing number C140-EMB-2000			Rev. P02
Date March 2025			Scale NTS@A3
Drawn by DB			Checked DB
Drawing status For Approval			
File C140-Embassy_Village_TASK-UK_DRAWINGS			