




Standard Notes
1.00 DO NOT SCALE THIS DRAWING. WORK TO DIMENSIONS GIVEN.
2.00 ALL DIMENSIONS TO BE VERIFIED FROM SITE MEASUREMENT.

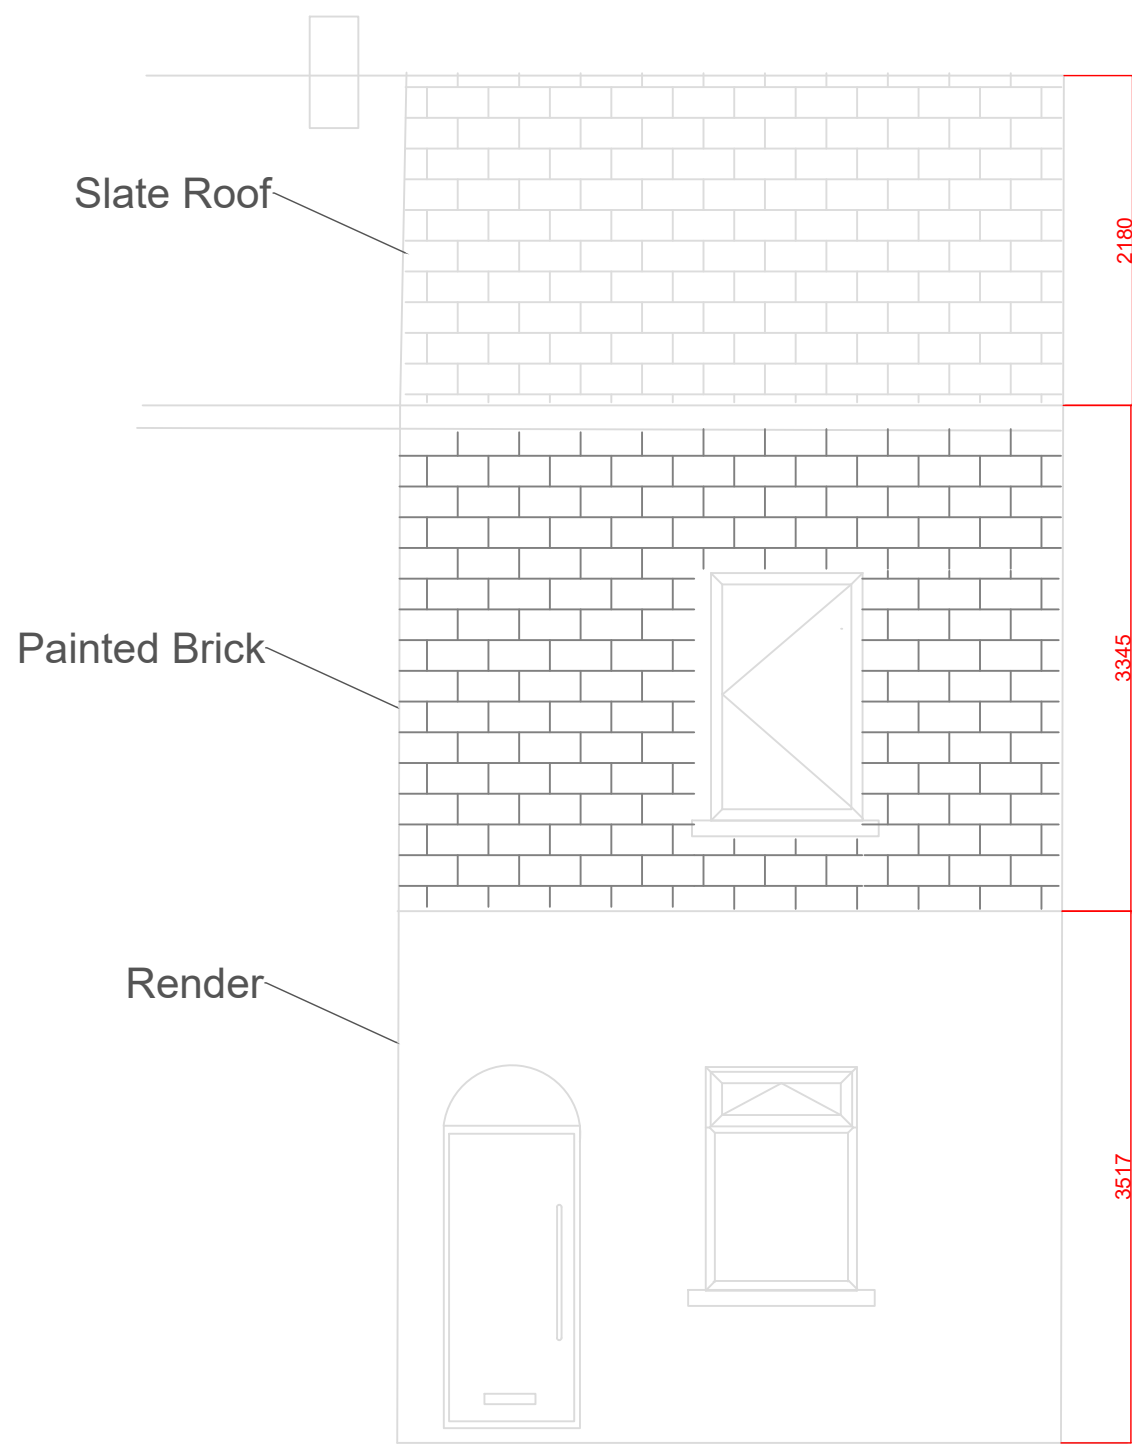

Front Elevation

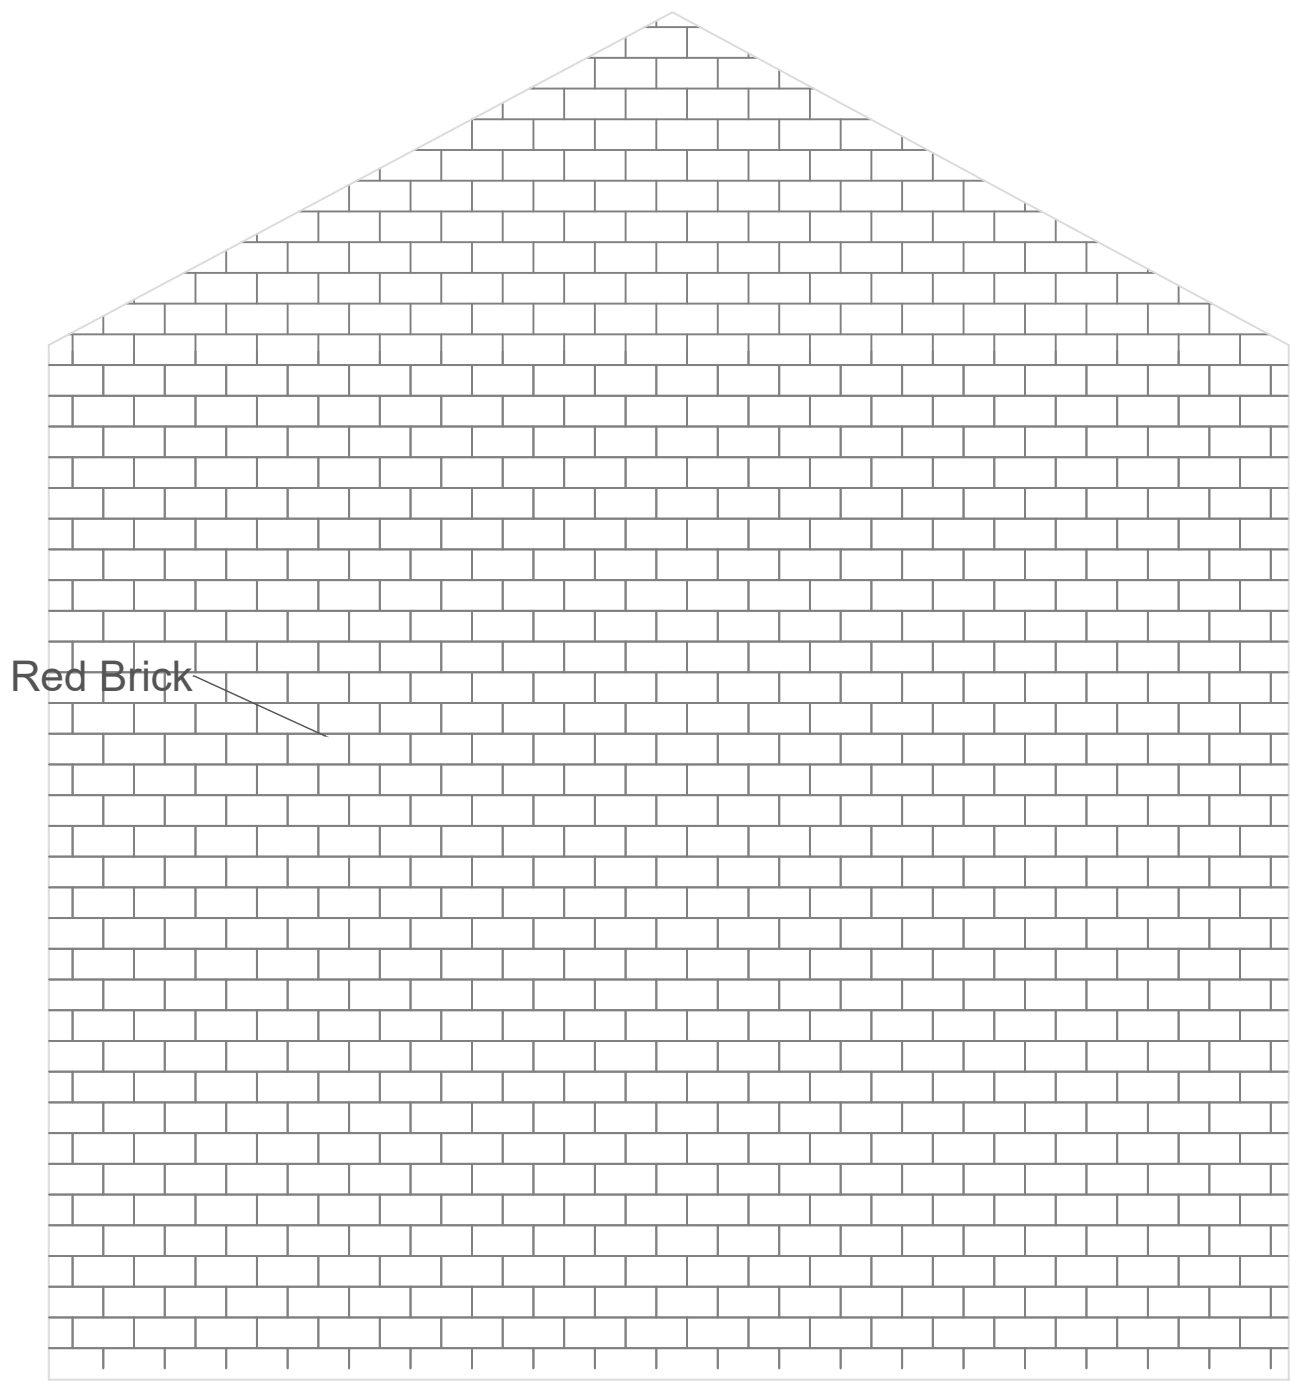

Side Elevation

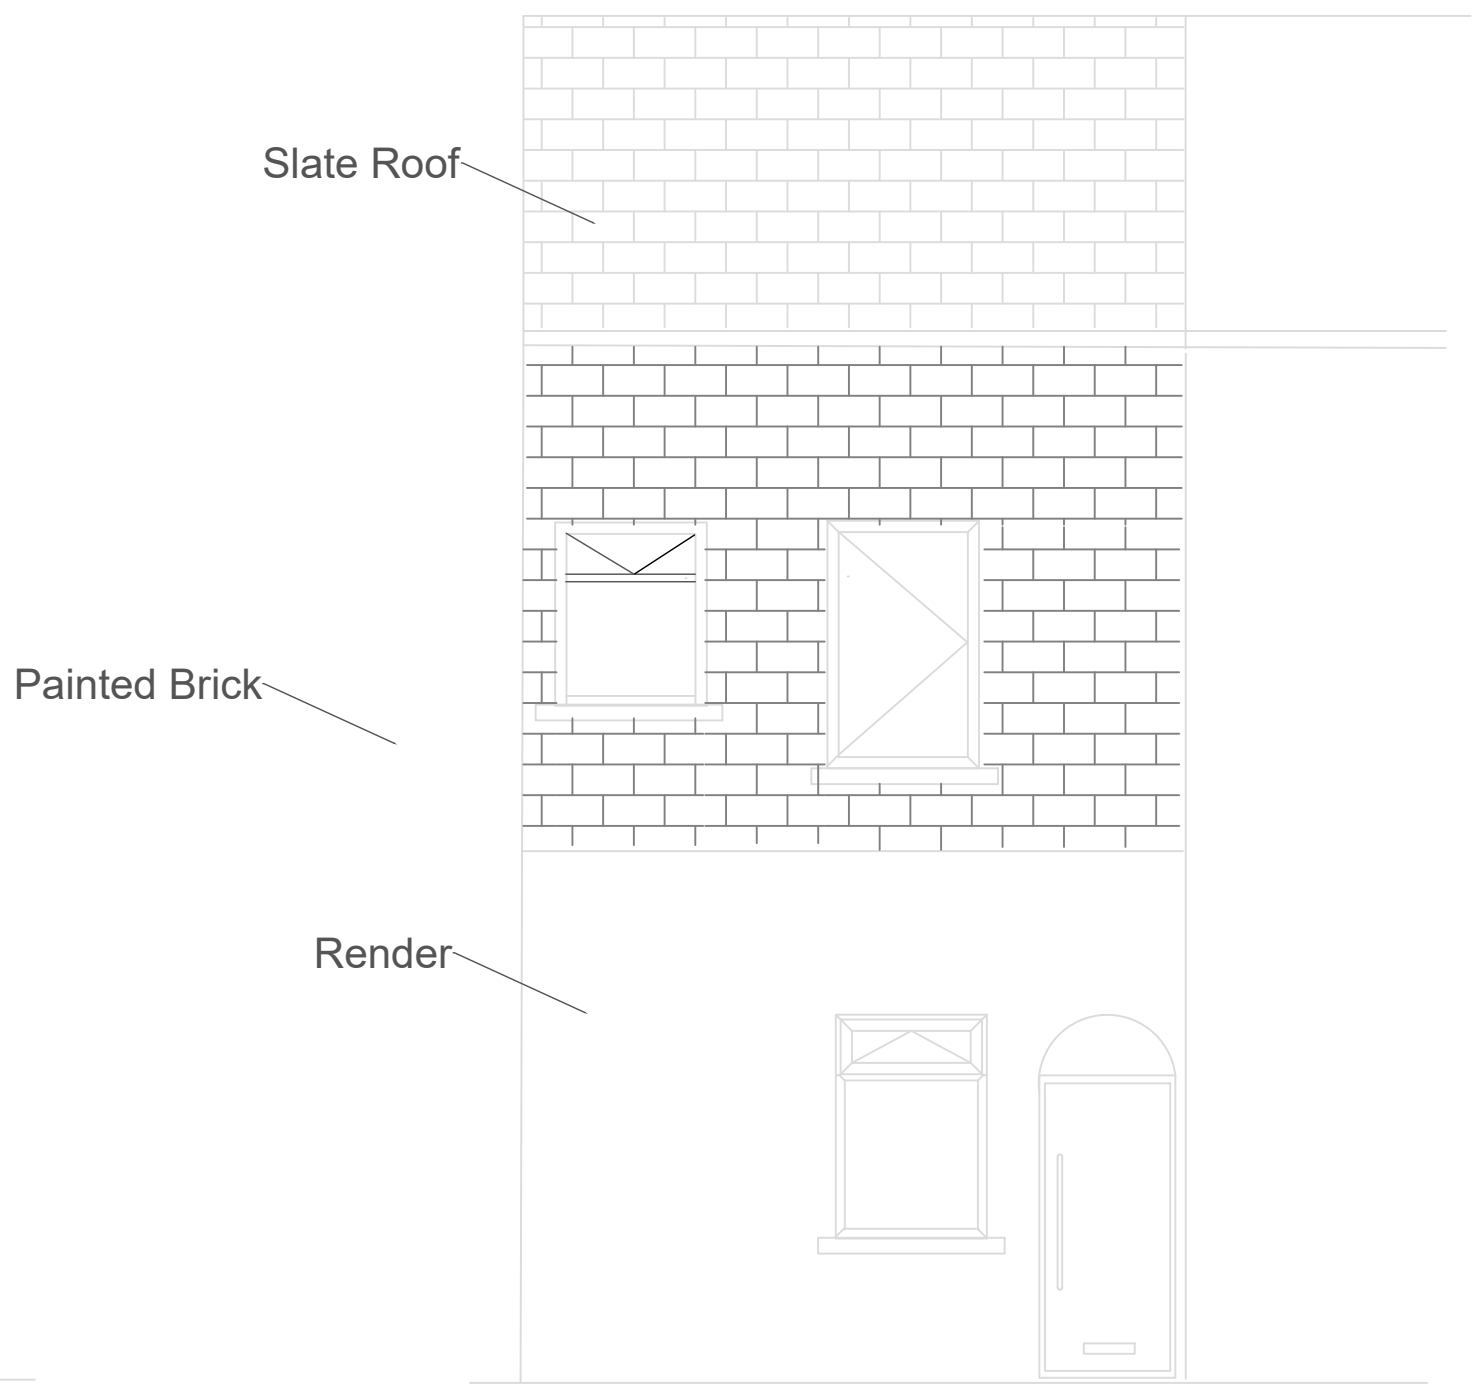

Rear Elevation



Rev.	Date	Description	By	Chk
------	------	-------------	----	-----

Drawing Status

--	--

Client

SJ Property
Solutions LTD

Project

Gratrix St

Drawing Title

Existing Elevations

Drq No.	Revision
---------	----------

GS-006

A

Scale	Date	Engineer	Checked
-------	------	----------	---------

1:50@A1

AH

WA