
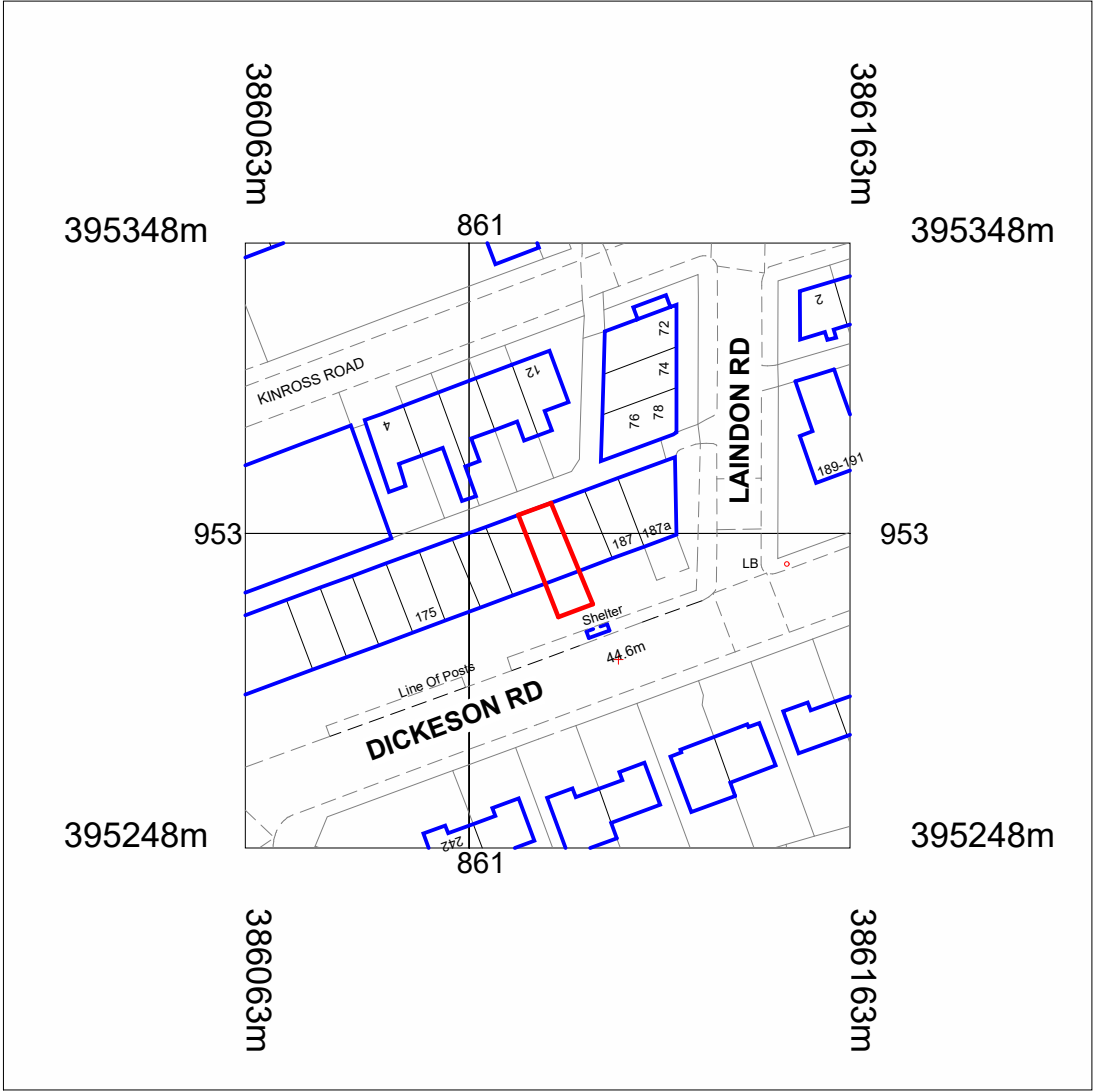



Location Plan

1 : 1250

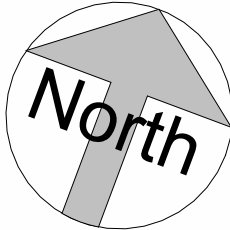

Site Plan

1 : 200

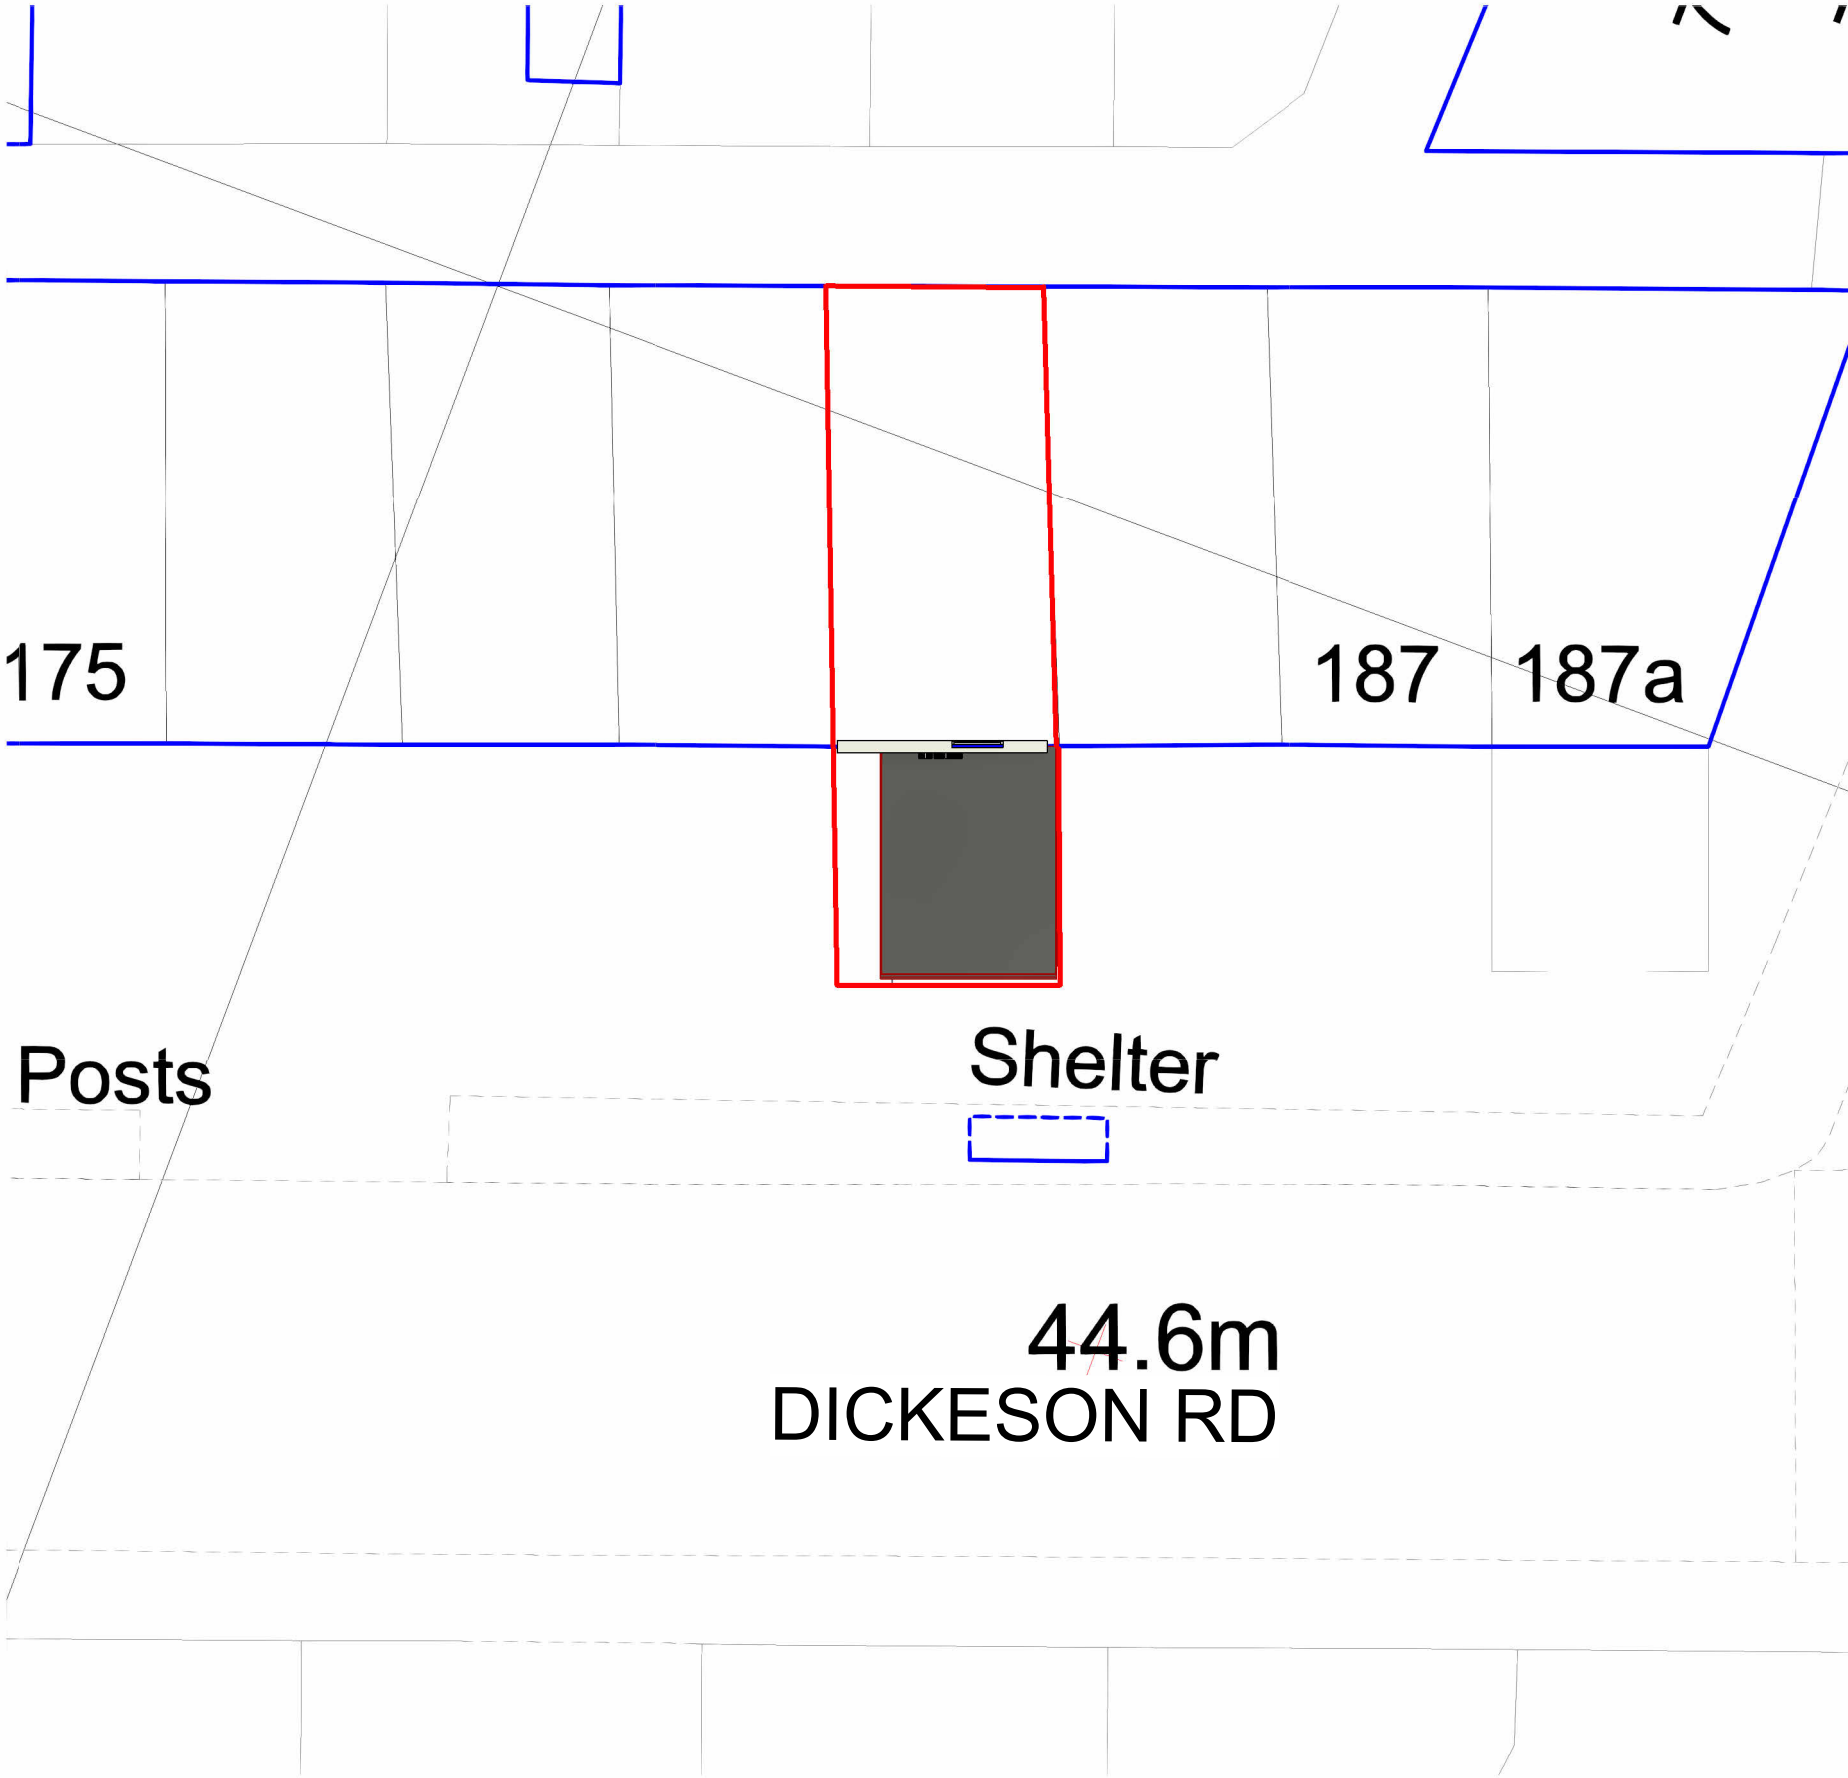

COPYRIGHT © ALL RIGHTS RESERVED BY VIKAS ALYAS LTD. DO NOT SCALE FROM DRAWING. DRAWING INDICATES DESIGN INTENT ONLY. REPORT ANY DISCREPANCIES TO CLIENT / VA LTD. NOT TO BE USED FOR CONSTRUCTION UNLESS STATED SO. TO BE READ IN CONJUNCTION WITH OTHER DRAWINGS OR SPECIFICATION WHERE PROVIDED.

ARCHITEK
BUILDING DESIGN CONSULTANCY

0161 511 8479

vikas@architek.uk
916 Stockport Road, Levenshulme, Manchester, M19 3AB

No.	Description	Date
P1	Issue to Planning	01.03.2025

PROJECT Enclosed seating area on the forecourt of 183 Dickenson Road		ADDRESS 183 Dickenson Rd, Longsight, Manchester M13 0YN		CLIENT Mr Ahmad Al-Faraj		
				Date 31.10.2024	Project number	Scale (@ A3) As indicated
Manchester City Council	PURPOSE OF ISSUE Planning	SHEET Location and Site Plan	Drawn by NA	DRAWING NUMBER A101		REV P1
			Checked by VA			