



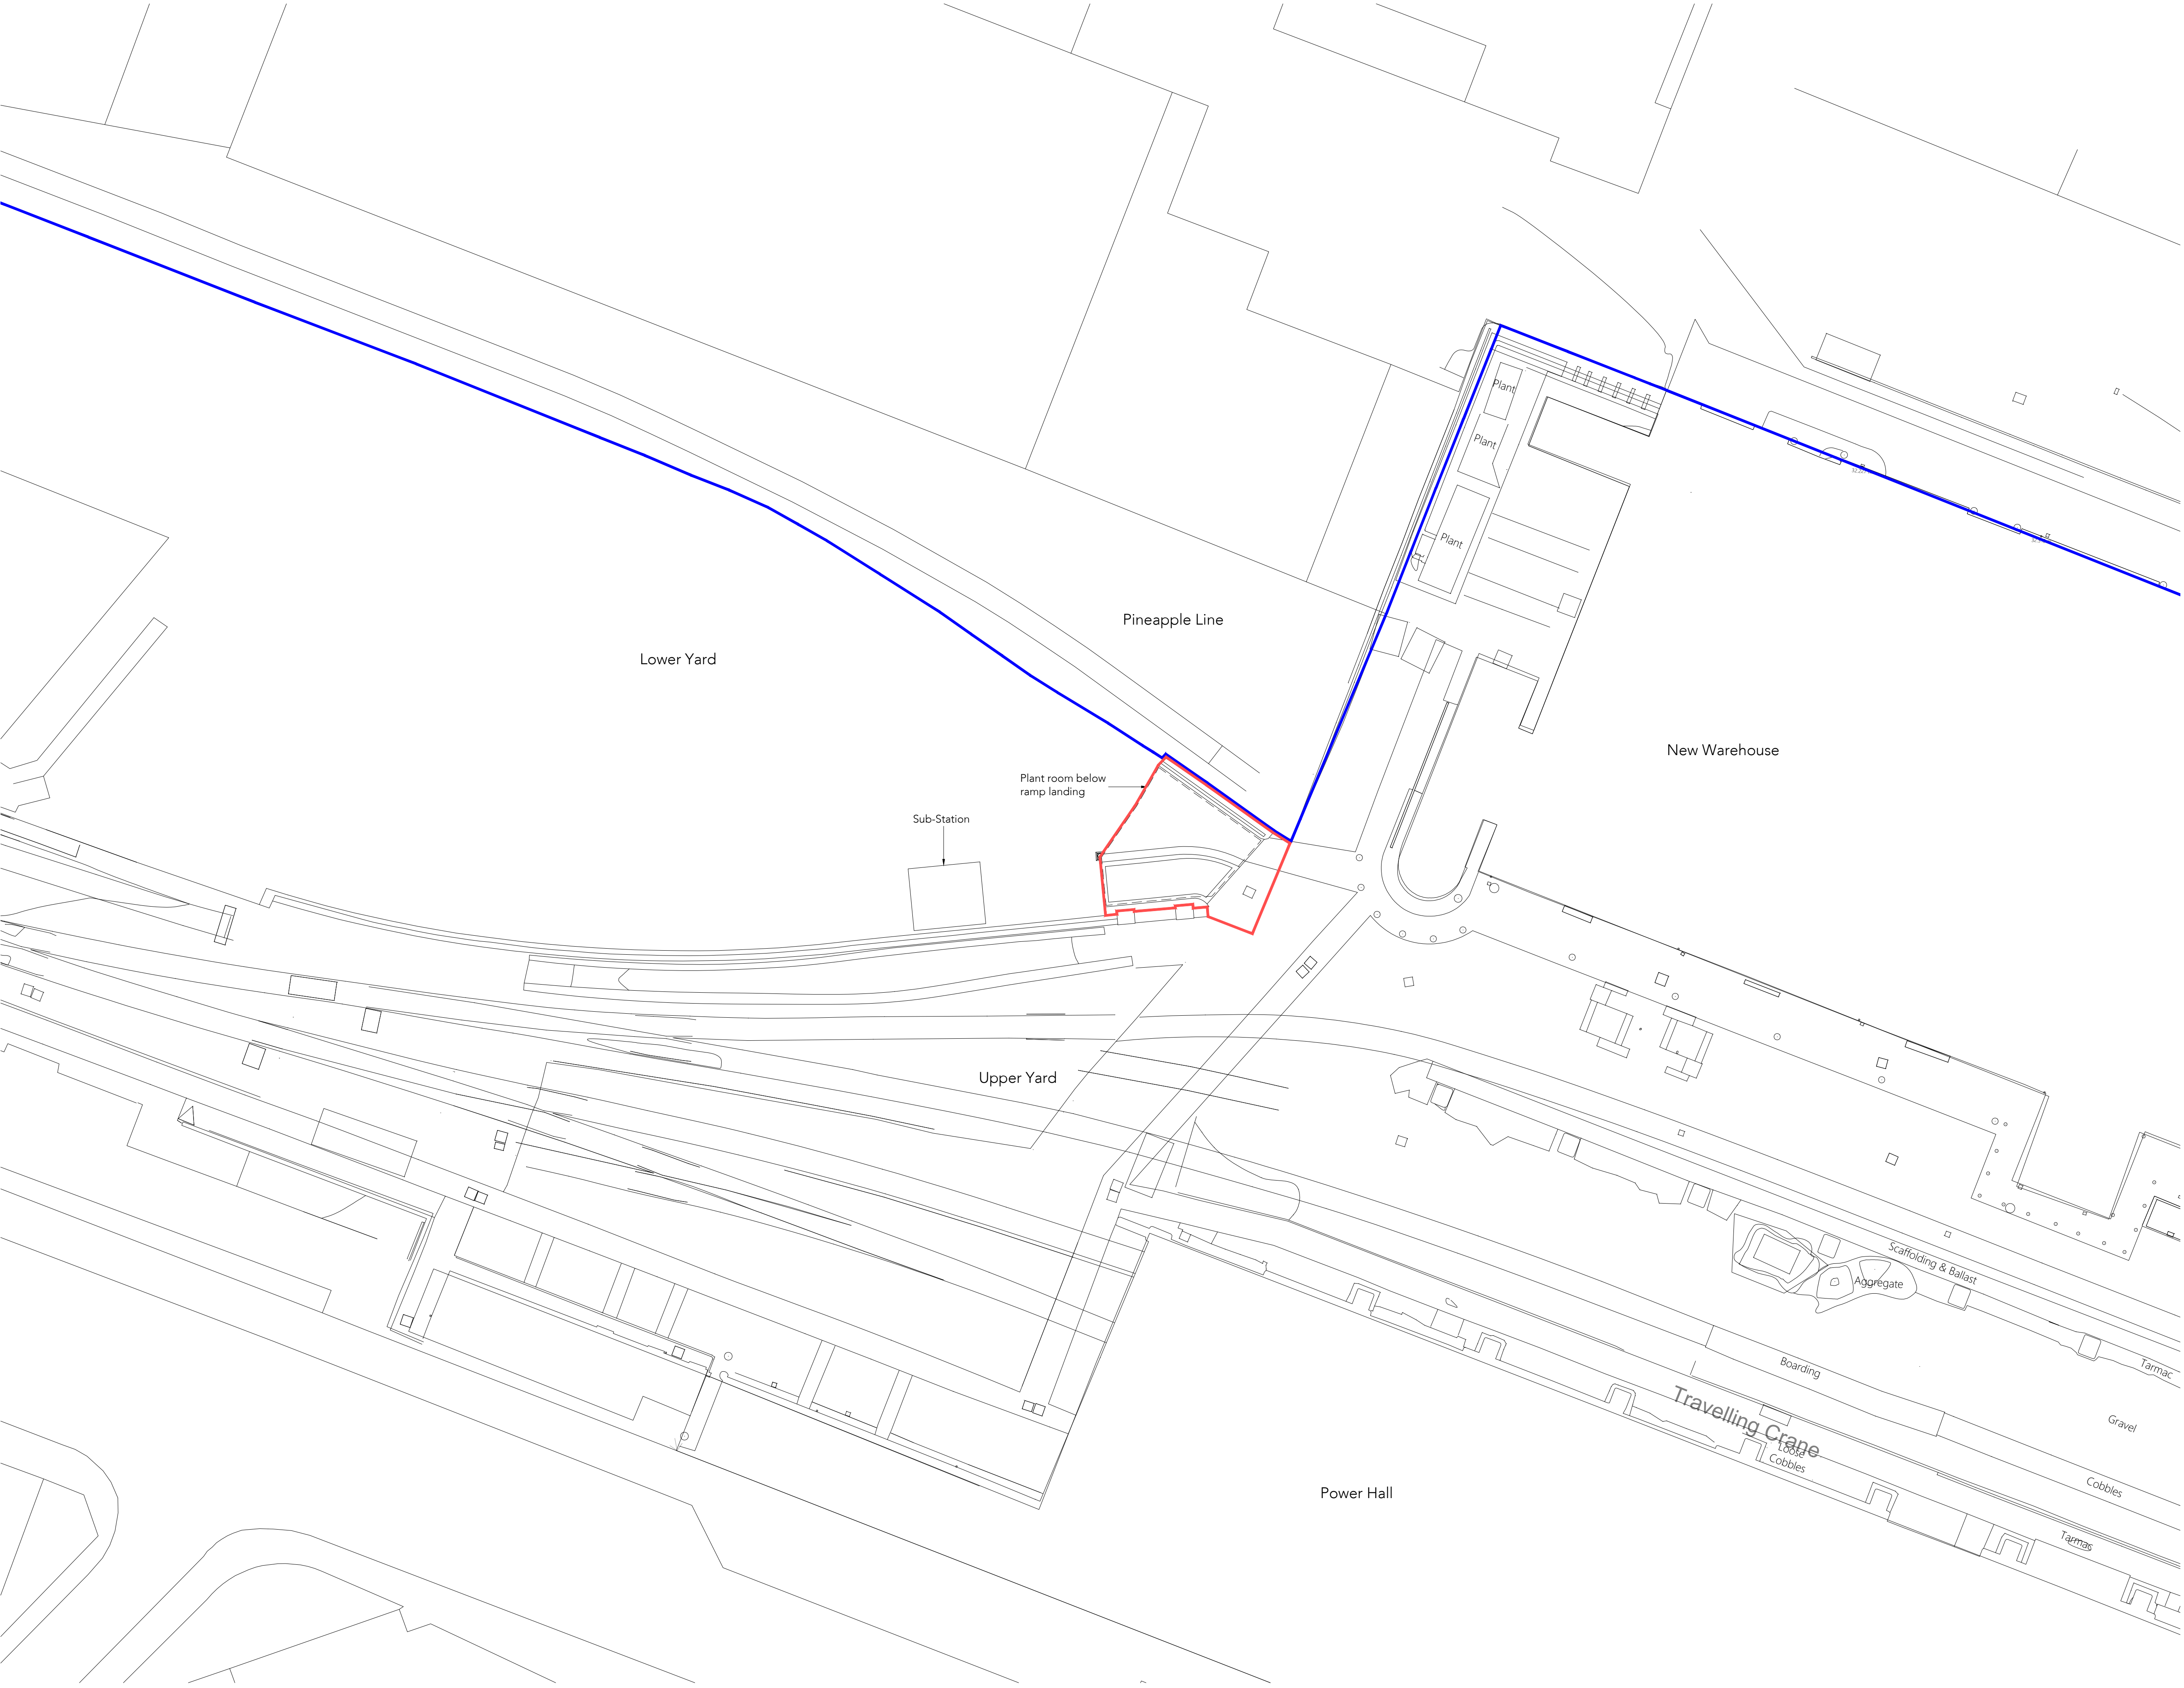

Site Plan as Existing
Scale 1:200

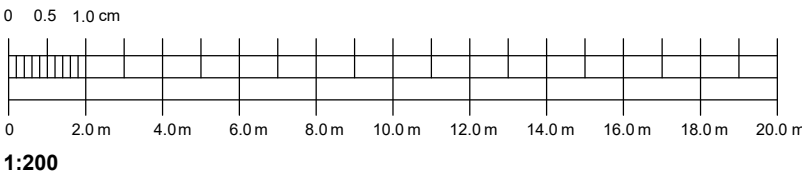

Note:
Do not scale from this drawing.
Dimensions are to be checked on site.
If in doubt please ask.

General Notes

The existing general arrangement base drawings (plans, sections and elevations) are based upon 2024 data provided by others. Drawings have been further enhanced with information extracted from 1992 archival information, provided by the client. The accuracy & general arrangement of this information is unknown and subject to further review onsite and may therefore be subject to change. Dimensions and arrangements must be checked for accuracy onsite by the contractor, prior to any works commencing, ordering or manufacture / fabrication of any elements or components.

Any discrepancies / irregularities must be reported to the CA immediately.

No work shall commence until any such discrepancies have been resolved.

Limitations

The drawings are based upon existing data and no concealed and / or hidden spaces have been exposed and / or opened up for inspection, unless specifically highlighted. Therefore, the arrangement and interfacing illustrated across details are purely indicative / approximate only. The accuracy of the survey data graphically presented cannot be confirmed. These drawings are for tender purposes only.

KEY

- SIM Ownership Boundary
- Site Boundary

P1 15/04/25
PL Issued for planning

Rev Date/Intis Details

© The moral rights of the author are hereby asserted.
This drawing and design is the sole property of Buttress Ltd and must not be reproduced without permission.
Buttress Ltd is Registered in England and Wales: 1365273

SCIENCE+
INDUSTRY
MUSEUM

Buttress

41 Bengal St
Manchester
M4 6AF
T 0161 236 3303
E contact@buttress.net
W www.buttress.net

Clockwise, Yorkshire House
Green Street, Leeds
LS1 5SH

Project Title PLANT ROOM
Client SCIENCE & INDUSTRY MUSEUM
Location MANCHESTER

Drawing Title Plant Room
Site Plan
As Existing

Date 13/01/25
Checked AS
Scale 1:200
Orig Paper Size A1

Status **PLANNING**

Project: Origin: Zone: Level: Type: Disc: Number: Rev:

9488 - BUT - PR - XX - DR - A - (01)001 - P1