



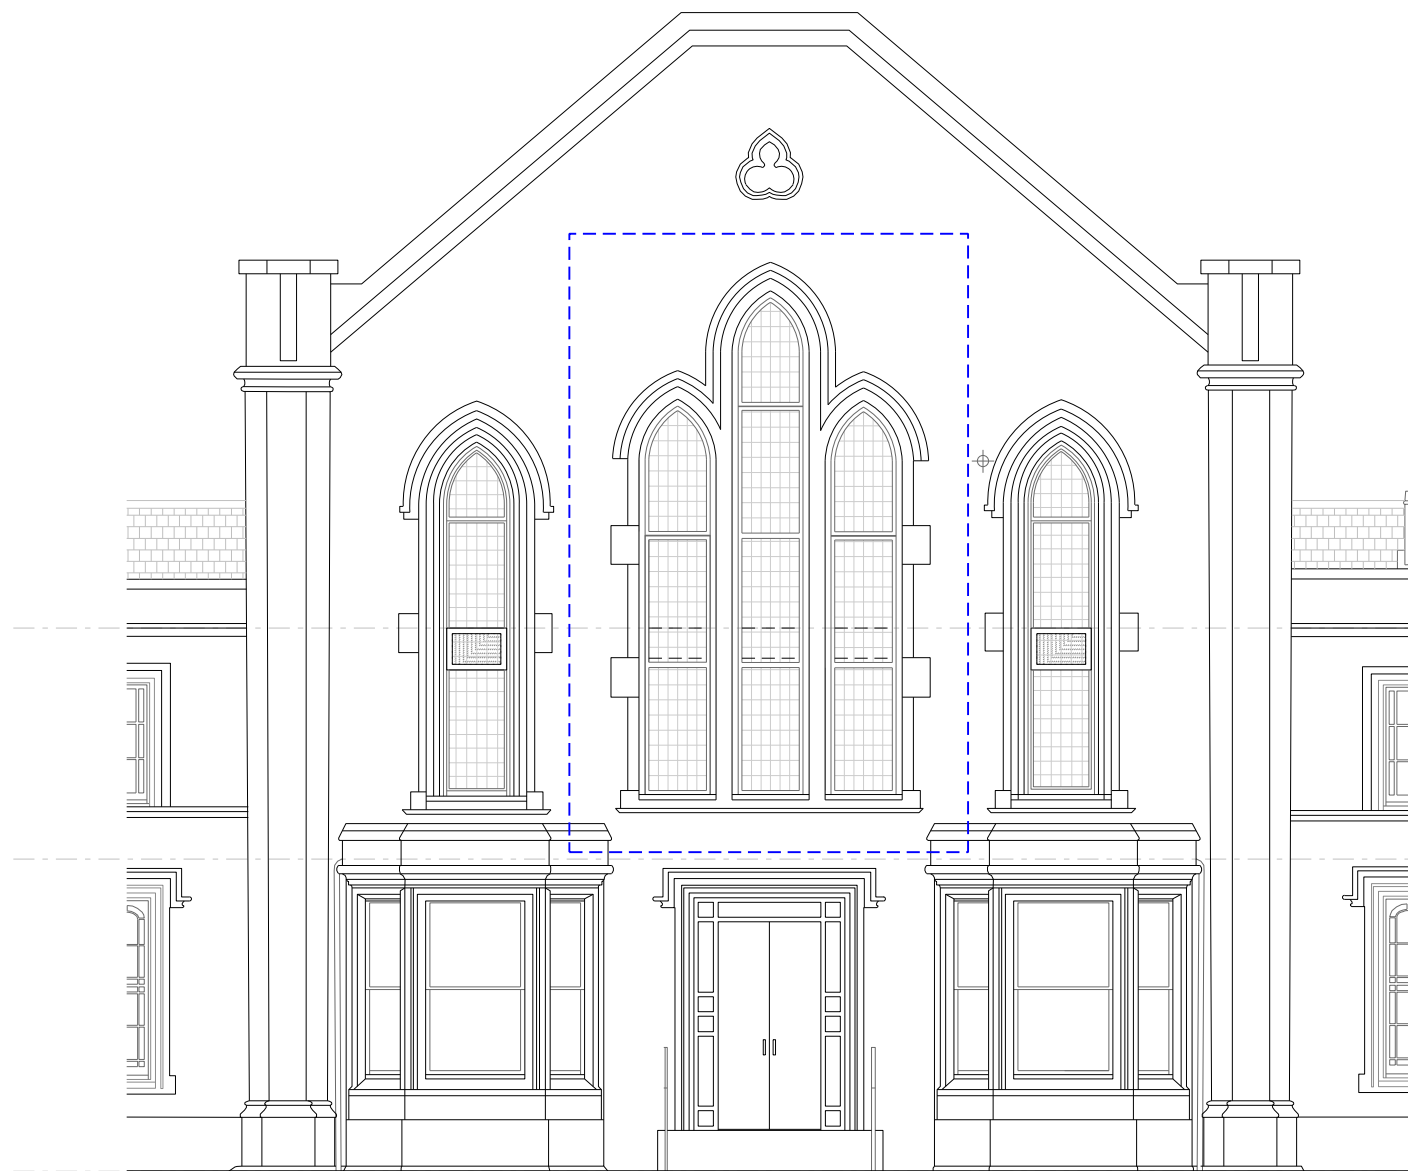

existing west elevation

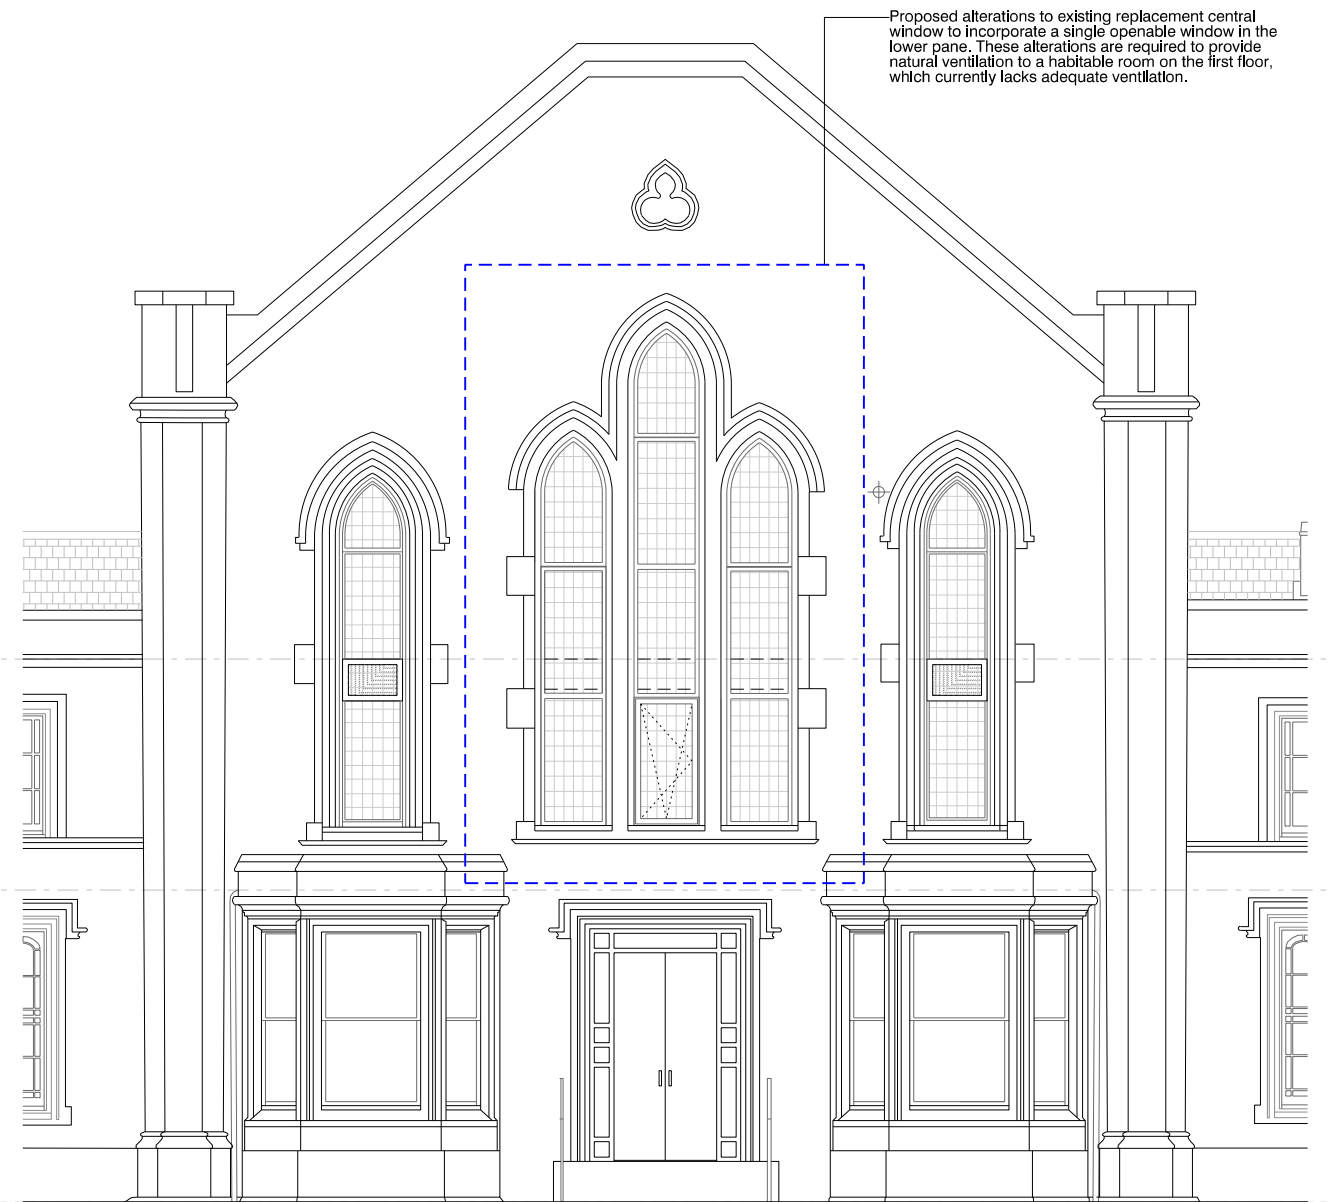

proposed west elevation

revision: P01 date: 2025.04.01 note: preliminary first issue

NOTES: Design intent only. On site dimensions to be confirmed prior to any works comence.

project
Chapel House, Didsbury
job no.
7711
title
existing & proposed west elevation
scale
1:100 @ A3
drawing no.
77011-al(05)011

stephenson hamilton risley
STUDIO

3 riverside mews
4 commercial street
manchester, M15 4RQ
www.shr.studio
email@shr.studio
0161 832 0244