




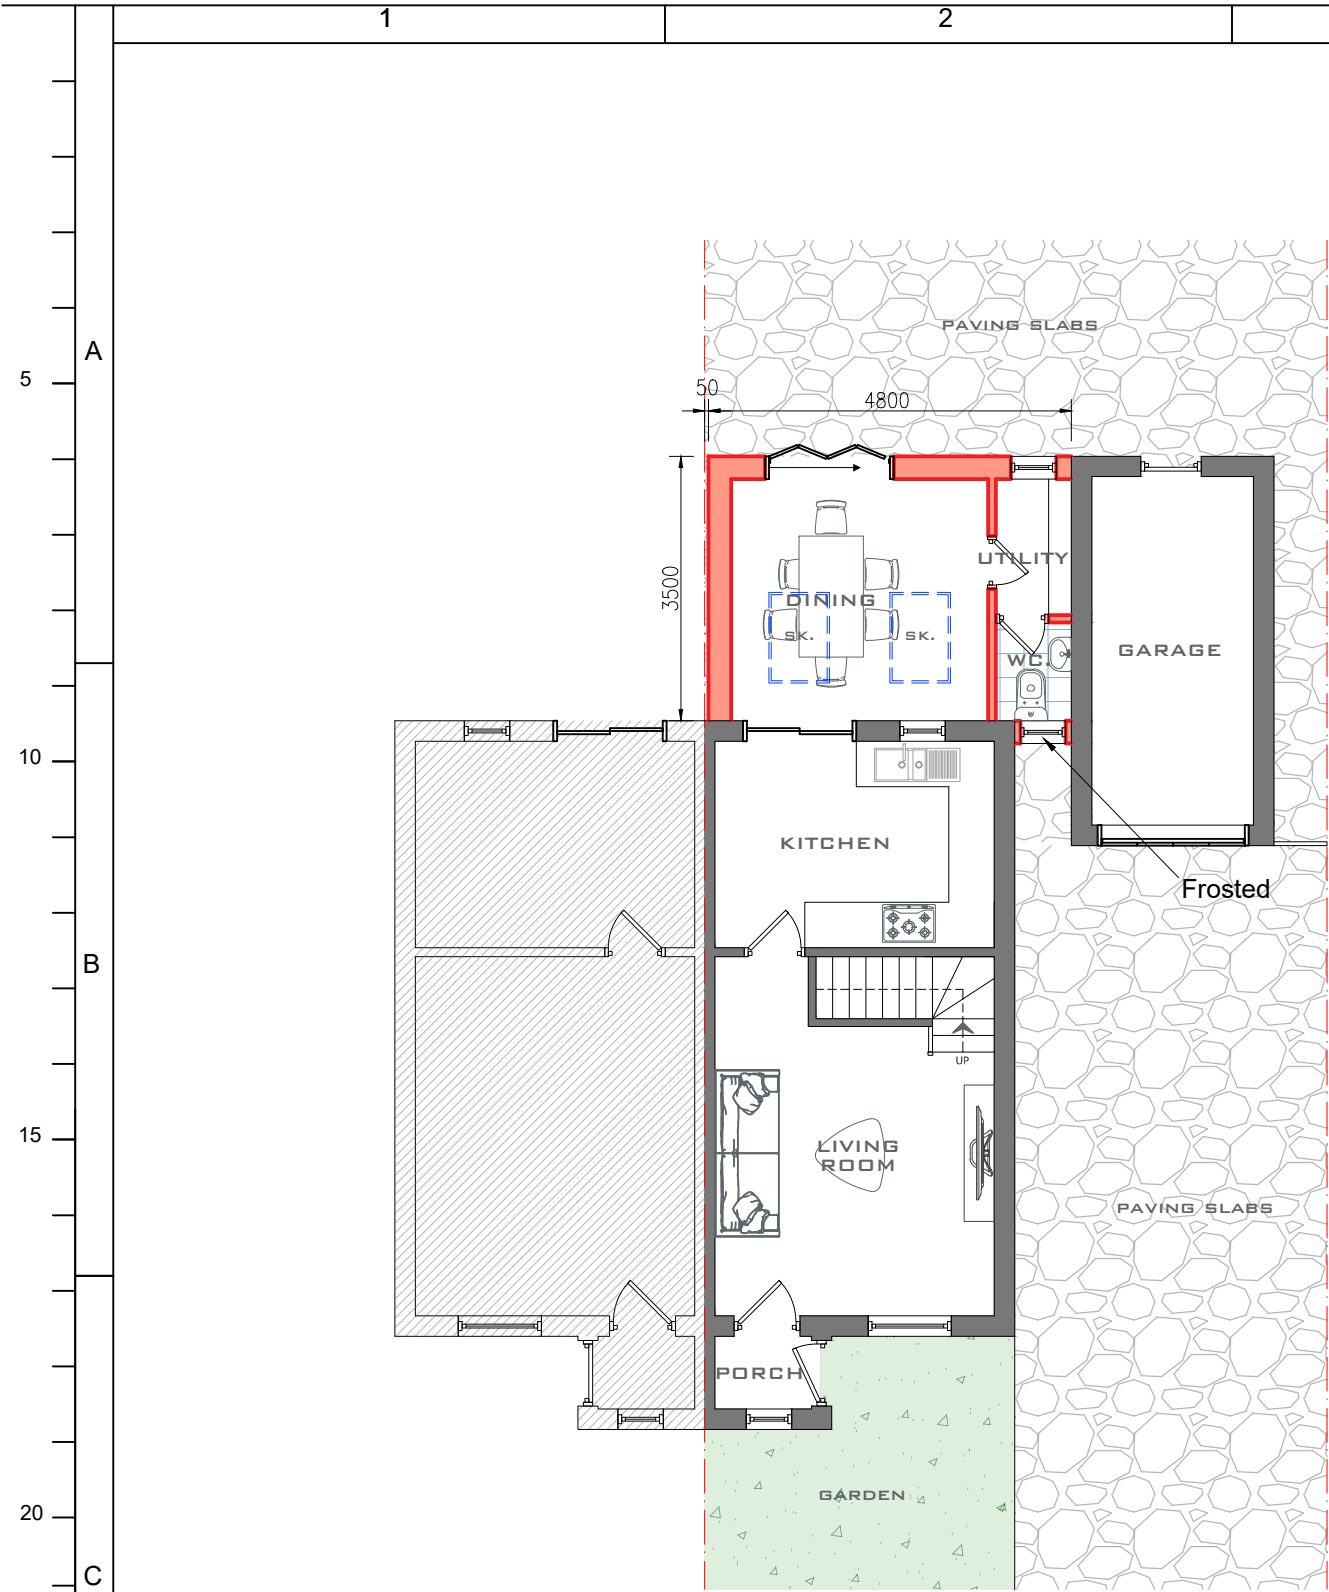

GROUND FLOOR PLAN
Sc.1:100

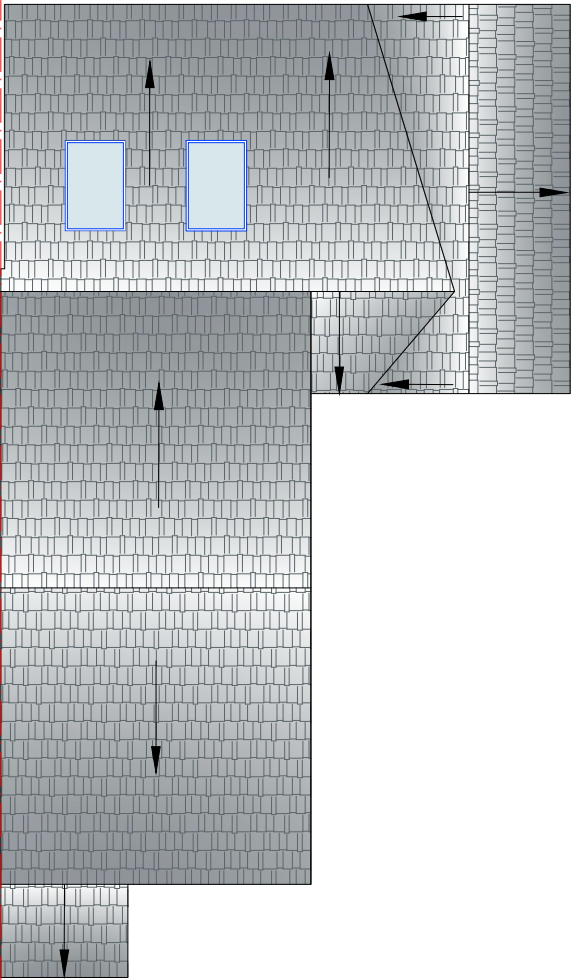

ROOF PLAN
Sc.1:100

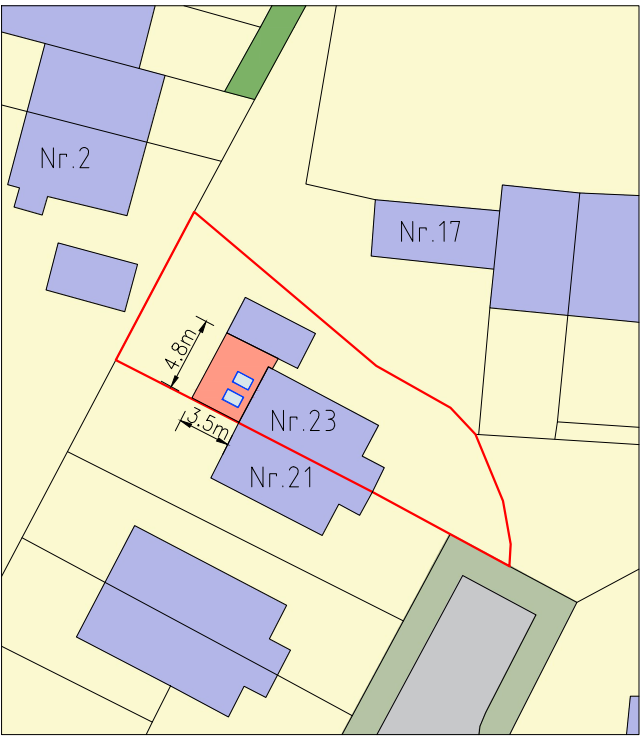

BLOCK PLAN,
SCALE 1:500

This drawing is not for CONSTRUCTION purposes. If no dimension is given, we take no responsibility for any dimension obtained by measuring or scaling from this drawing. This drawing is the property of Maplin Studio Limited. It is copyright protected and is not to be reproduced, disclosed or copied without written permission.

Reference drawings					
Drawing No.	Rev	Drawing title			
0		PROPOSED PLAN AND BLOCK PLAN			
Rev	Description	Drawn by	Checked by	Appd by	Date
0	PROPOSED PLAN AND BLOCK PLAN	NN	OM	TA	23/04/2025
Please check scale bar before scaling this drawing				A3	Scale (at full size)
0	1	2	3	4	5
Project					
REAR EXTENSION					
Location					
23, Hockenhull Close, Greater Manchester M22 5TF					
Title					
PROPOSED PLAN AND BLOCK PLAN					
 Office 203b, Us&Co Stratford, 11 Burford Rd, London E15 2ST Tel. +44(0)203 4755544 projects@maplinworld.com					
Dwg No.	Phase:	Sheet		Rev.	
22703	PLANNING	1 of 1		0	