


ISSUED FOR PLANNING

NOTES


NO WORKS TO COMMENCE UNTIL FULL PLANNING APPROVAL AND BUILDING REGULATIONS HAS BEEN GAINED.

ALL DIMENSIONS TO BE CHECKED BY BUILDER/CONTRACTOR PRIOR TO COMMENCEMENT OF ANY WORKS. DIMENSIONS TO BE ADJUSTED TO SUIT CLIENTS AND SITE CONDITIONS.


REFER TO DRAWING 25/1007/01 FOR THE PROPOSED LAYOUT & ELEVATIONS

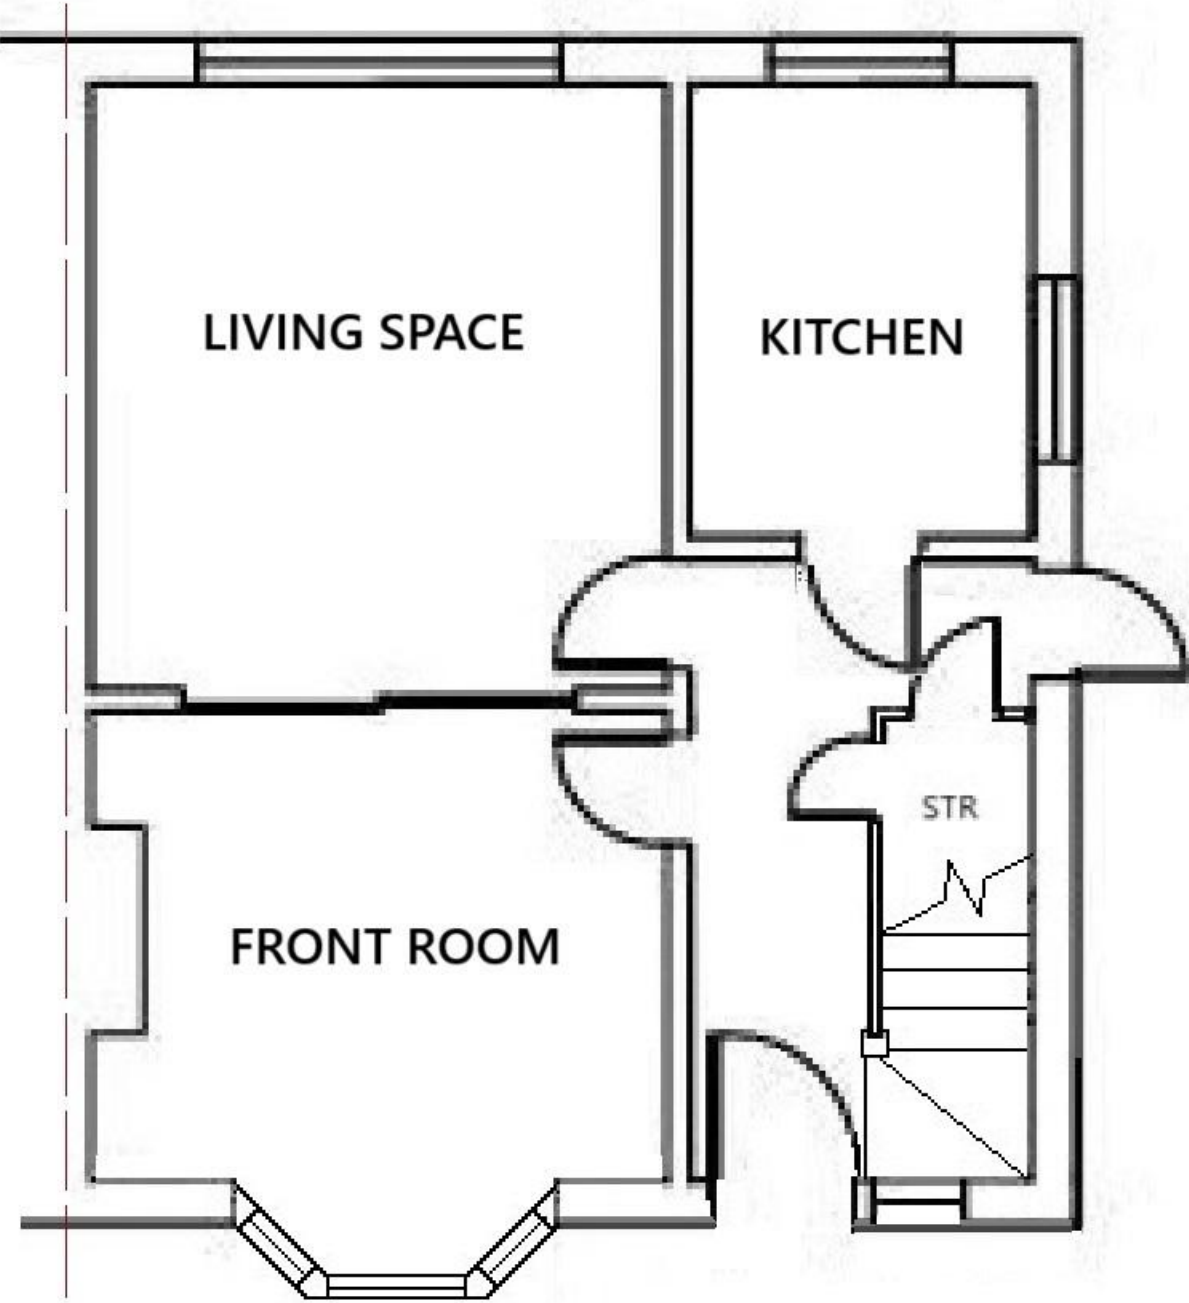


GROUND

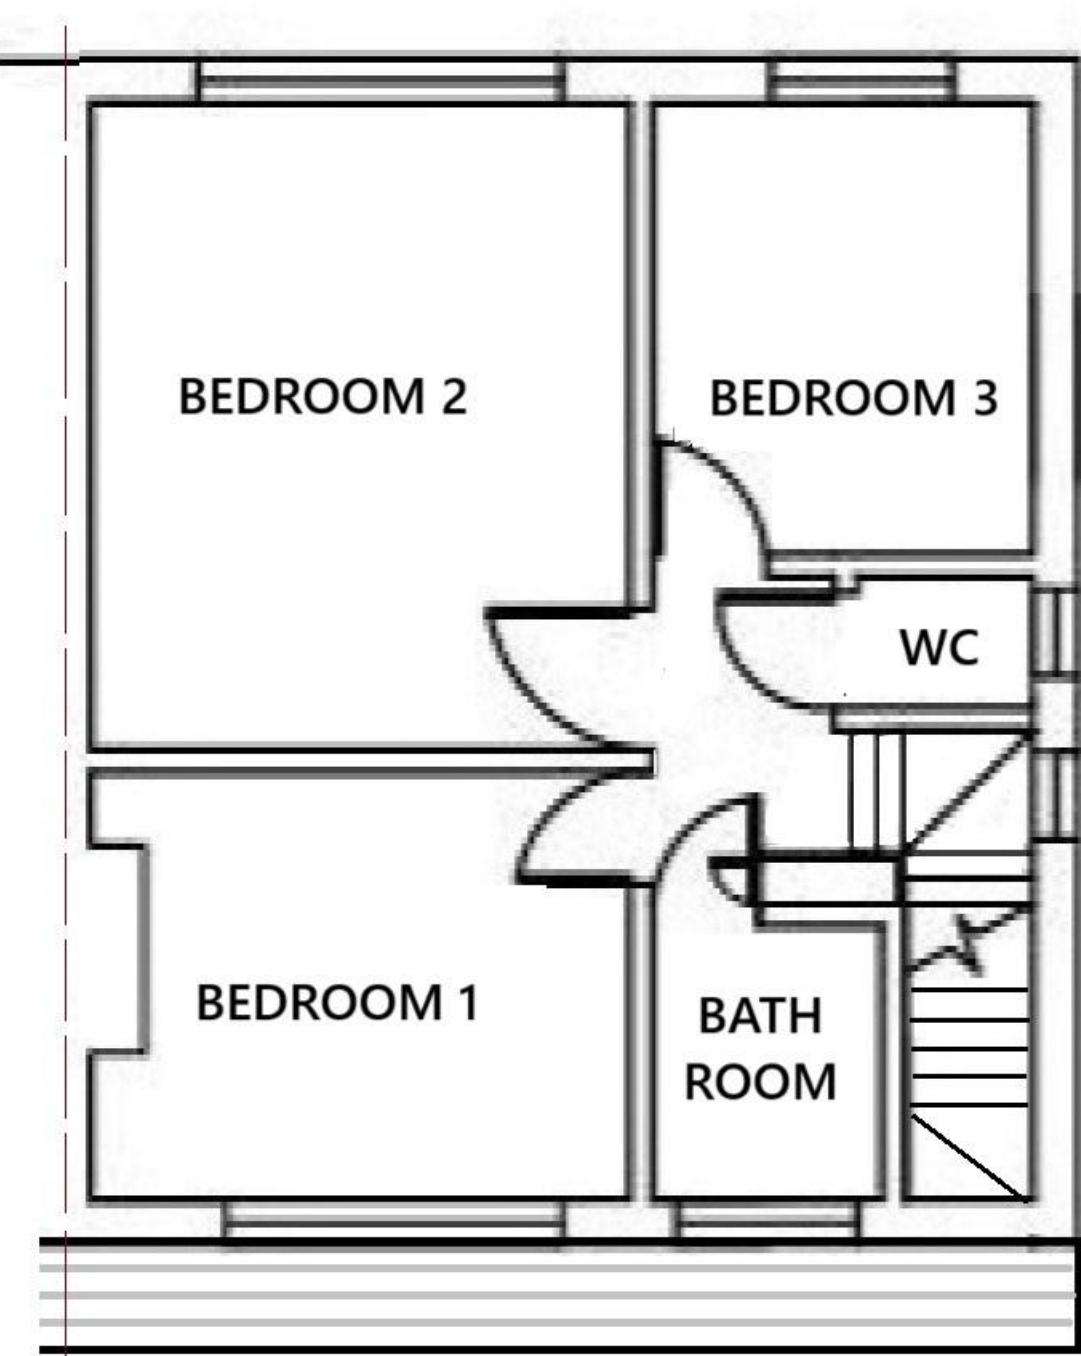

FIRST

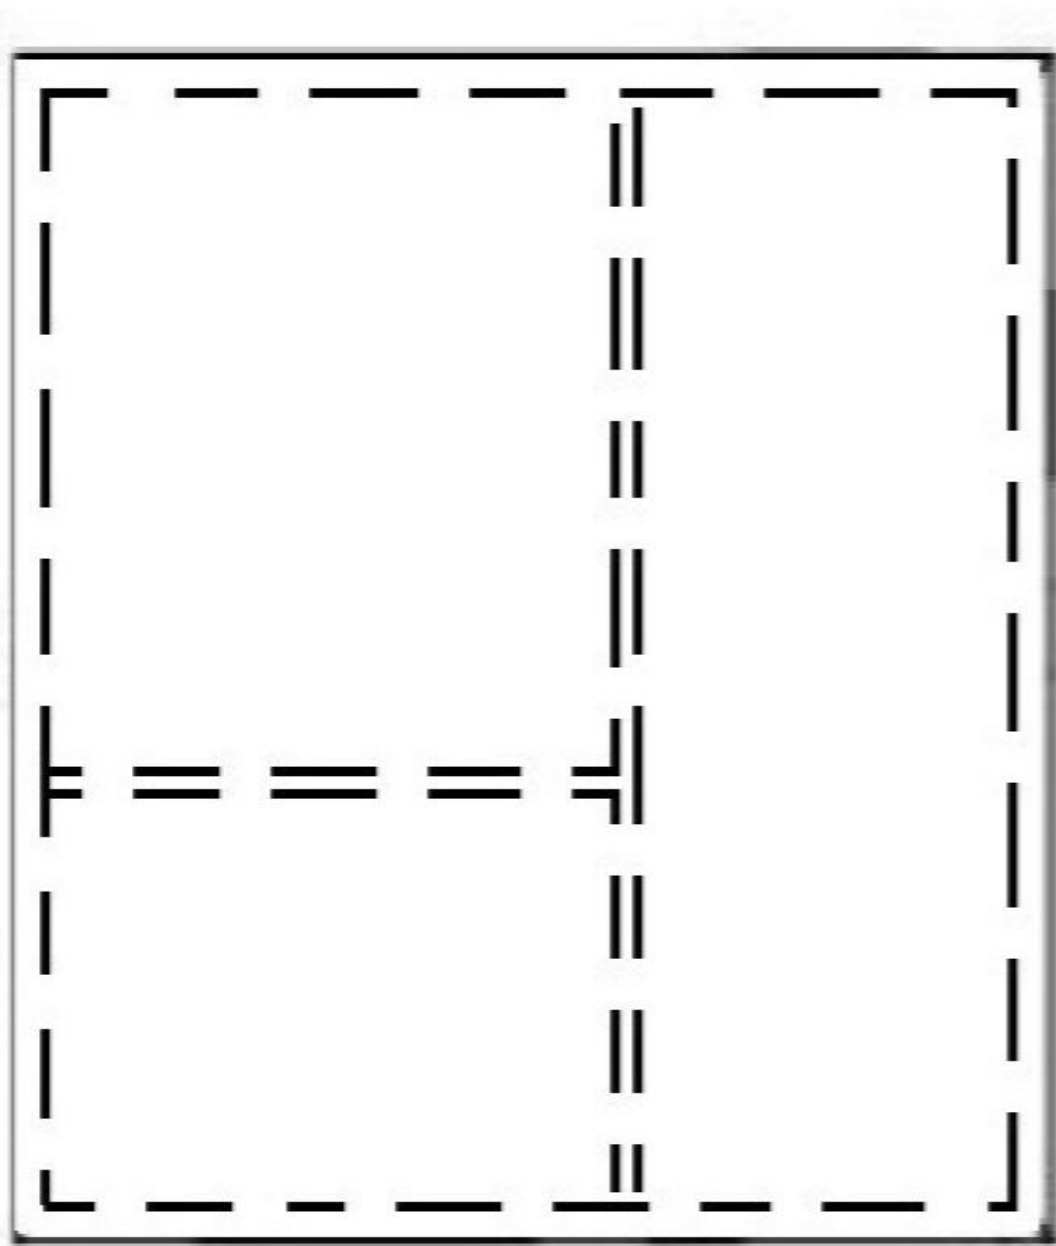


LOFT

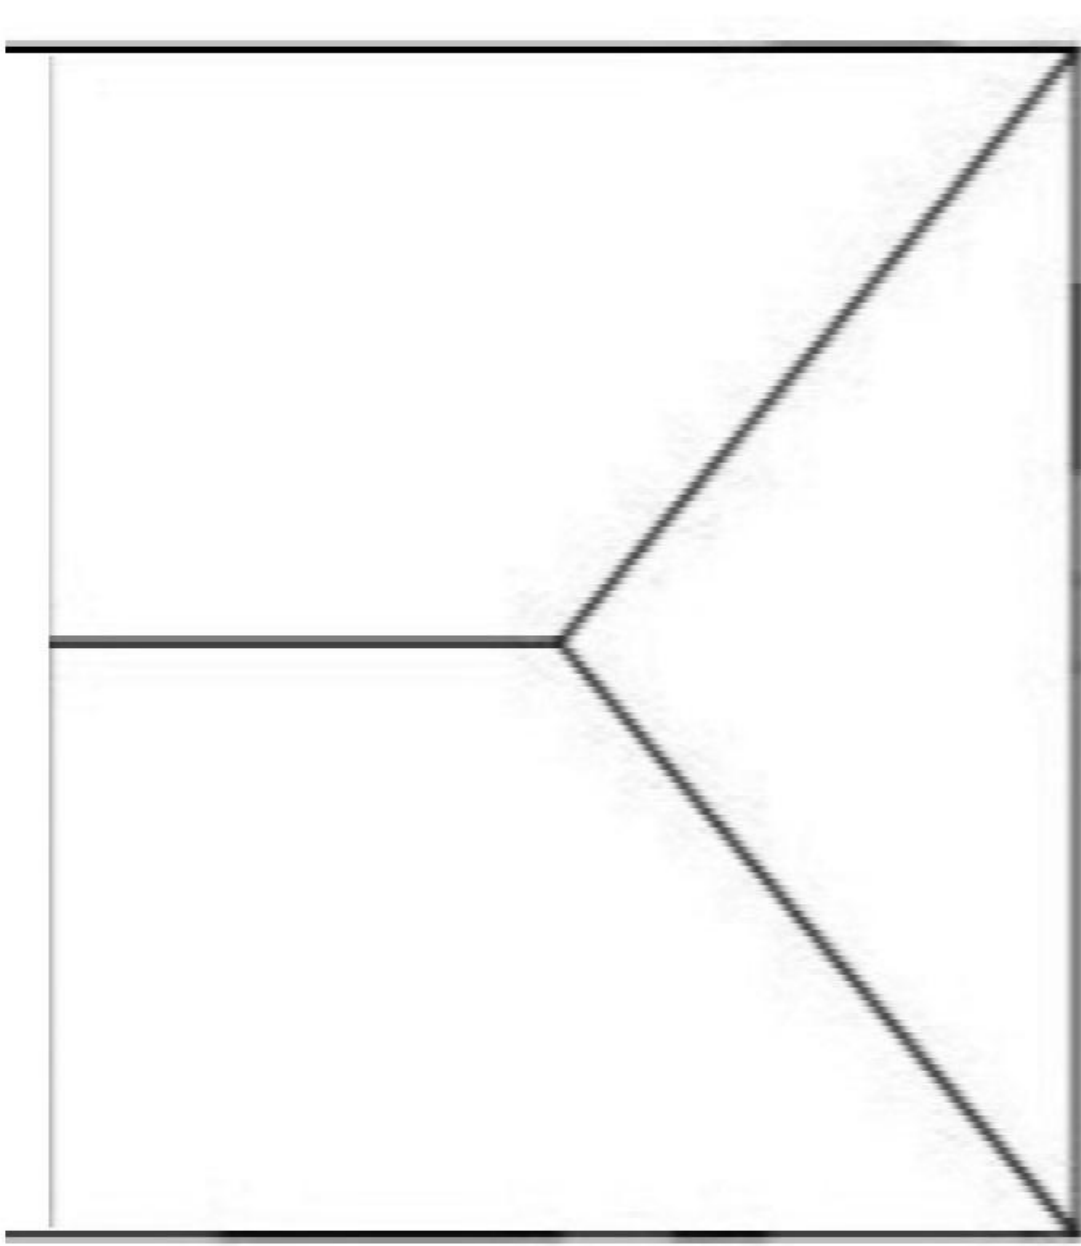

ROOF




SCALE 1 : 50

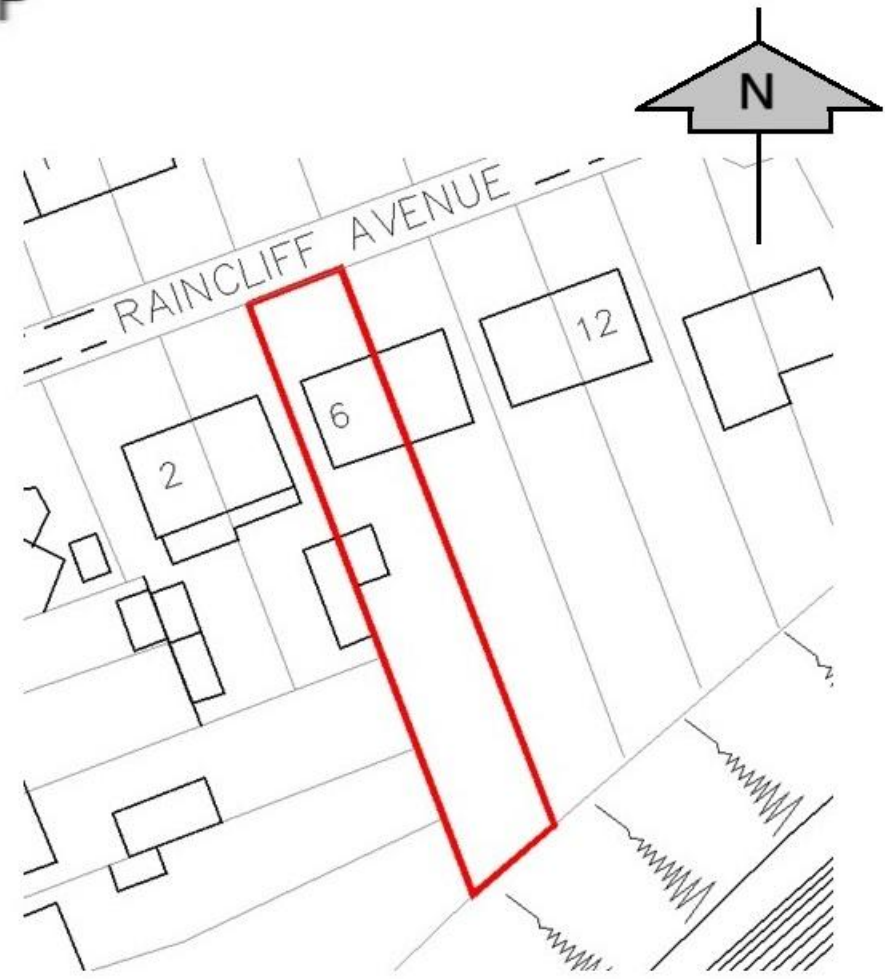


SITE PLAN
1:500




FRONT

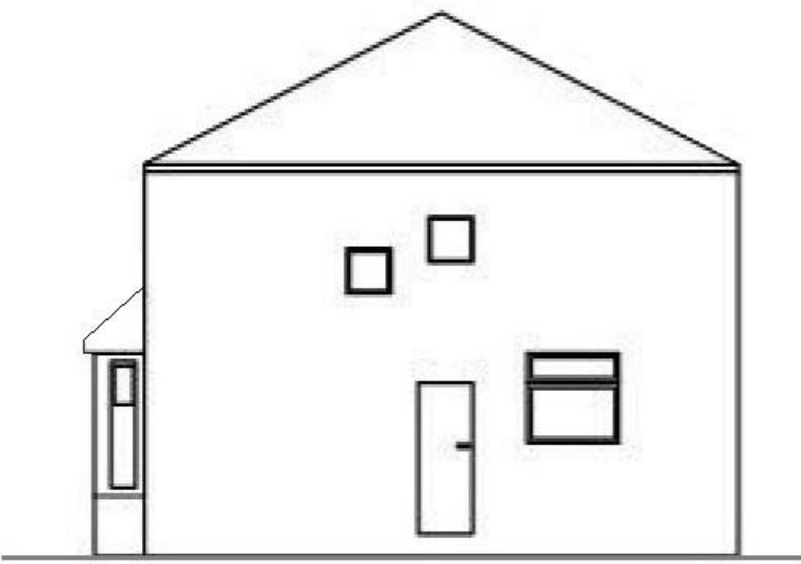


SIDE/GABLE

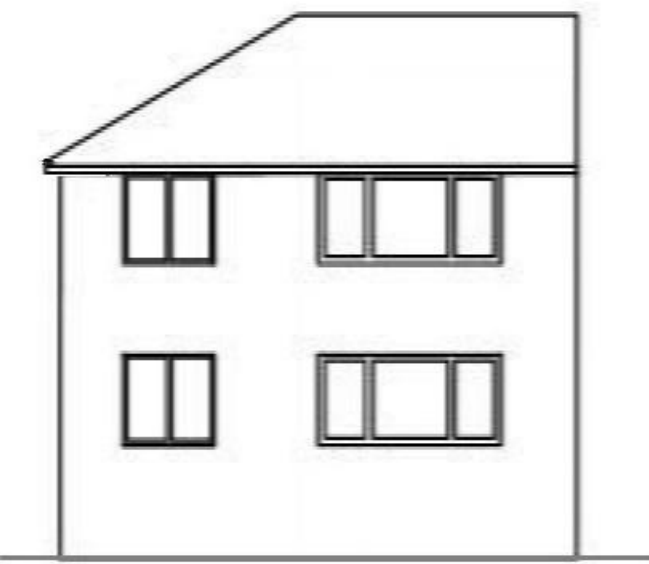

REAR

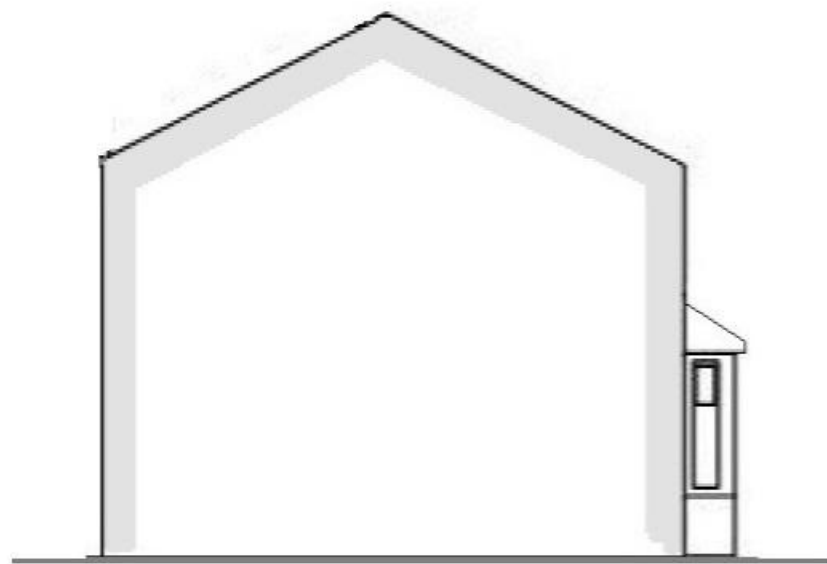

PARTY WALL

 

SCALE 1 : 100

B	NEW DESIGN FOR PLANNING APPROVAL	MARCH 25
Revision	Description	Date
Architectural & Structural Services		
PROPOSED DOUBLE STOREY REAR EXTENSION FRONT PORCH & DORMER ROOF CONVERSION		
6 RAINCLIFF AVENUE LONGSIGHT MANCHESTER		
Drawn ARCH	Checked CLT	Approved AUTH
Scale 1:50 1:100	Drawing No. 25/1007/02	Date MARCH 2025
		Revision B