



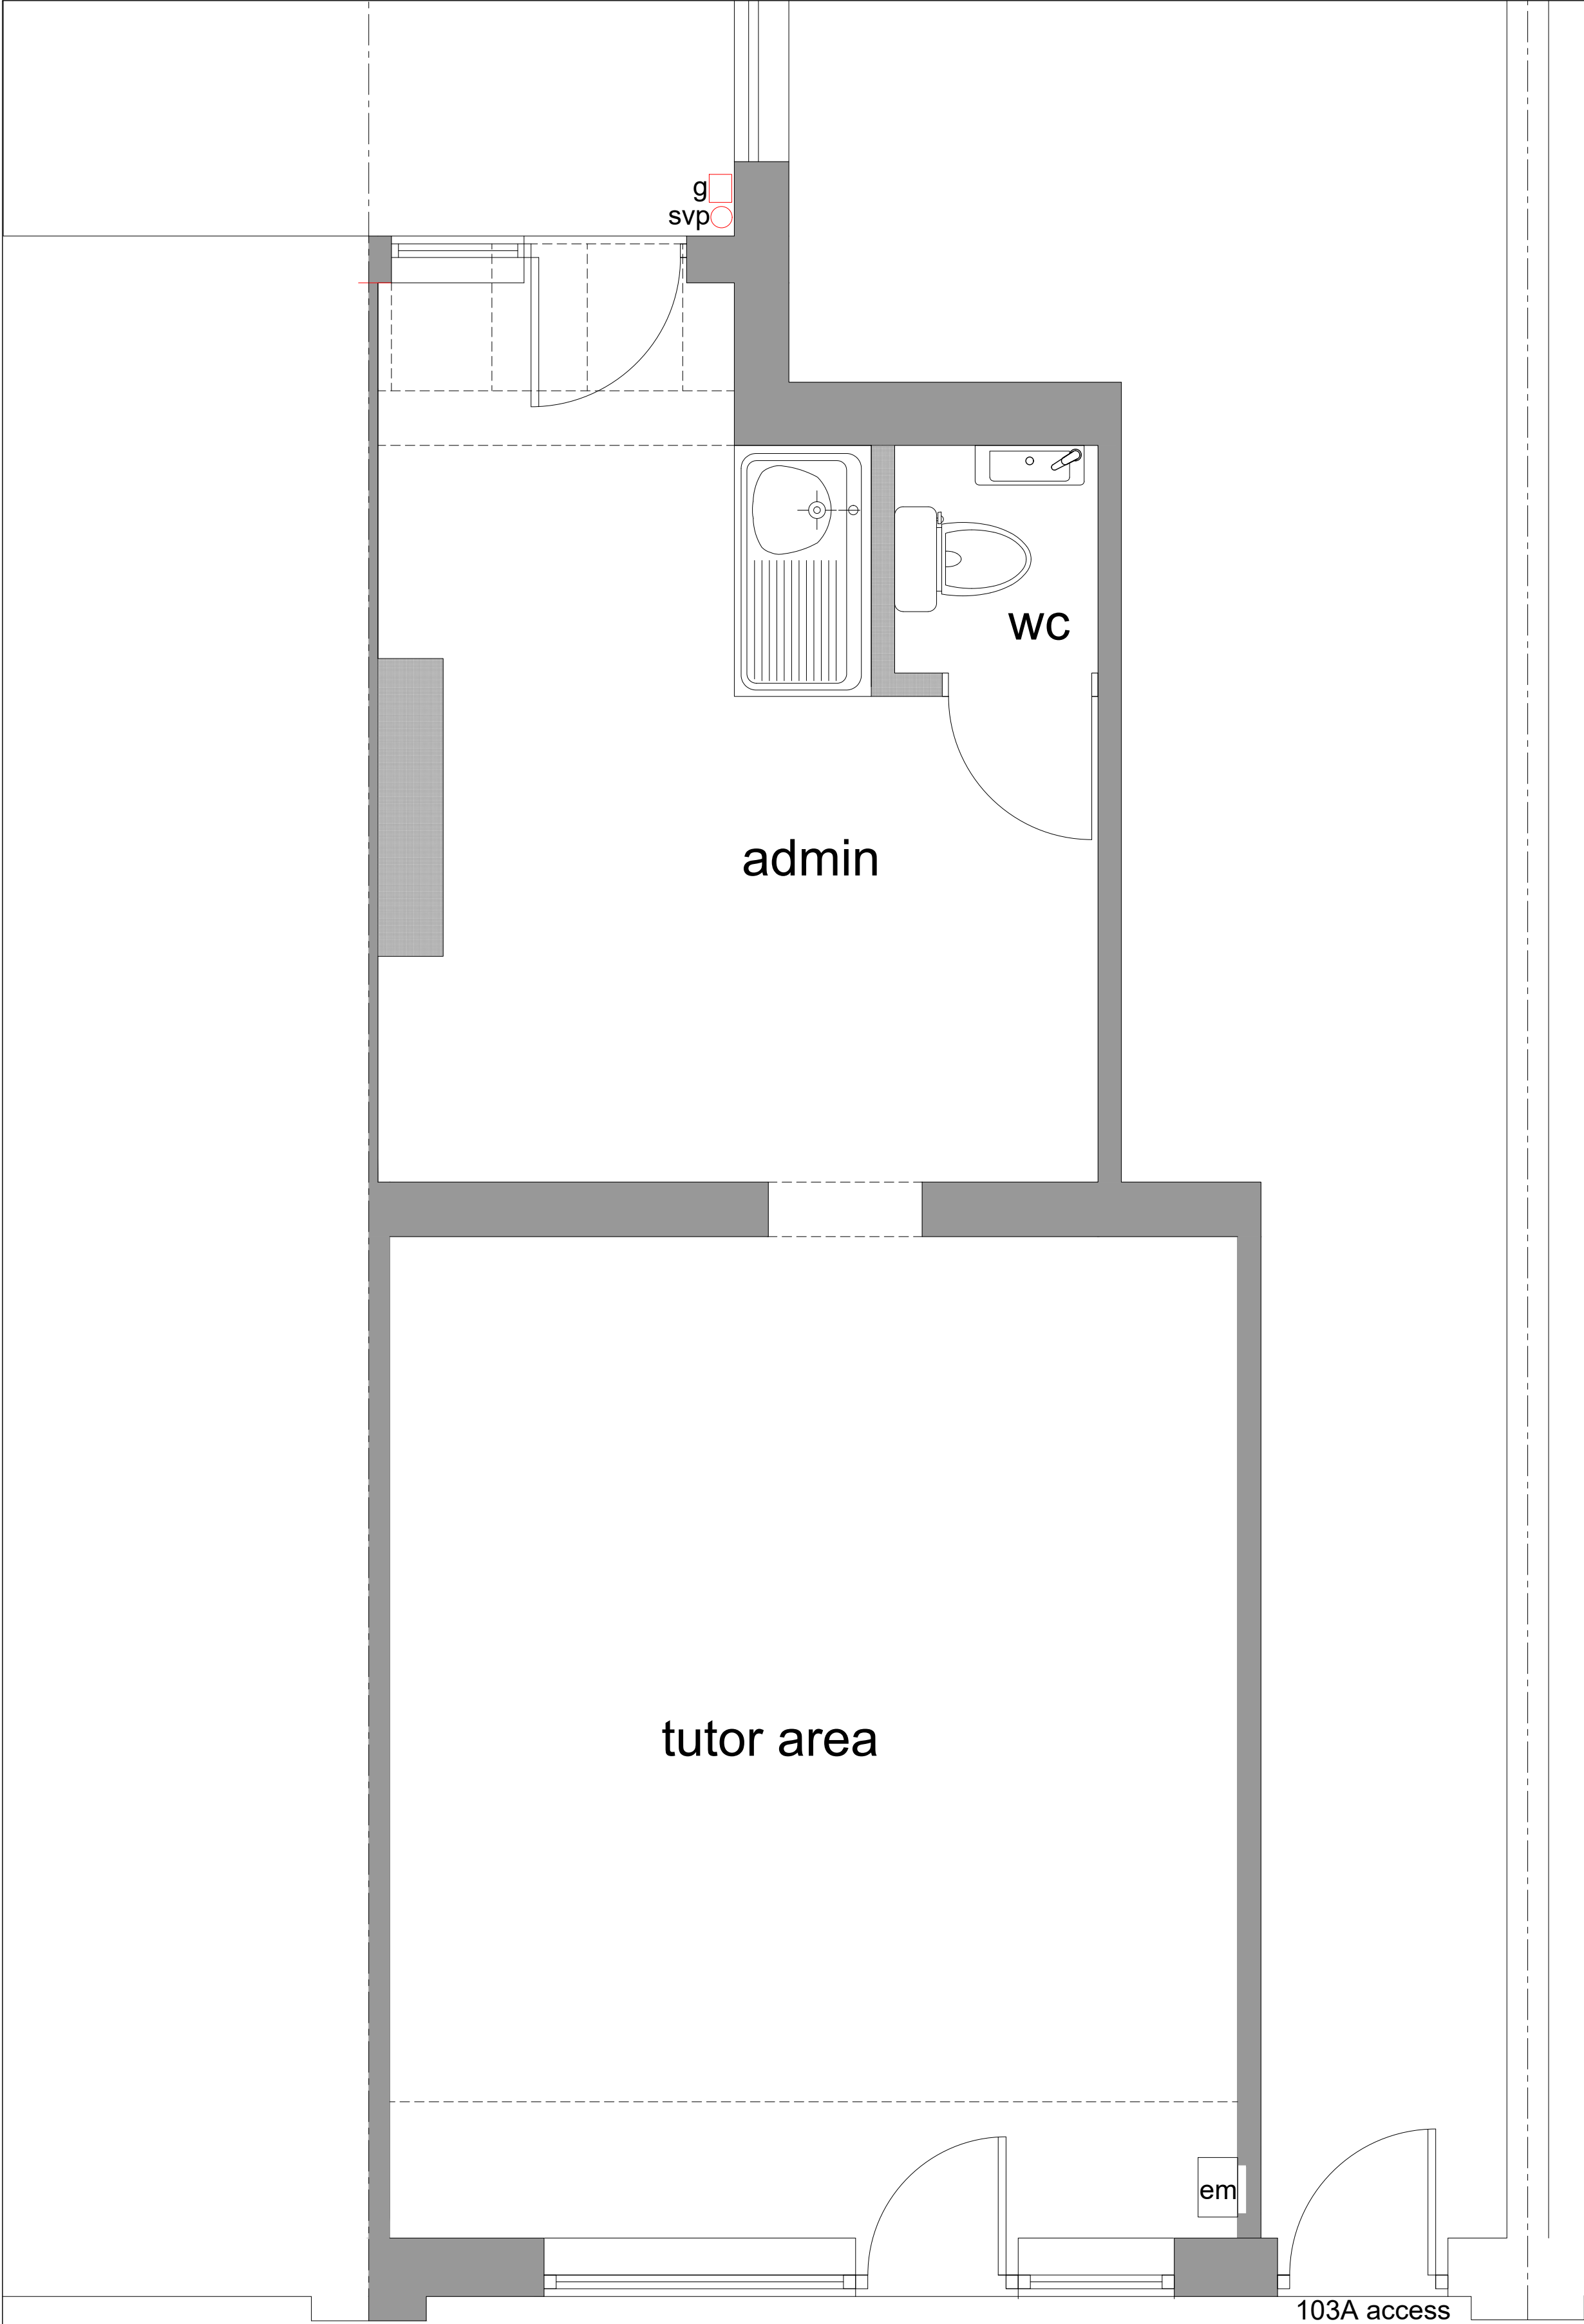


103 Kingswood Road as existing
gross int area 38.9 m²

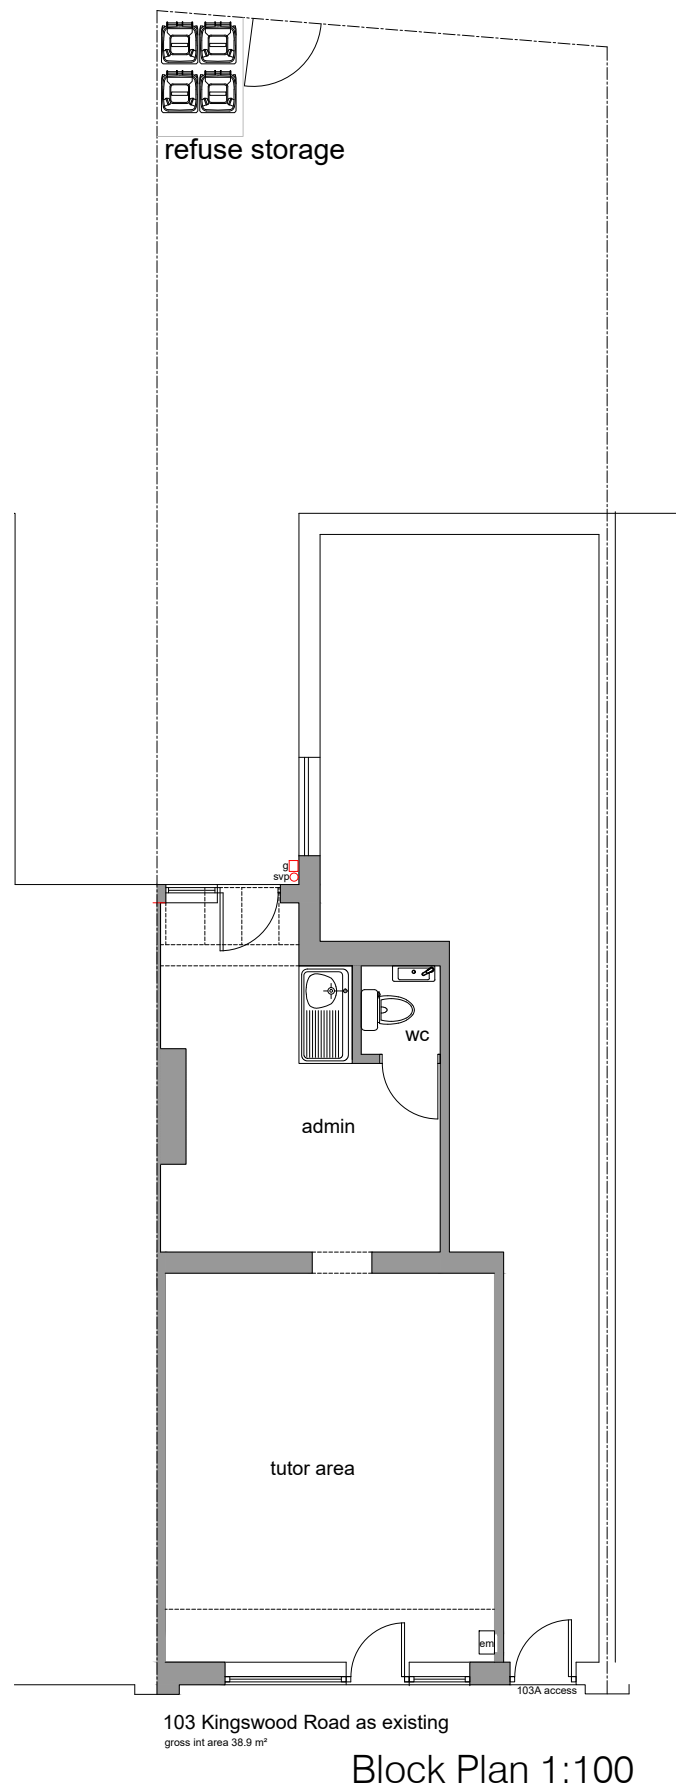

Rear Elevation

Front Elevation

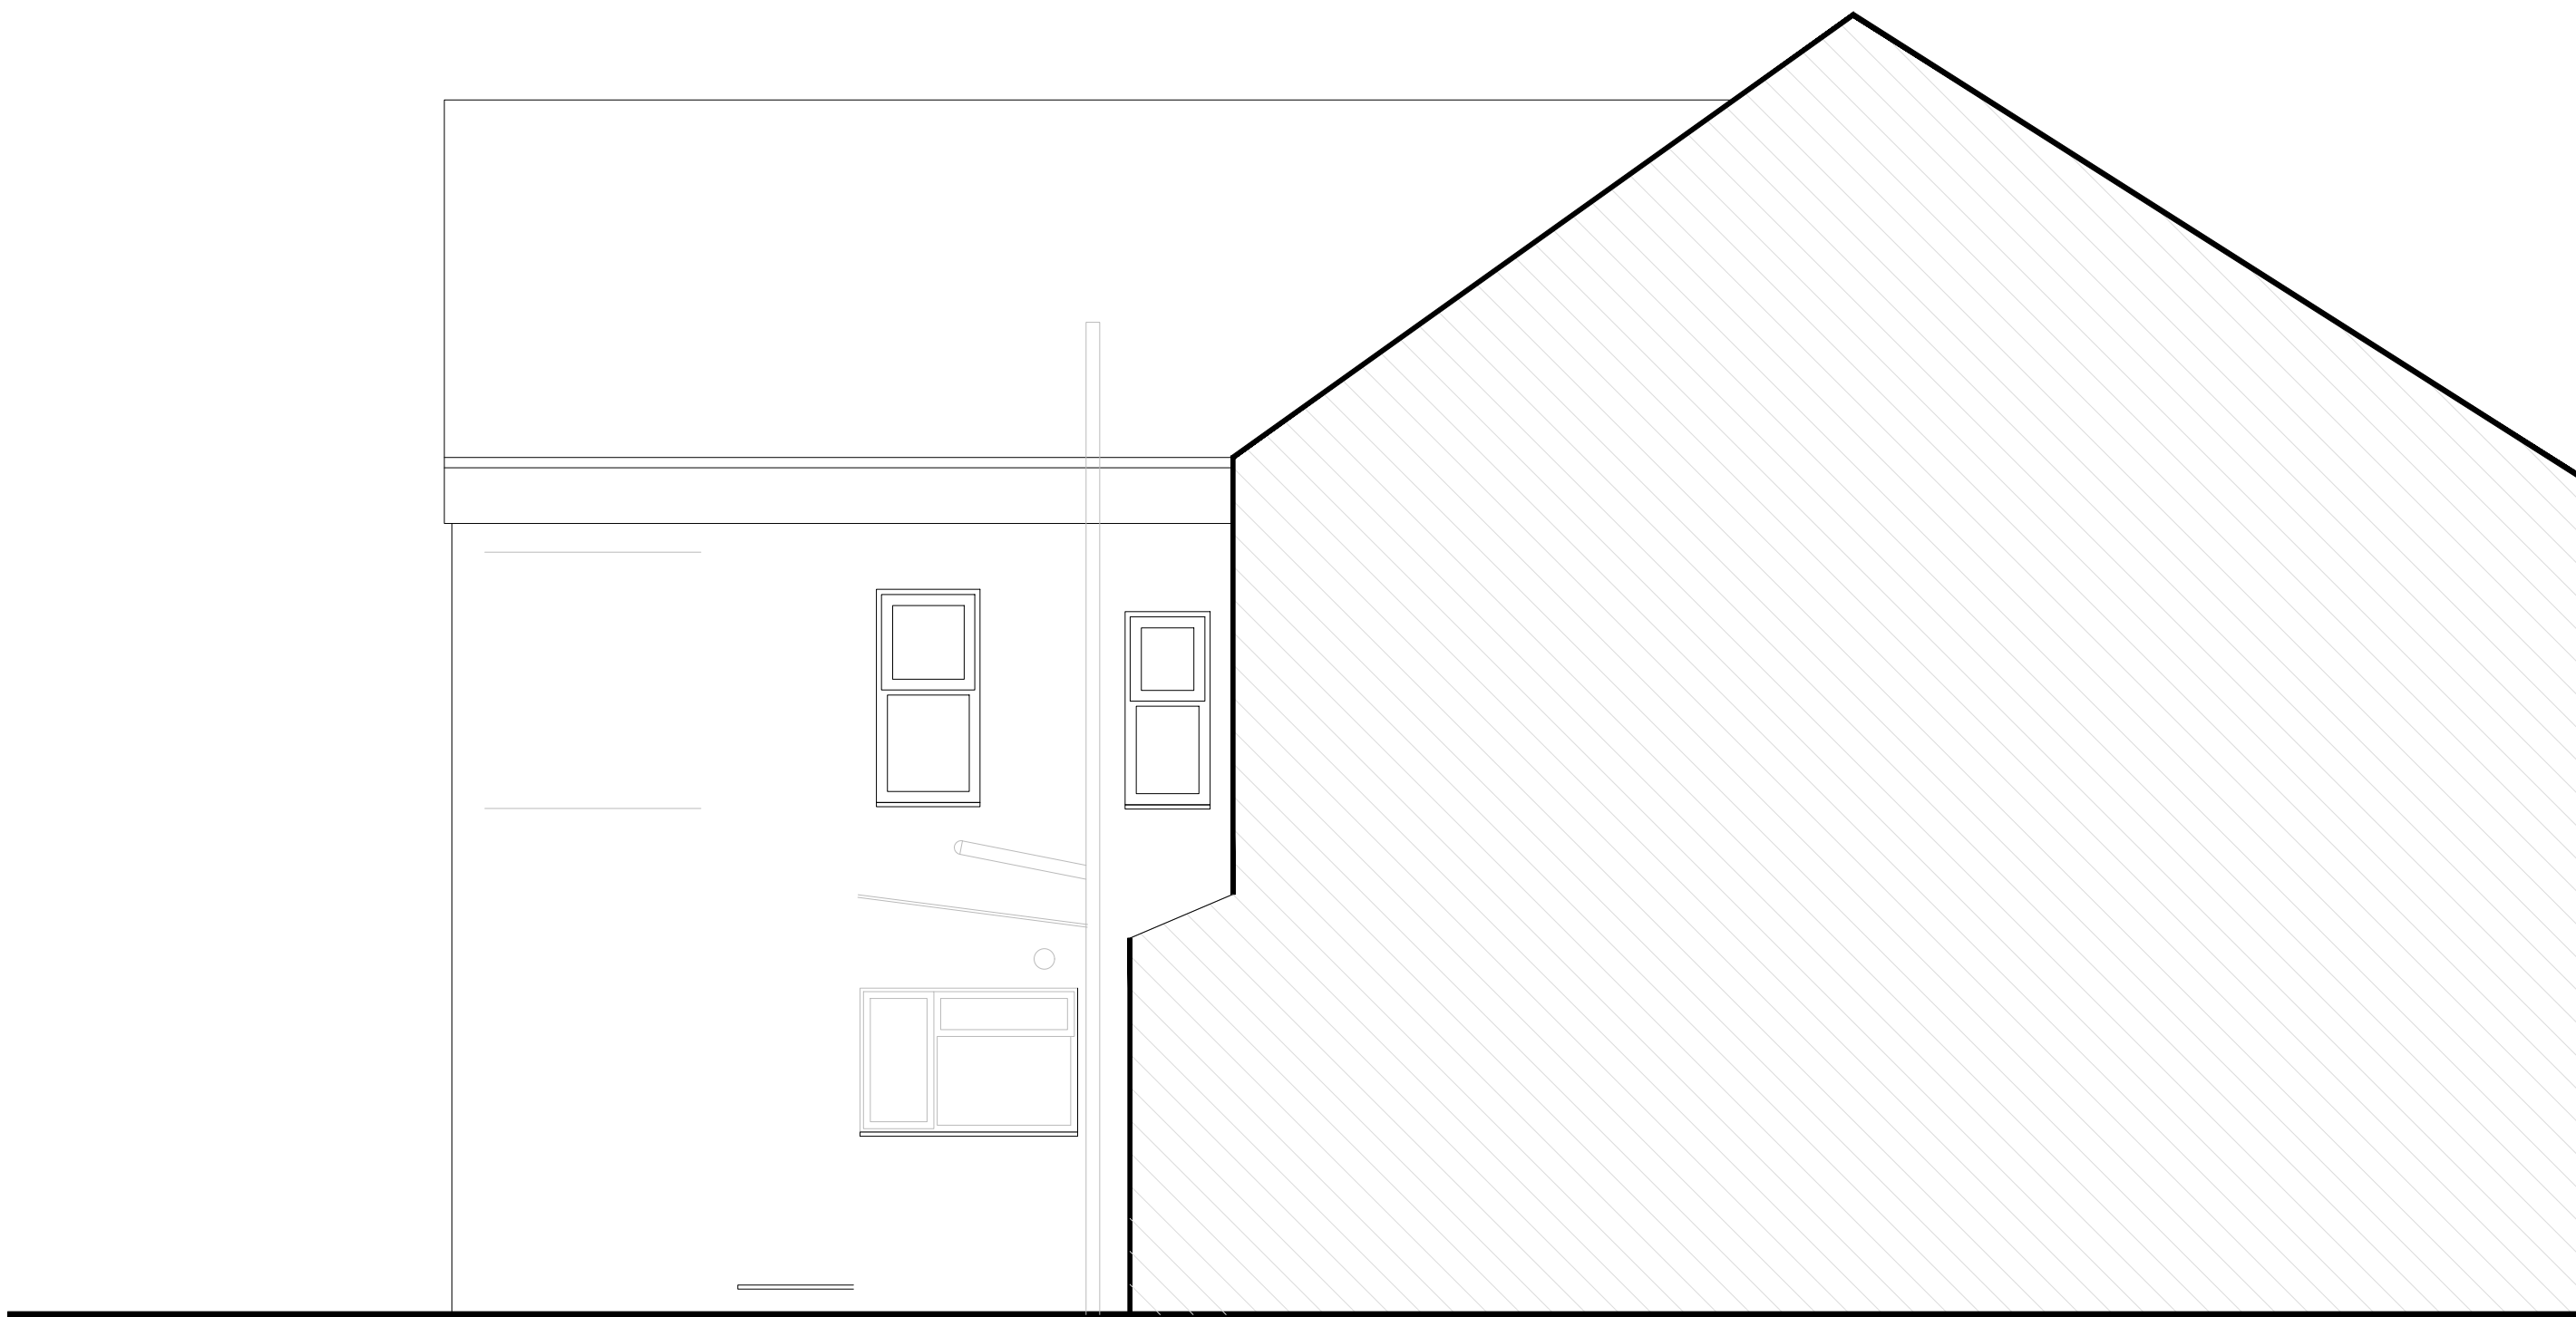

Side Elevation

Simon R Miles
Chartered Architect
Didsbury
Manchester
T: 07778 137830
E: srmilesarchitect@gmail.com

Do not scale. Contractors must check all dimensions on site before preparing production drawings or commencing any work. This drawing and its design is the copyright of S.R.Miles Ltd and may not be reproduced in any form whatsoever without their prior express written consent.

Revision	Date	Revision note
P1	15.05.2025	refuse storage position added

Notes

Project :
103 Kingswood Road Withington
Title :
Floor plan and elevations as existing

Drawing number :
25 481 PL100

Client :
Mr C Comerford

Scale :
25,50@A1

Date :
29.04.2025

CAD Ref :
25 481

Drawn by :
SRM

SRM

Simon R Miles
Chartered Architect