





1 Viaduct South Elevation - Proposed
1 : 200

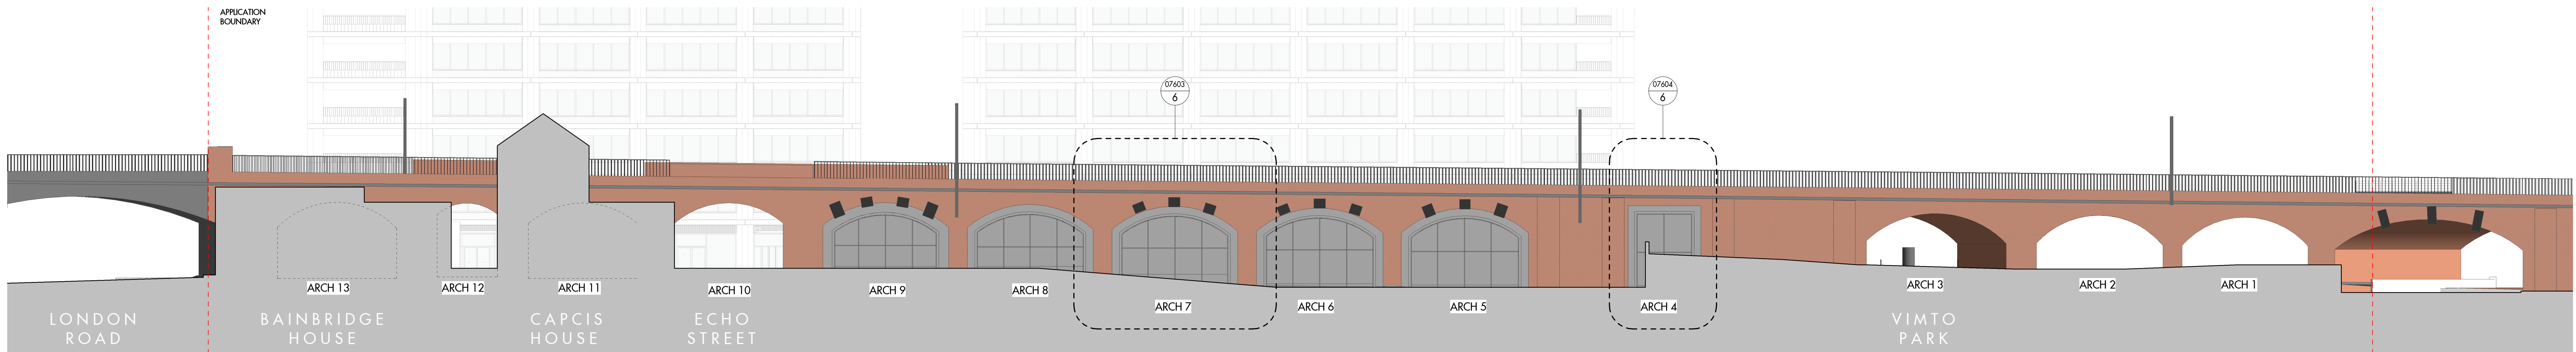


2 Viaduct North Elevation - Proposed
1 : 200

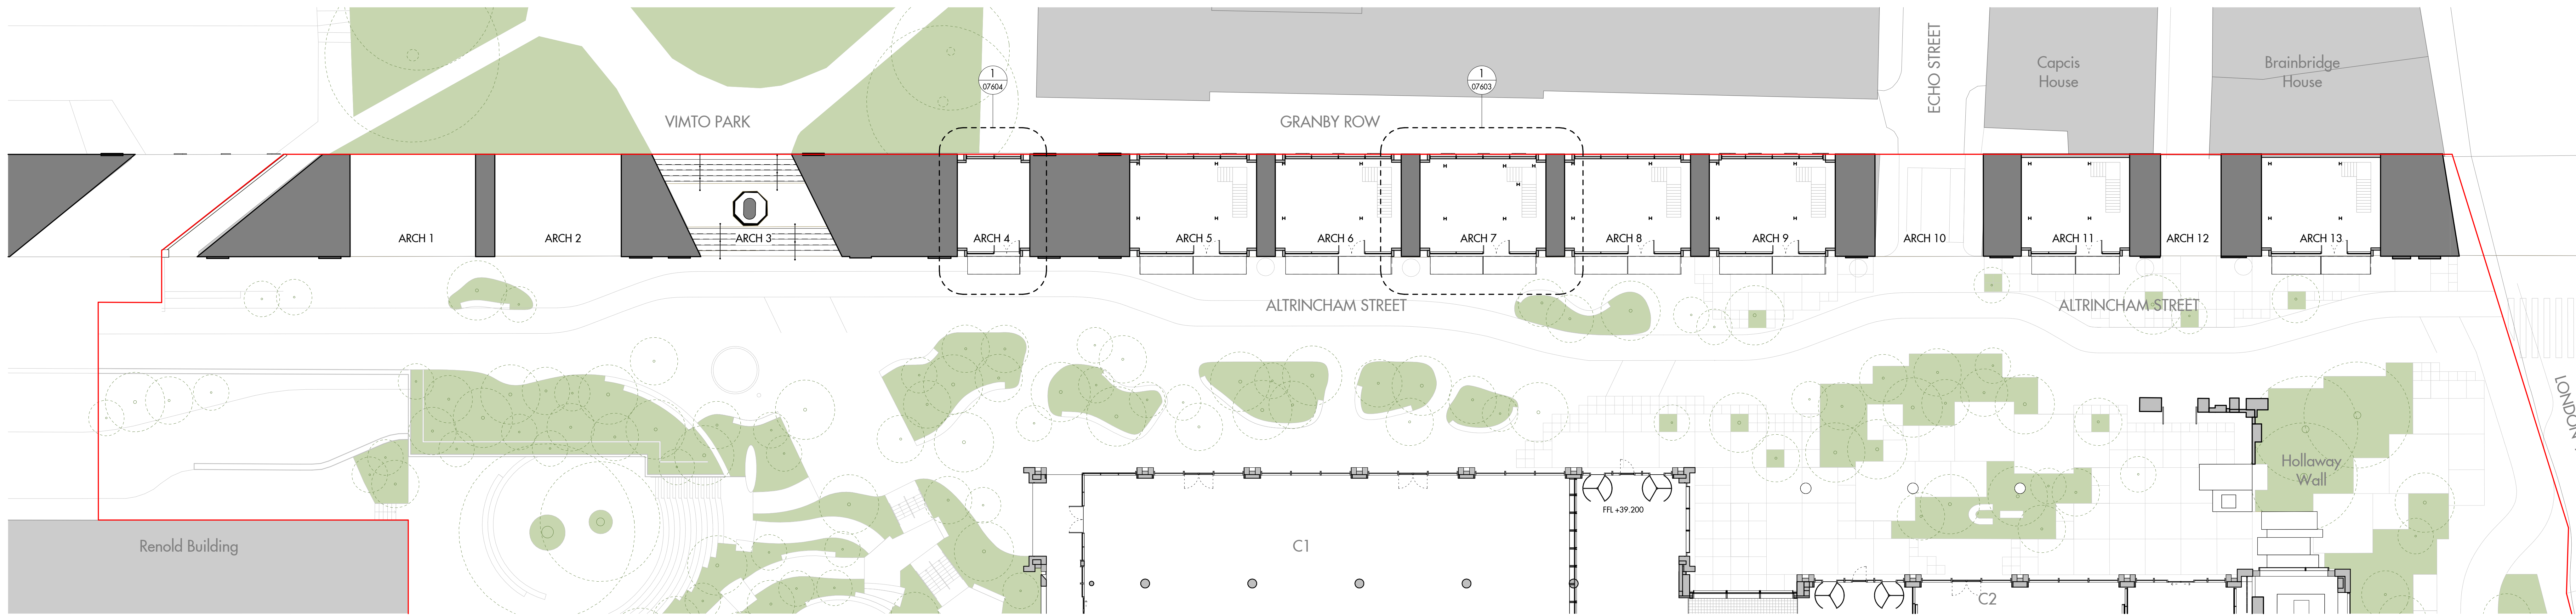

3 Viaduct Floor Plan - Proposed
1 : 200

FOR PLANNING

01/10/2024

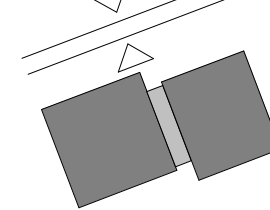

Figured dimensions are in millimetres unless noted otherwise. All dimensions and levels shall be verified on site before proceeding with works. Detailed site survey to be carried out to verify positions and level relationships with site features and Ordnance Survey. The Architect must be notified of any discrepancy. Boundaries are indicative only and are to be verified by client.

Allies and Morrison LLP is not responsible for any errors caused by the transmission, translation, software or computer system. Allies and Morrison LLP is not responsible for any errors that shall be liable for the consequences of any use made of the drawings or models other than that for which they were produced by Allies and Morrison LLP for the Client.

All Intellectual Property Rights reserved.

REV	DATE	DESCRIPTION	CD
001	25/04/25	Planning Submission	JS

Allies and Morrison LLP
85 Southwark Street
London SE1 0XK
Telephone 020 7921 0100
Facsimile 020 7921 0101
Email studio@alliesandmorrison.com
A&M JOB No: 19171_02

Sister Manchester - Plot C
Altrincham Street Viaduct - Proposed
PLANNING - LISTED BUILDING CONSENT
SISCO-AAM-ZZ-ZZ-DR-AR-07602
SCALE 1 : 200 @A0 1 : 400 @A2

S2
Status
P01
Revision