


MATERIAL SCHEDULE

01	EXISTING FACING BRICKWORK
02	EXISTING COMMON BRICKWORK
03	EXISTING BLACK PAINTED CONCRETE CILLS
04	EXISTING WHITE PVC WINDOWS
05	EXISTING ROSEMARY TILES
06	EXISTING GREY SLATE
07	EXISTING BLACK GUTTERS AND FASCIAS
08	NEW FACING BRICK
09	NEW BLACK PAINTED CONCRETE CILLS
10	NEW WHITE PVC WINDOWS
11	NEW WHITE PC ALUMINIUM DOORS
12	NEW TIMBER CLADDING
13	NEW GREY SLATE
14	NEW BLACK GUTTERS AND FASCIAS

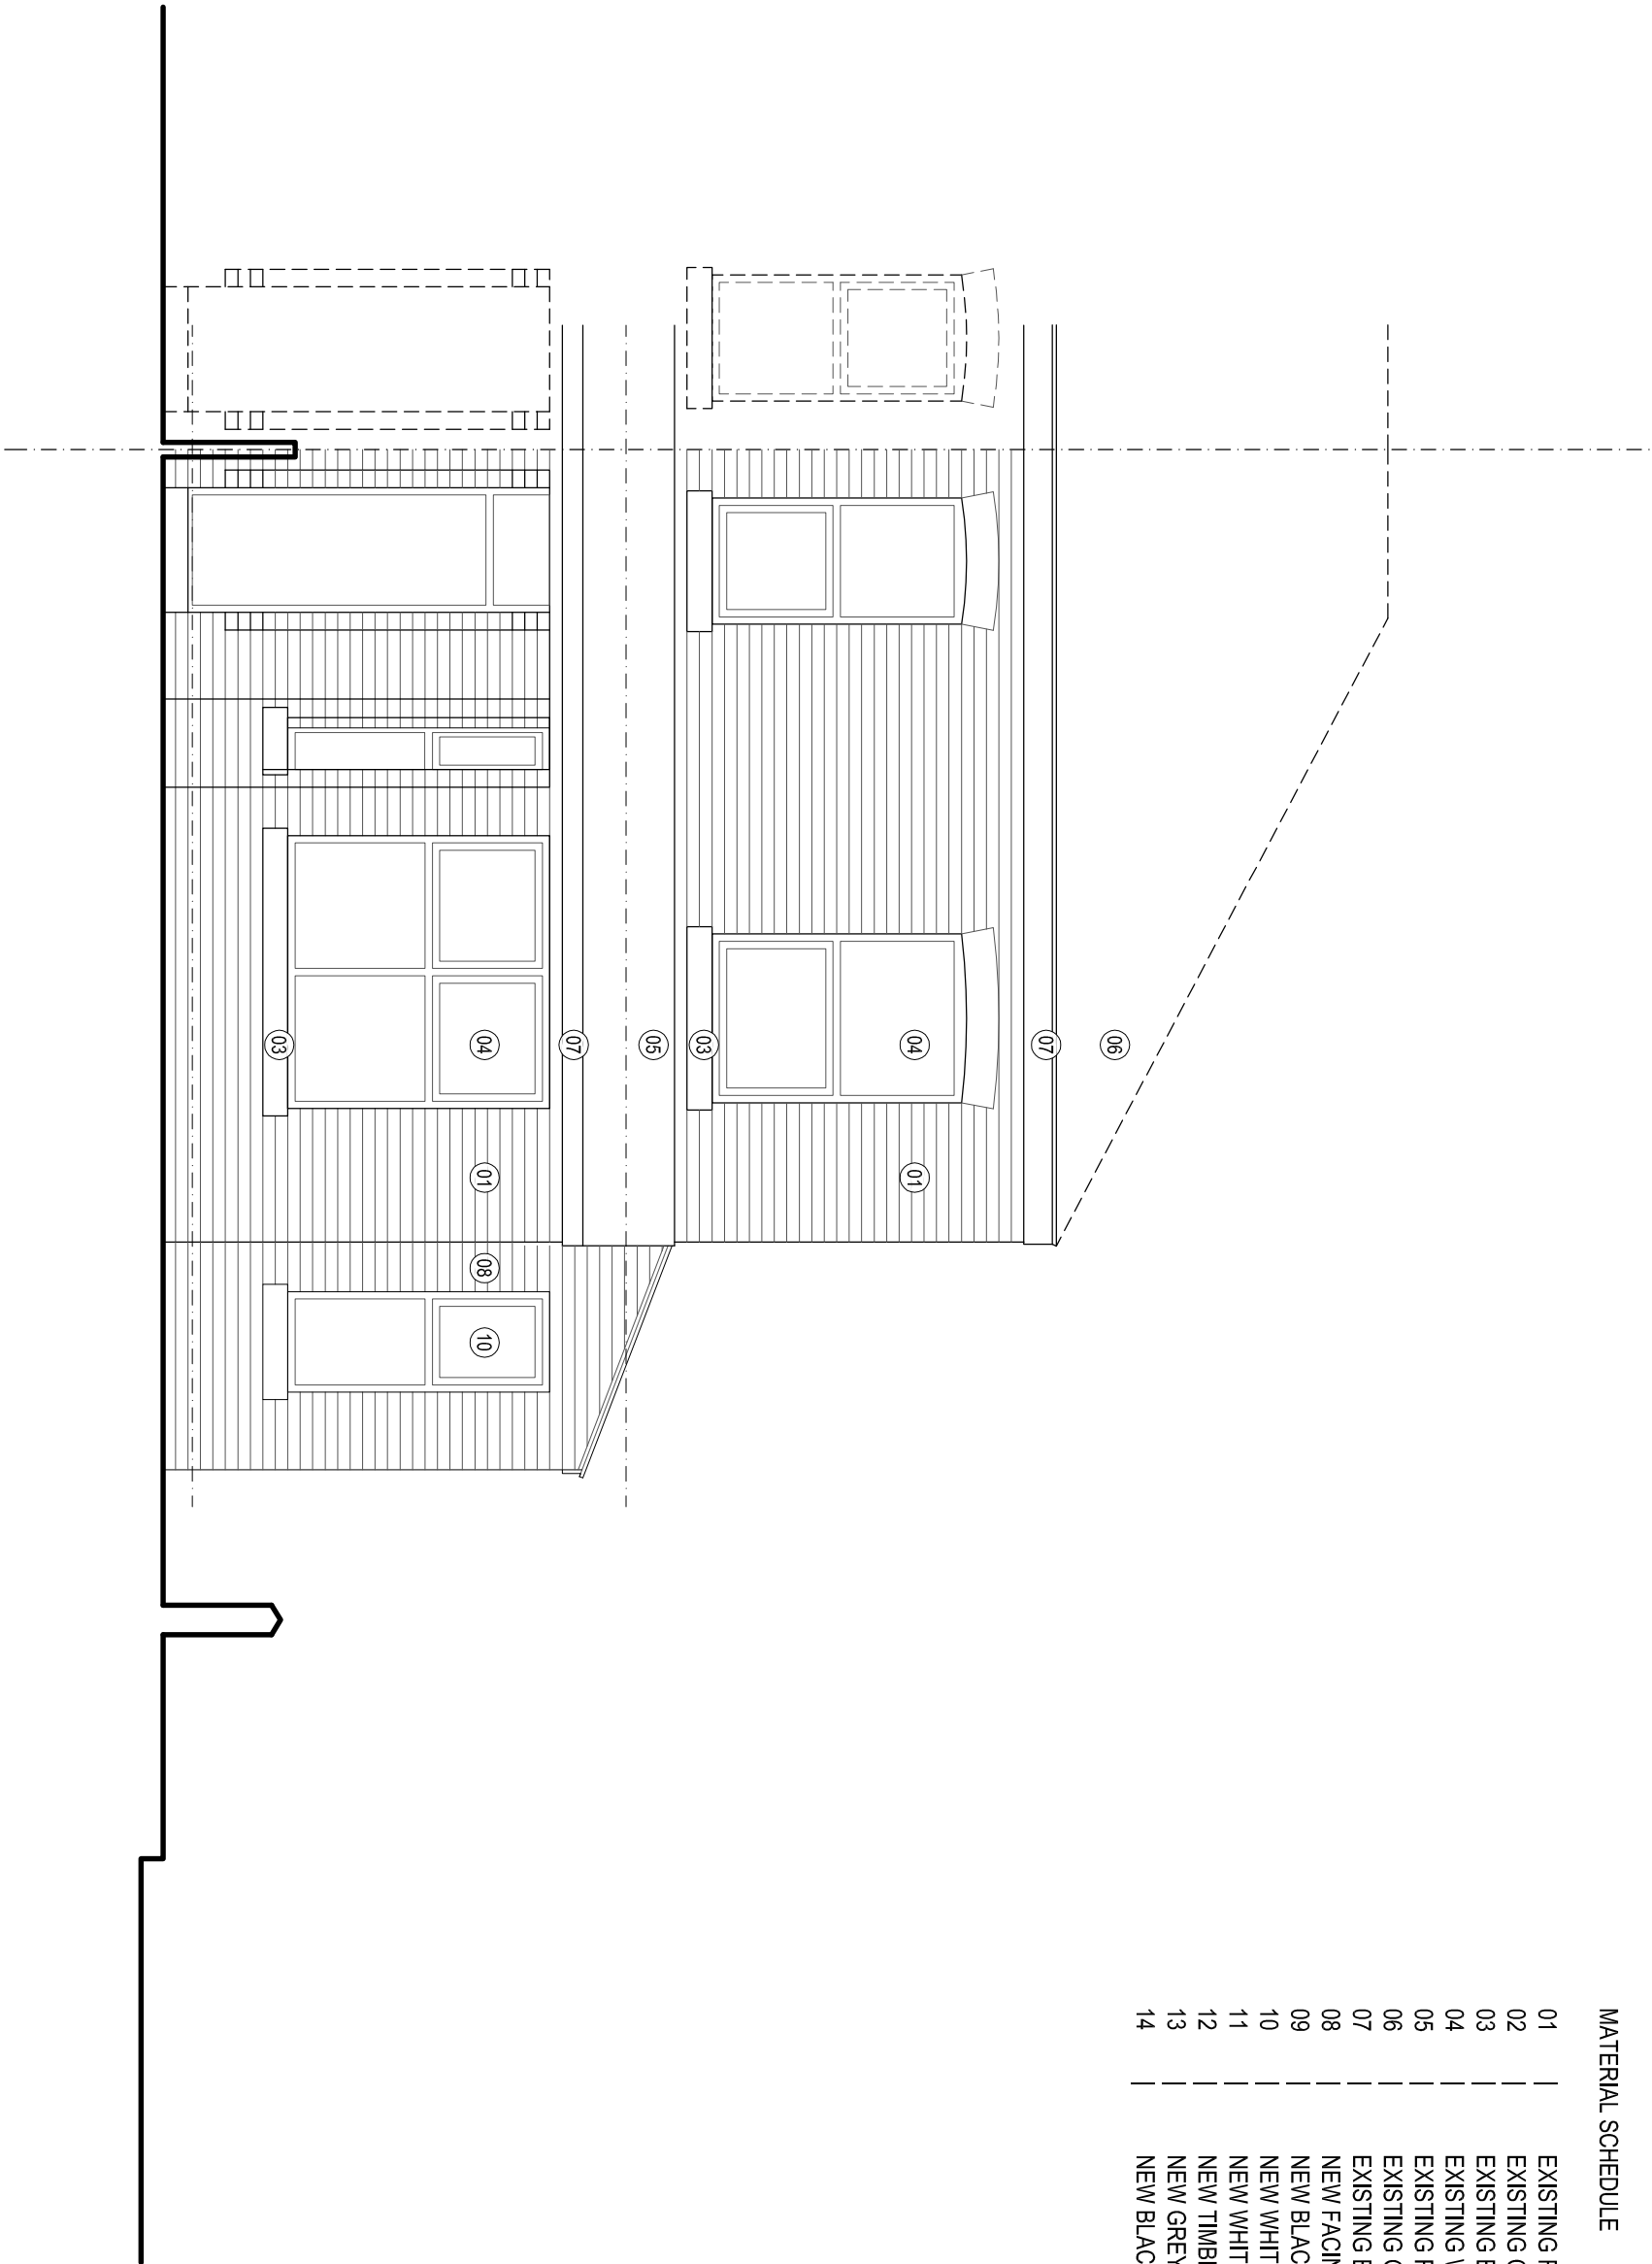

SOUTH WEST ELEVATION (FRONT | CAVENDISH RD)




80 CAVENDISH ROAD | DIDSBURY | M20 1QG
PROPOSED ELEVATIONS

DWG 2504-P3401A	
SCALE 1:50 (A3)	DATE MAY 25

SOUTH EAST ELEVATION (SIDE | DISLEY AVE)


2.5m

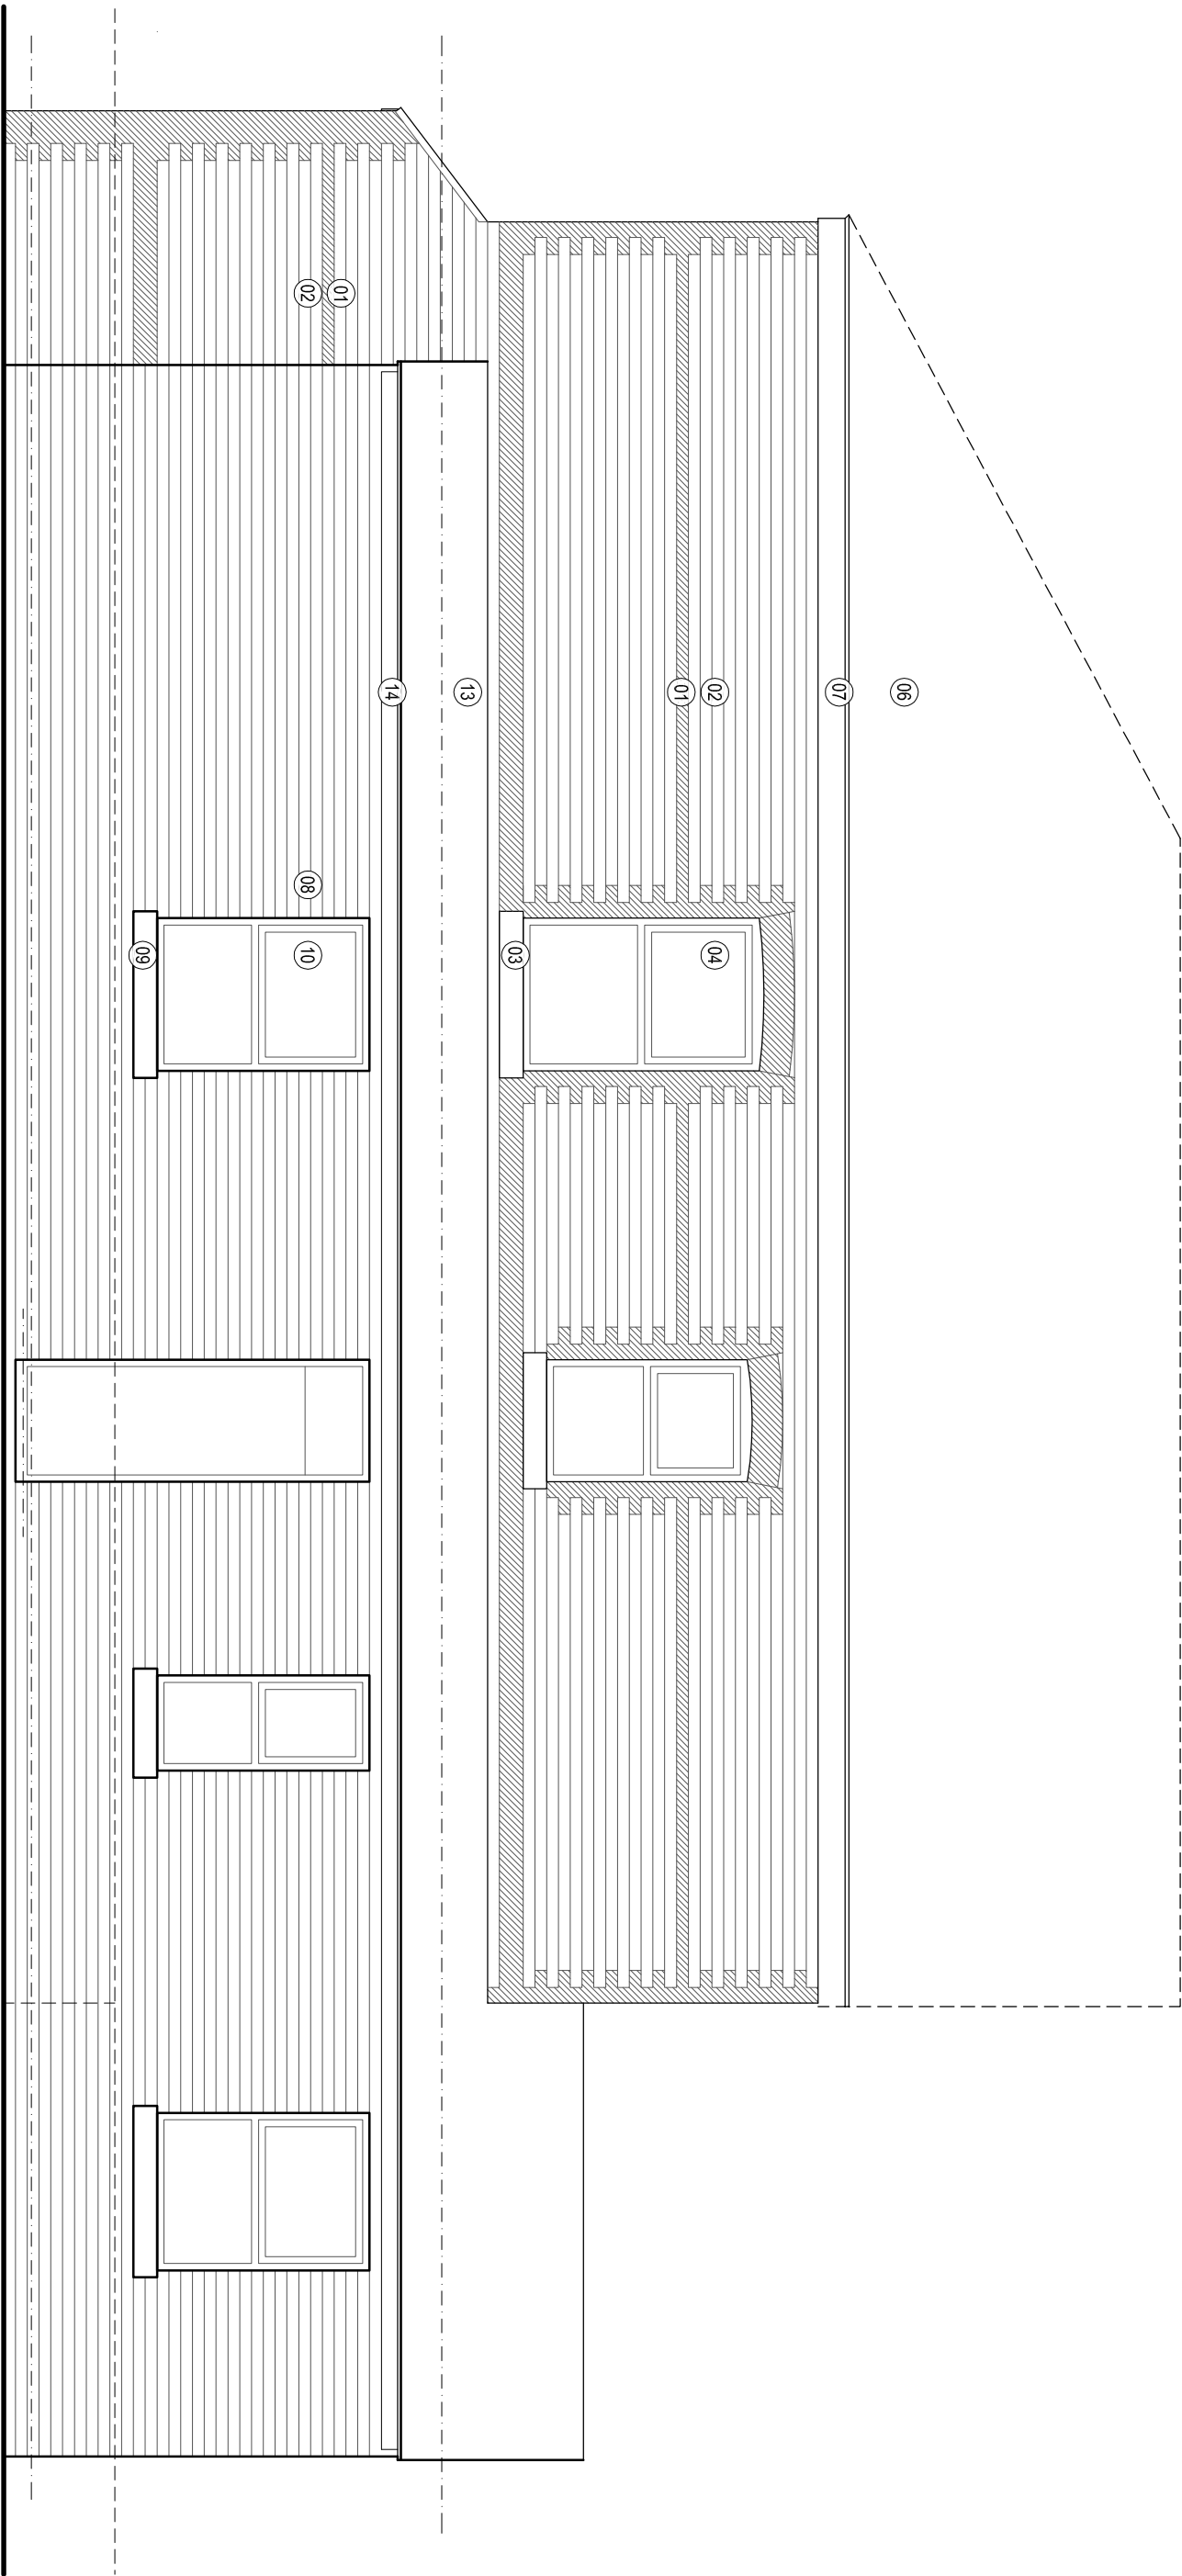

DWG 2504-P3402C	
SCALE 1:50 (A3)	DATE MAY 25


80 CAVENDISH ROAD | DIDSBURY | M20 1QG
PROPOSED ELEVATIONS



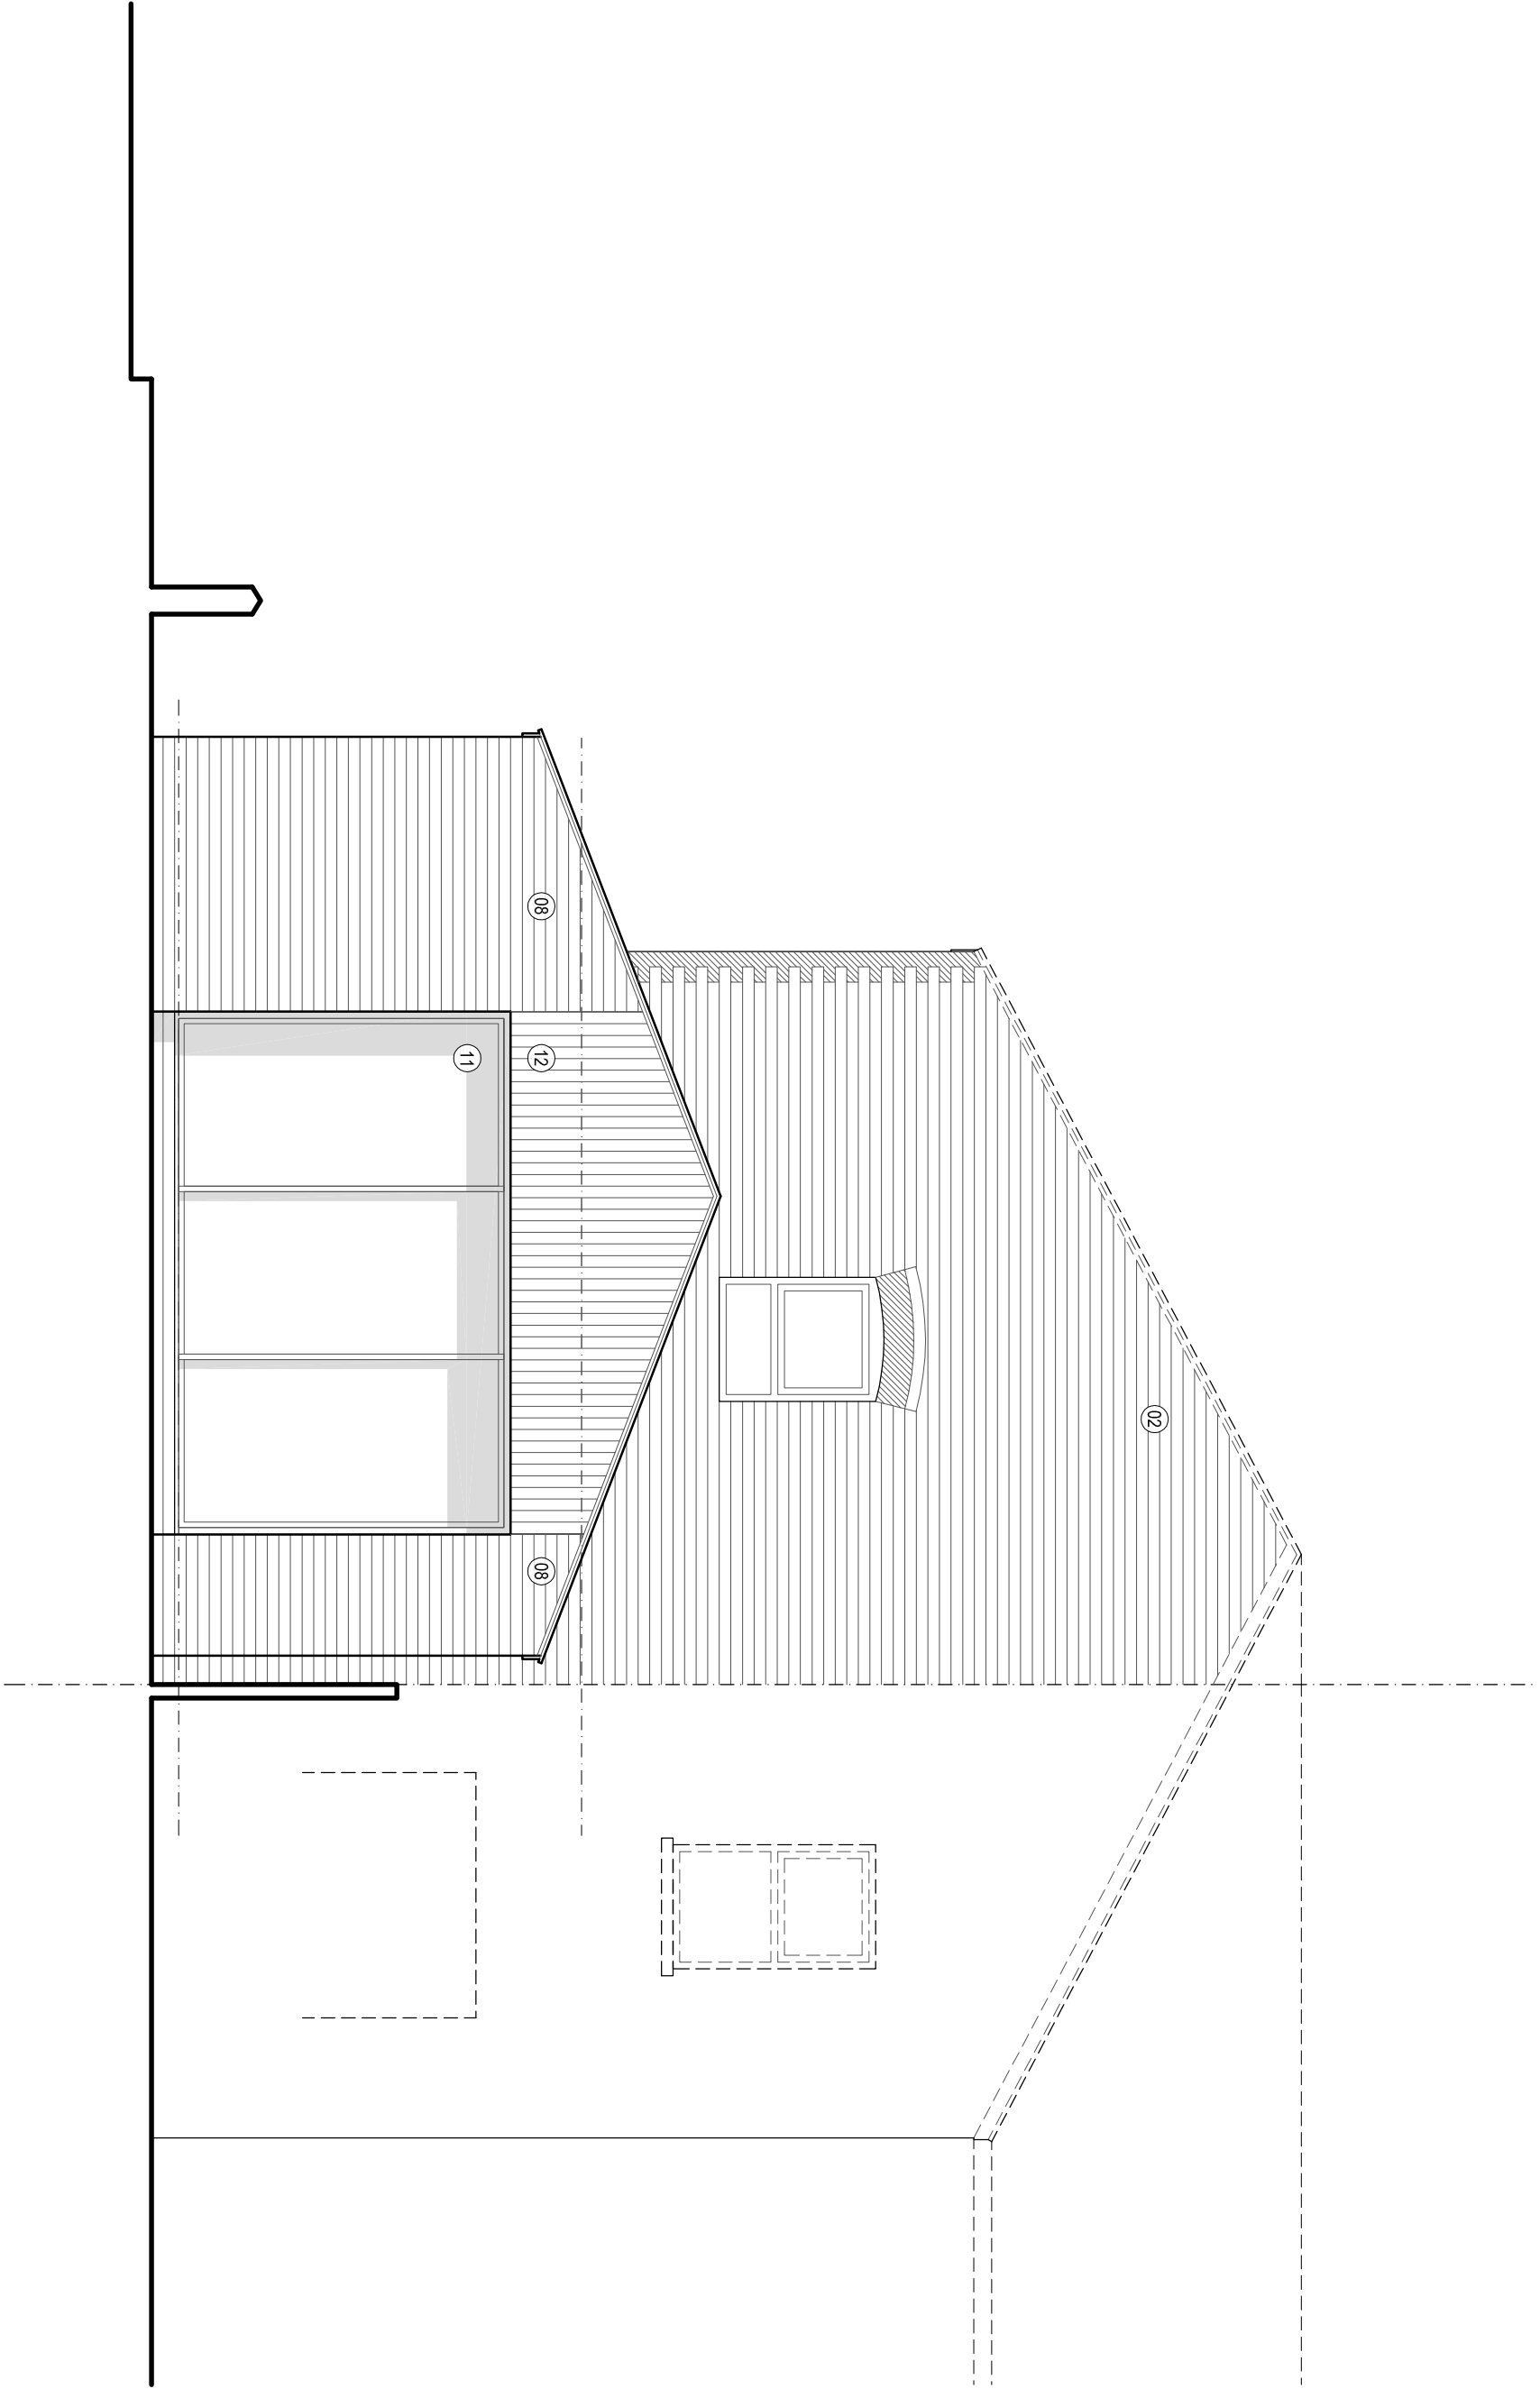

NORTH WEST ELEVATION (No. 82)

2.5m

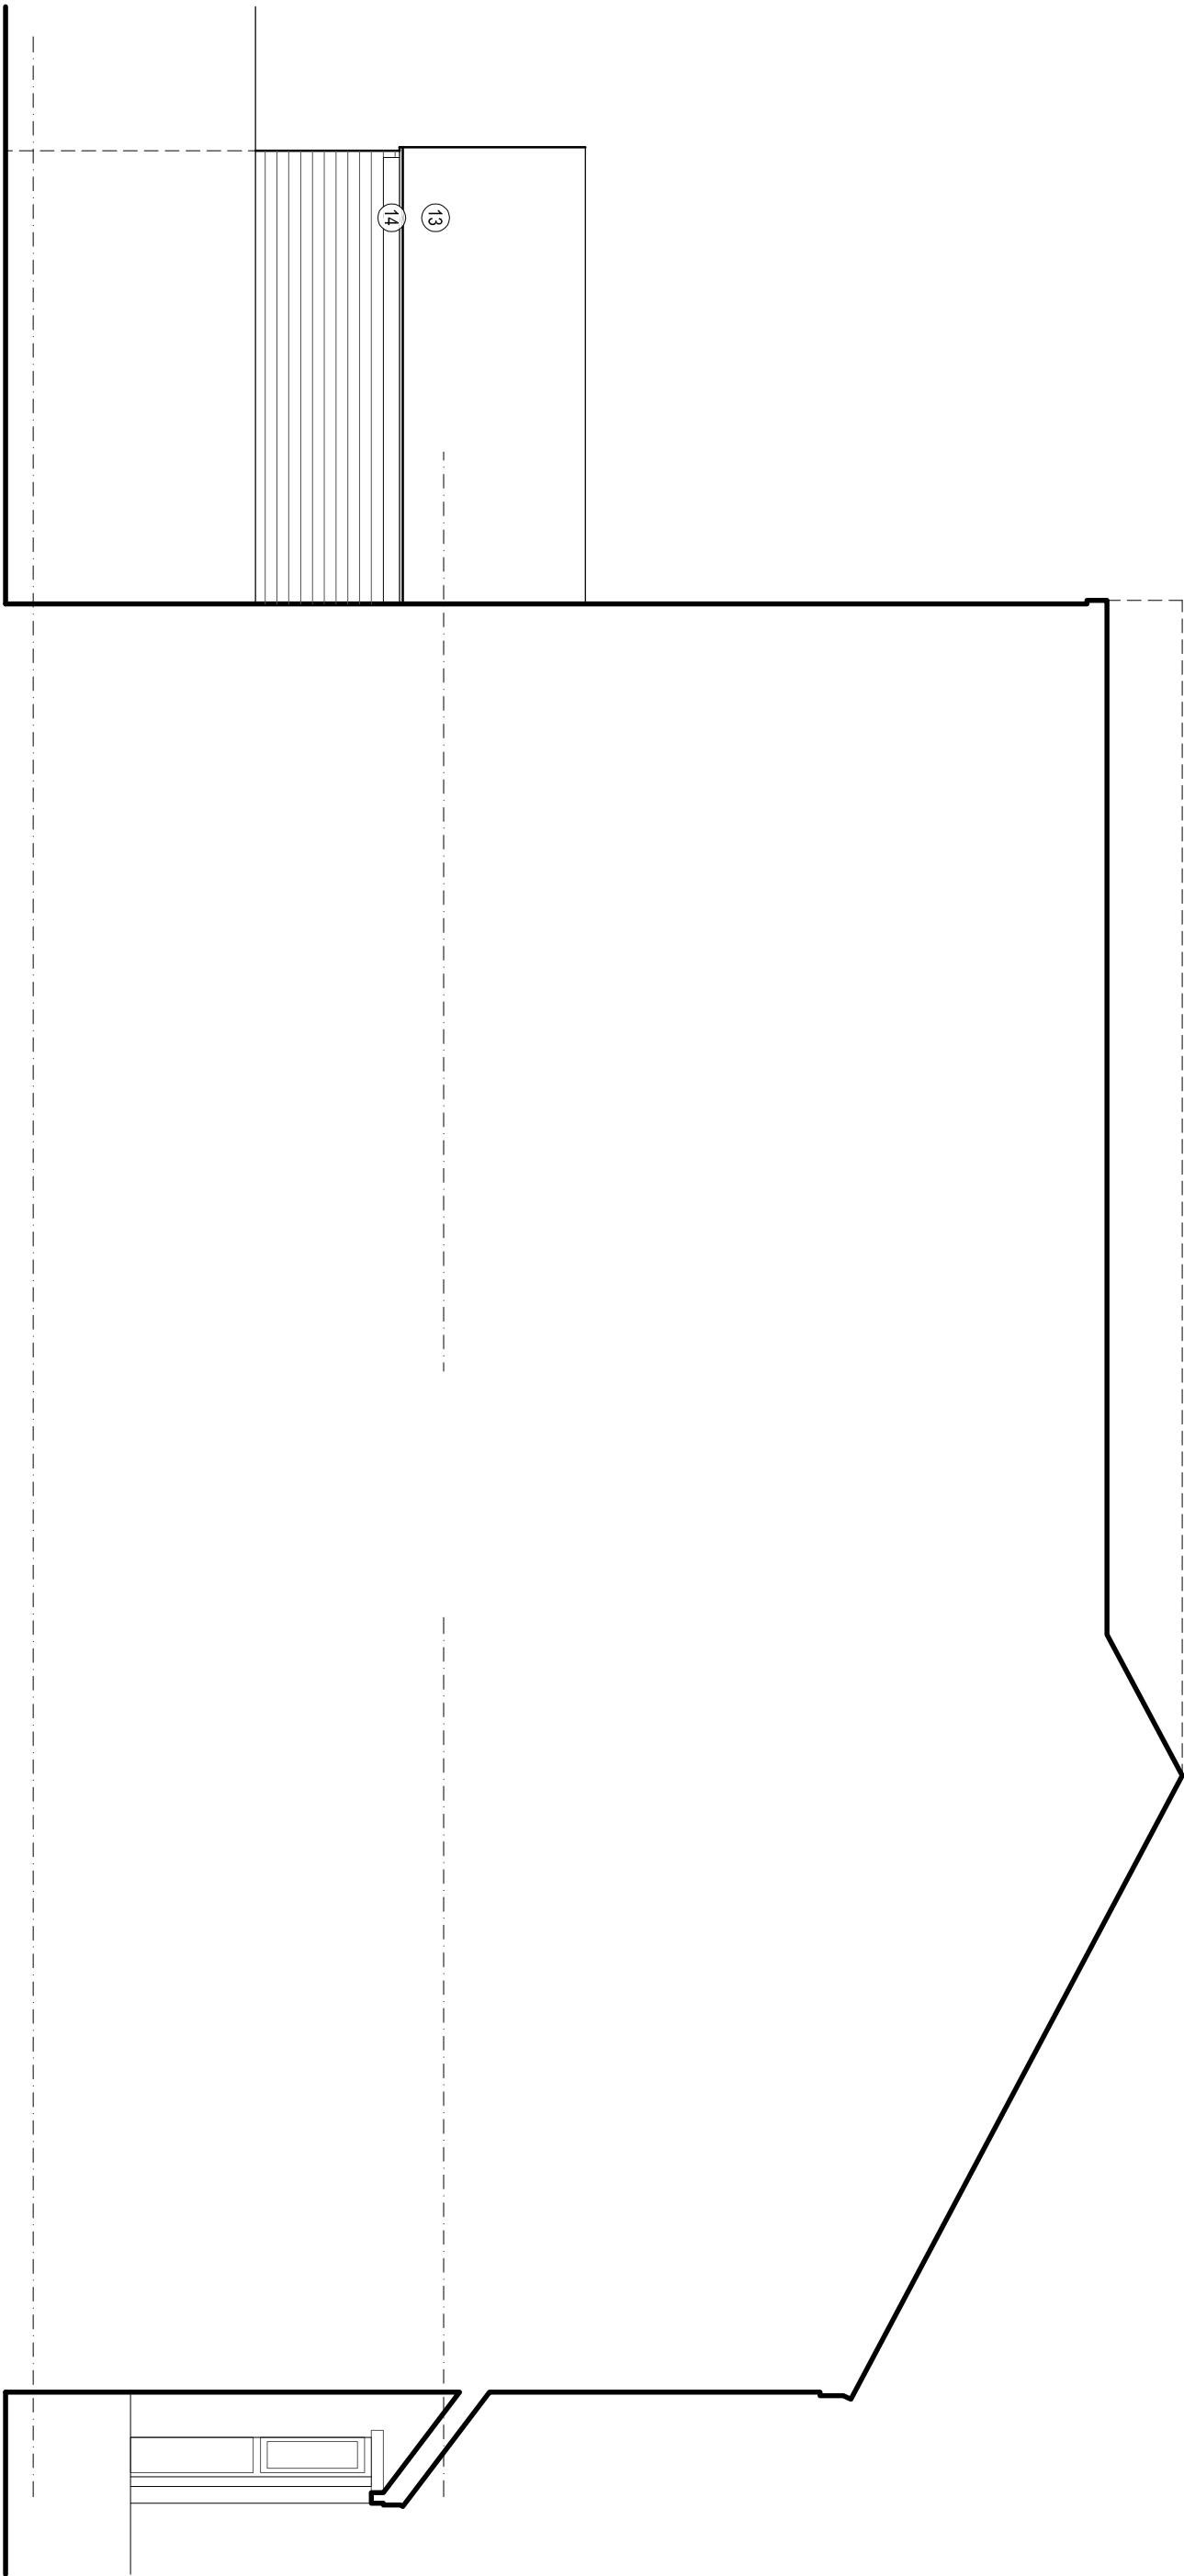

DWG 2504-P3404A	
SCALE 1:50 (A3)	DATE MAY 25

80 CAVENDISH ROAD | DIDSBURY | M20 1QG
PROPOSED ELEVATIONS

