


Existing Rear Elevation
180 Moseley Road
MI 4 6PB

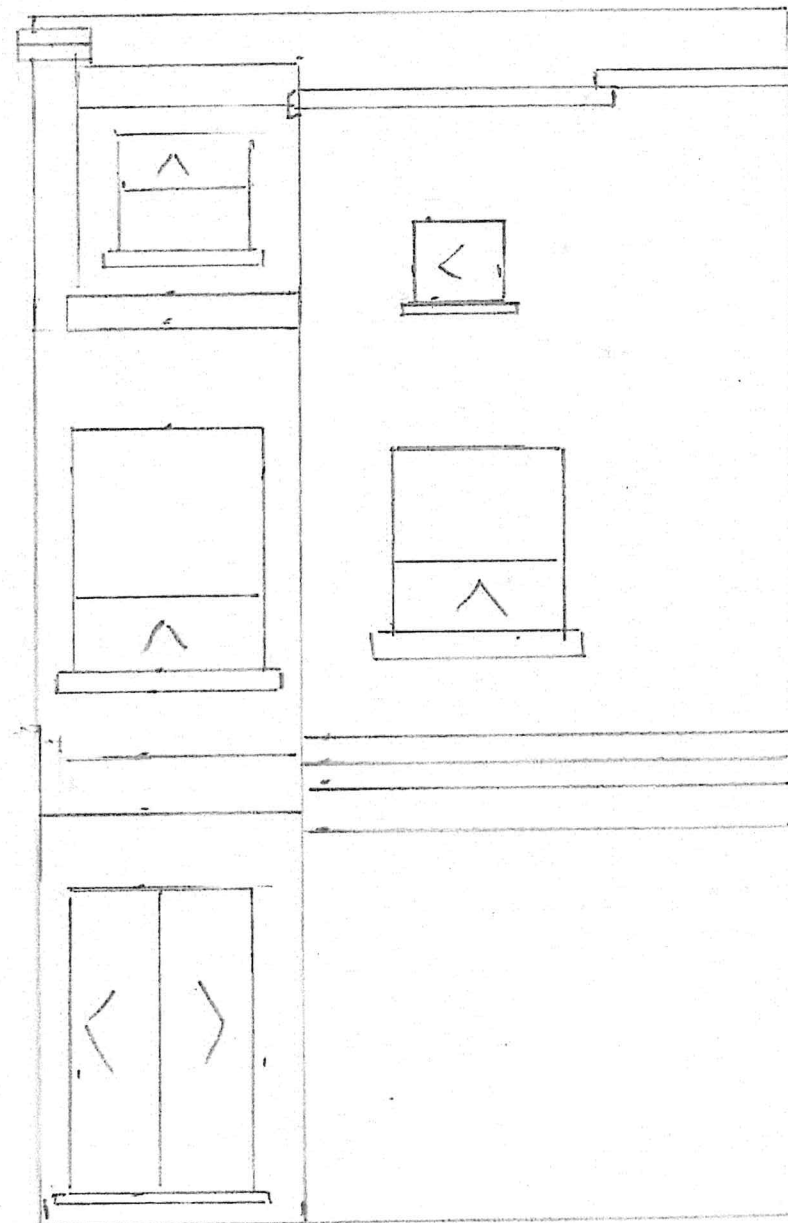


Scale 1:50

Proposed Rear Elevation
180 Mosely Road
M14 6PB

Slate cheek of dormer
and stop back from
the verge.


Slate cheek of dormer
and stop back from
the verge.

Reinstate eaves to a
minimum of 200mm
measured up along the roof
slope from the edge of the
eaves to the face of the
enlargement.

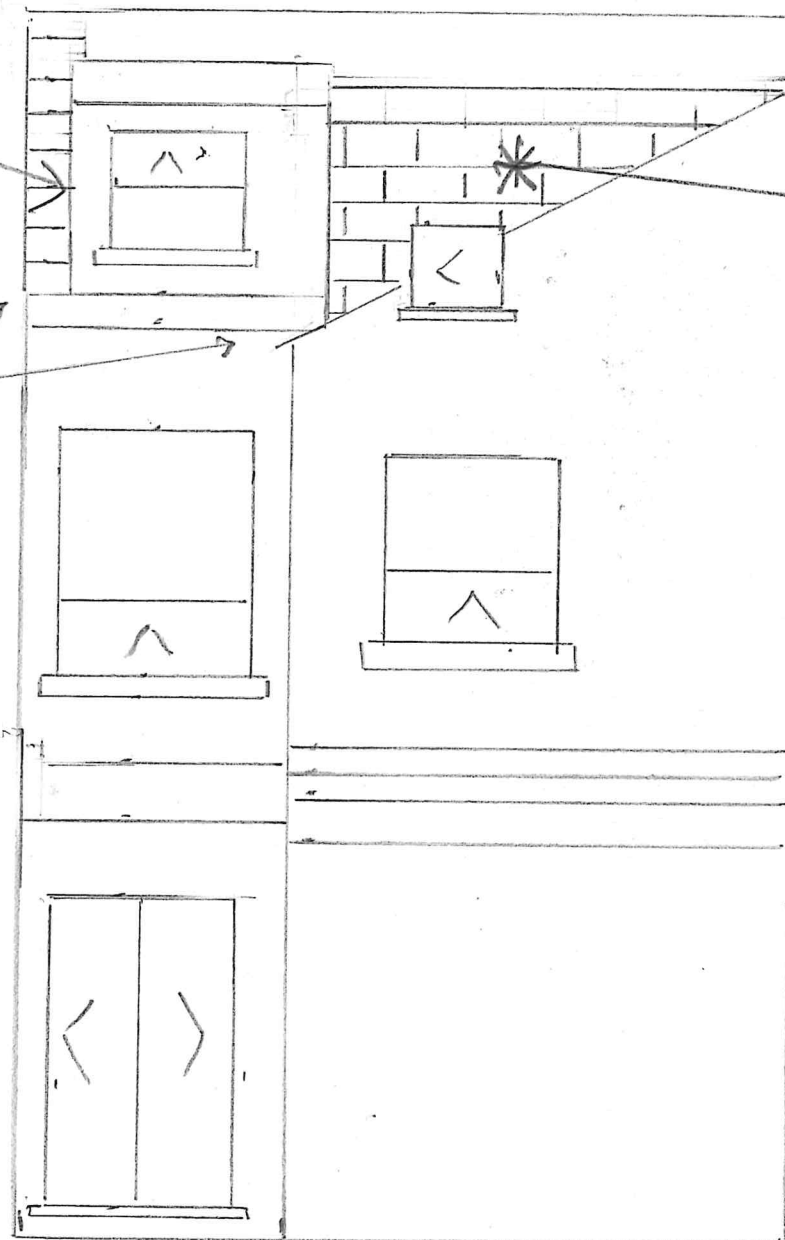

Scale 1:50

Existing Side Elevation
180 Moseley Road
M14 6 PB

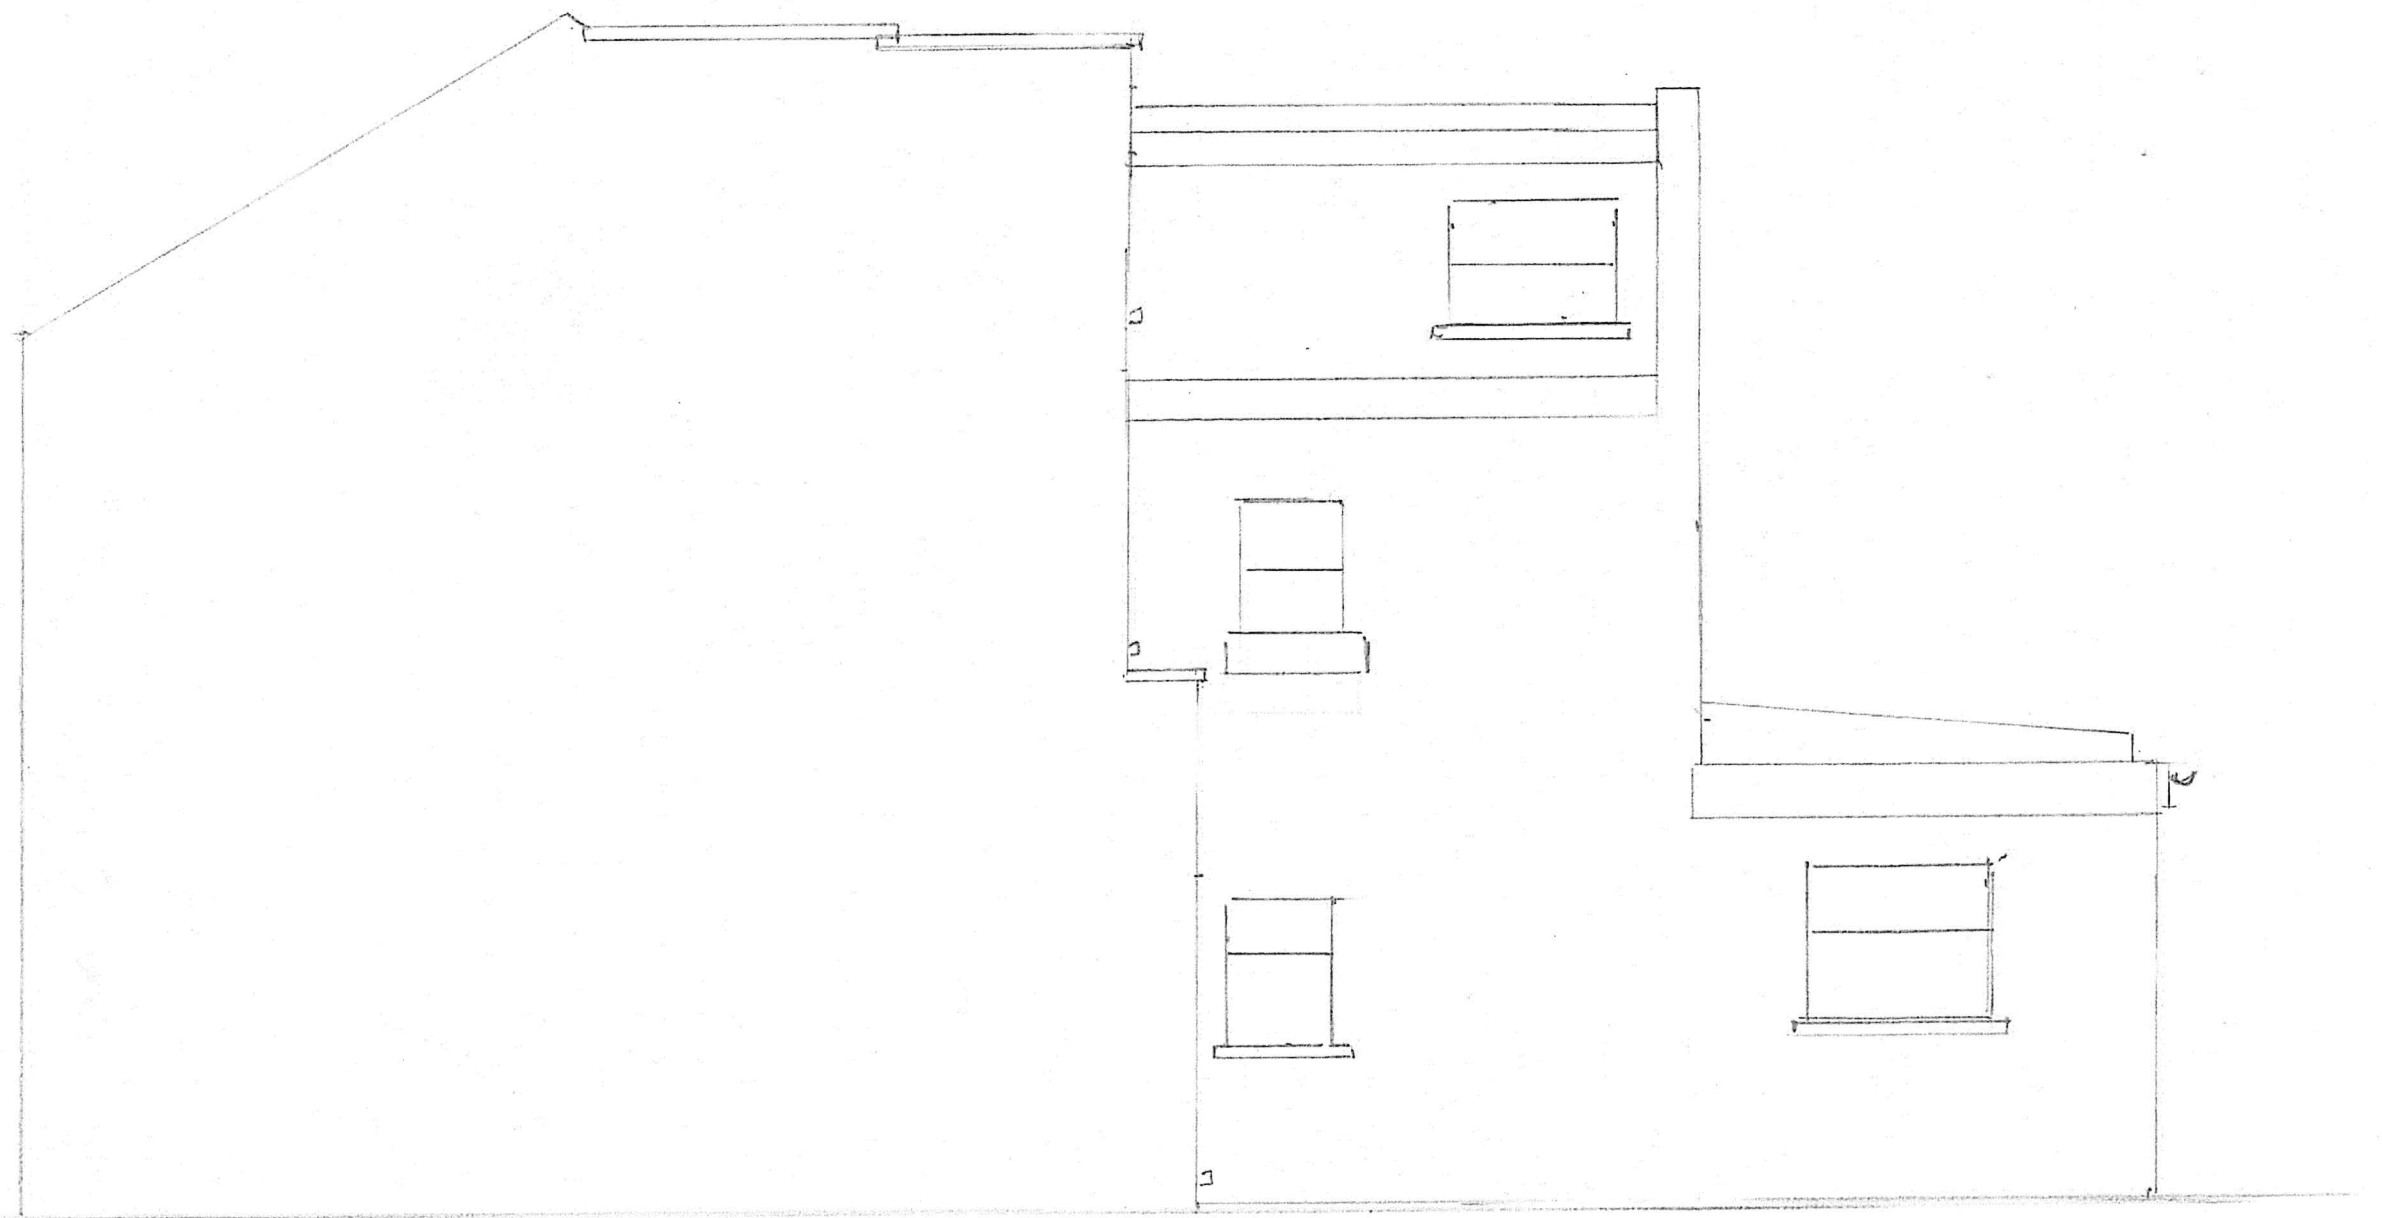

Scale 1:50

PROPOSED SIDE ELEVATION

180 MOSLEY ROAD

M14 6PB


Slate cheek of dormer
and step back from
the verge.

change window for obscure
glazed, operable min 1400mm
above floor level!

Reinstate eaves to a
minimum of 200mm
measured along the roof
slope to the face of the
enlargement.

Slate cheek of dormer
and step back from
the verge.

Reinstate eaves to a
minimum of 200mm
measured along the roof
slope to the face of the
enlargement.

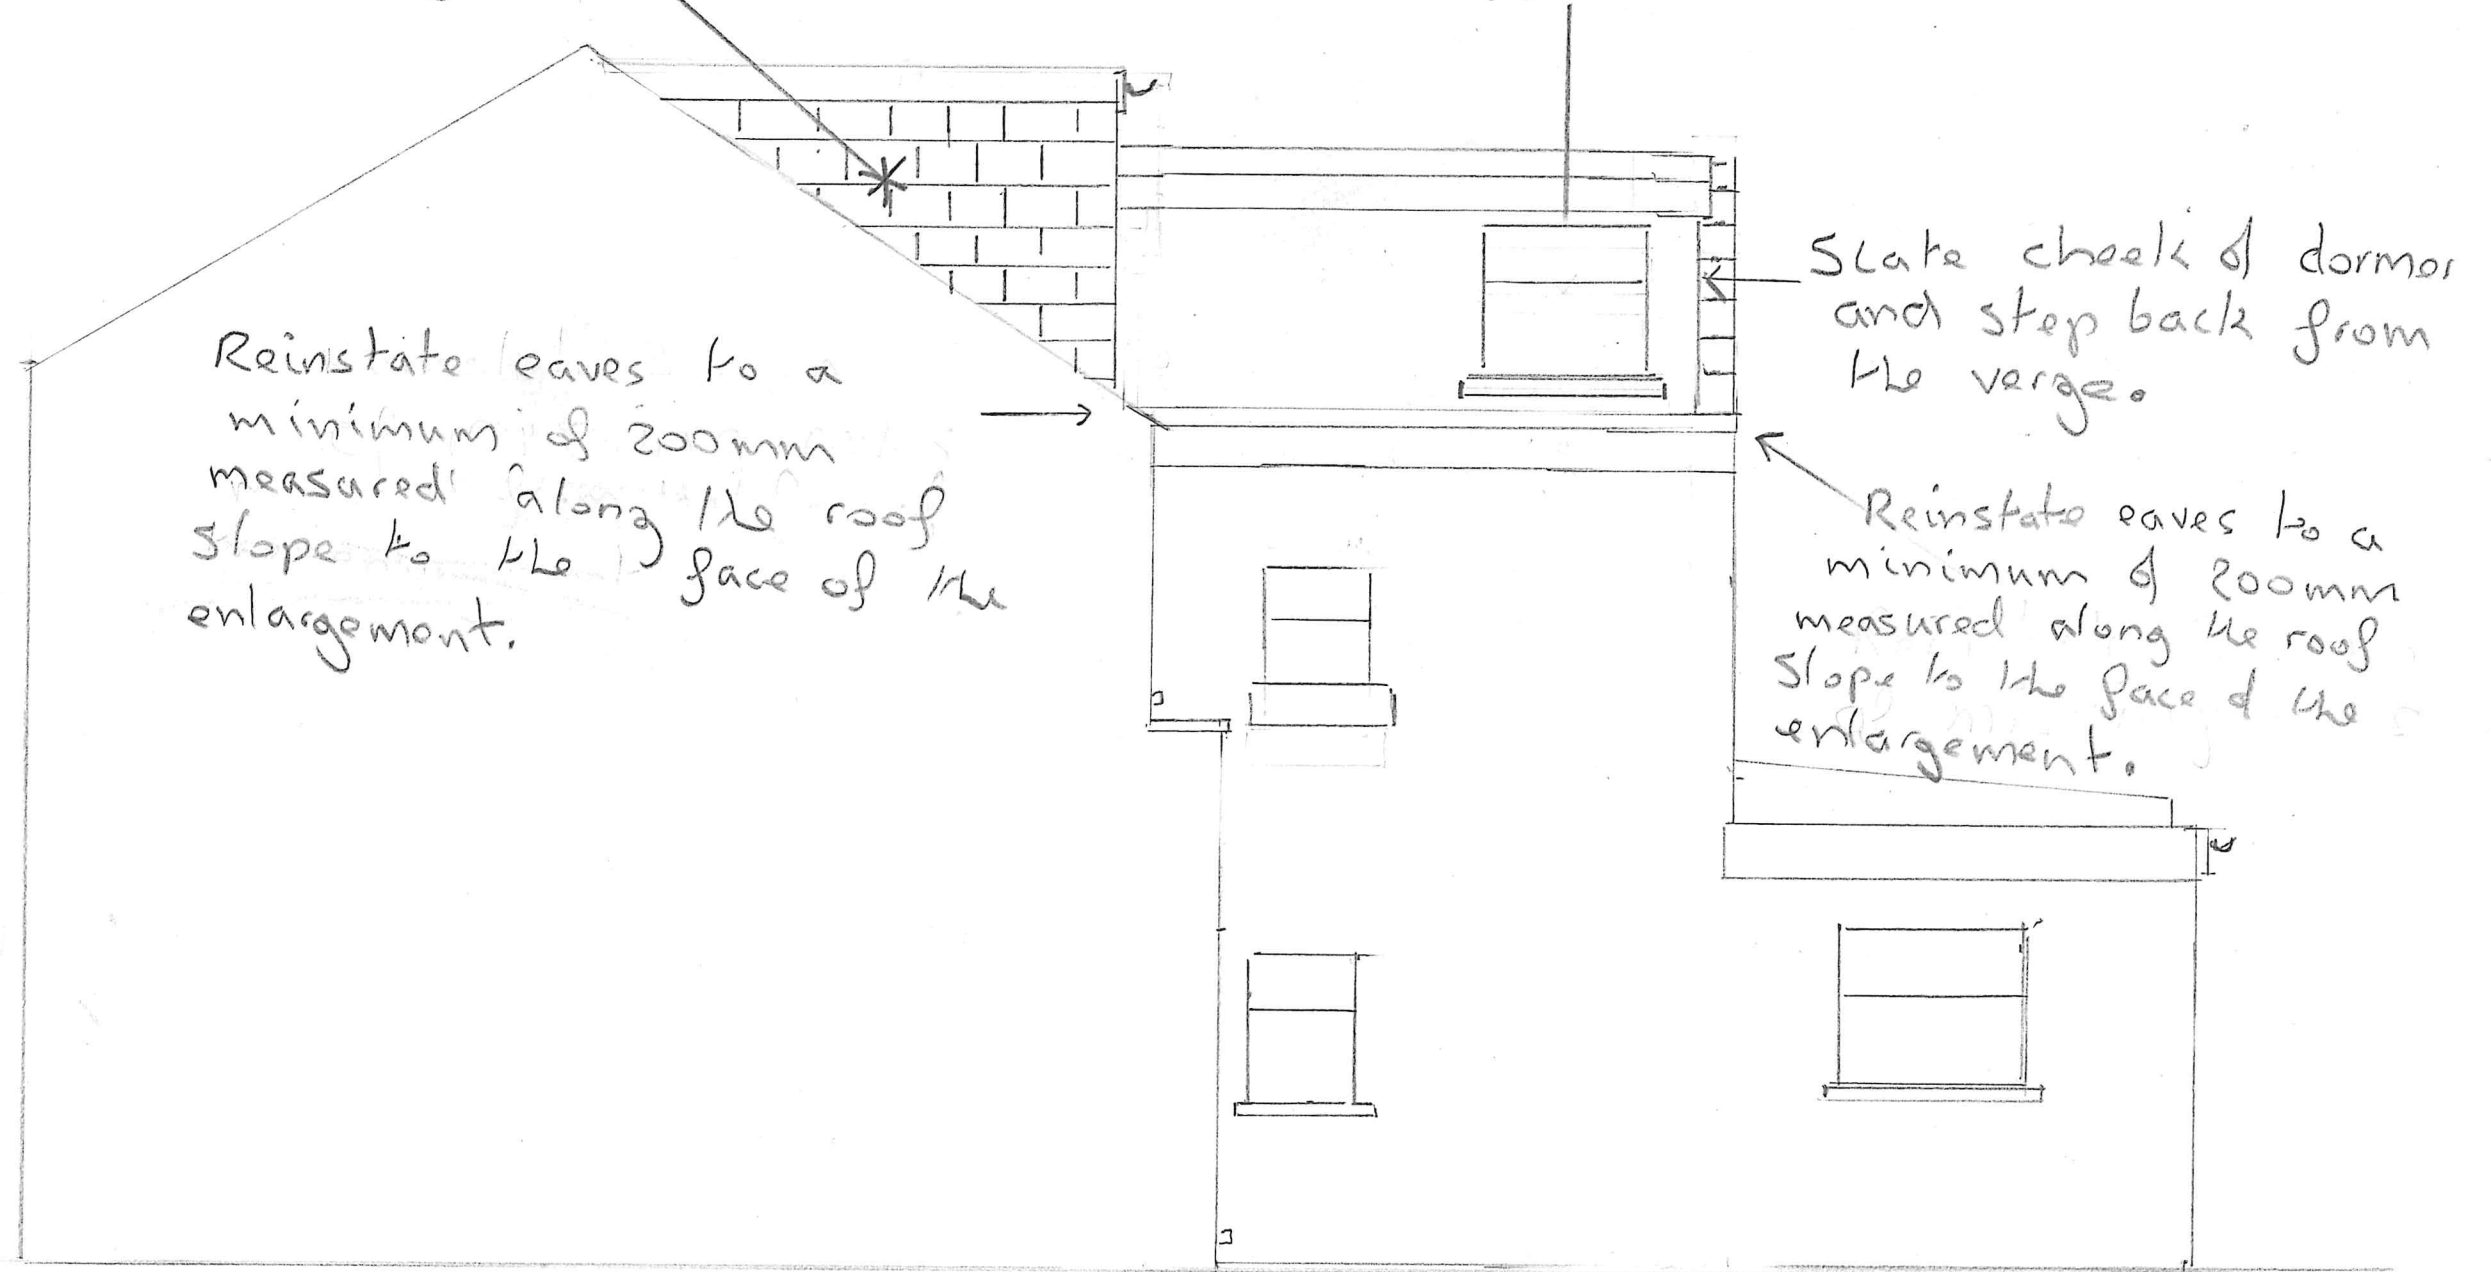

Scale 1:50