


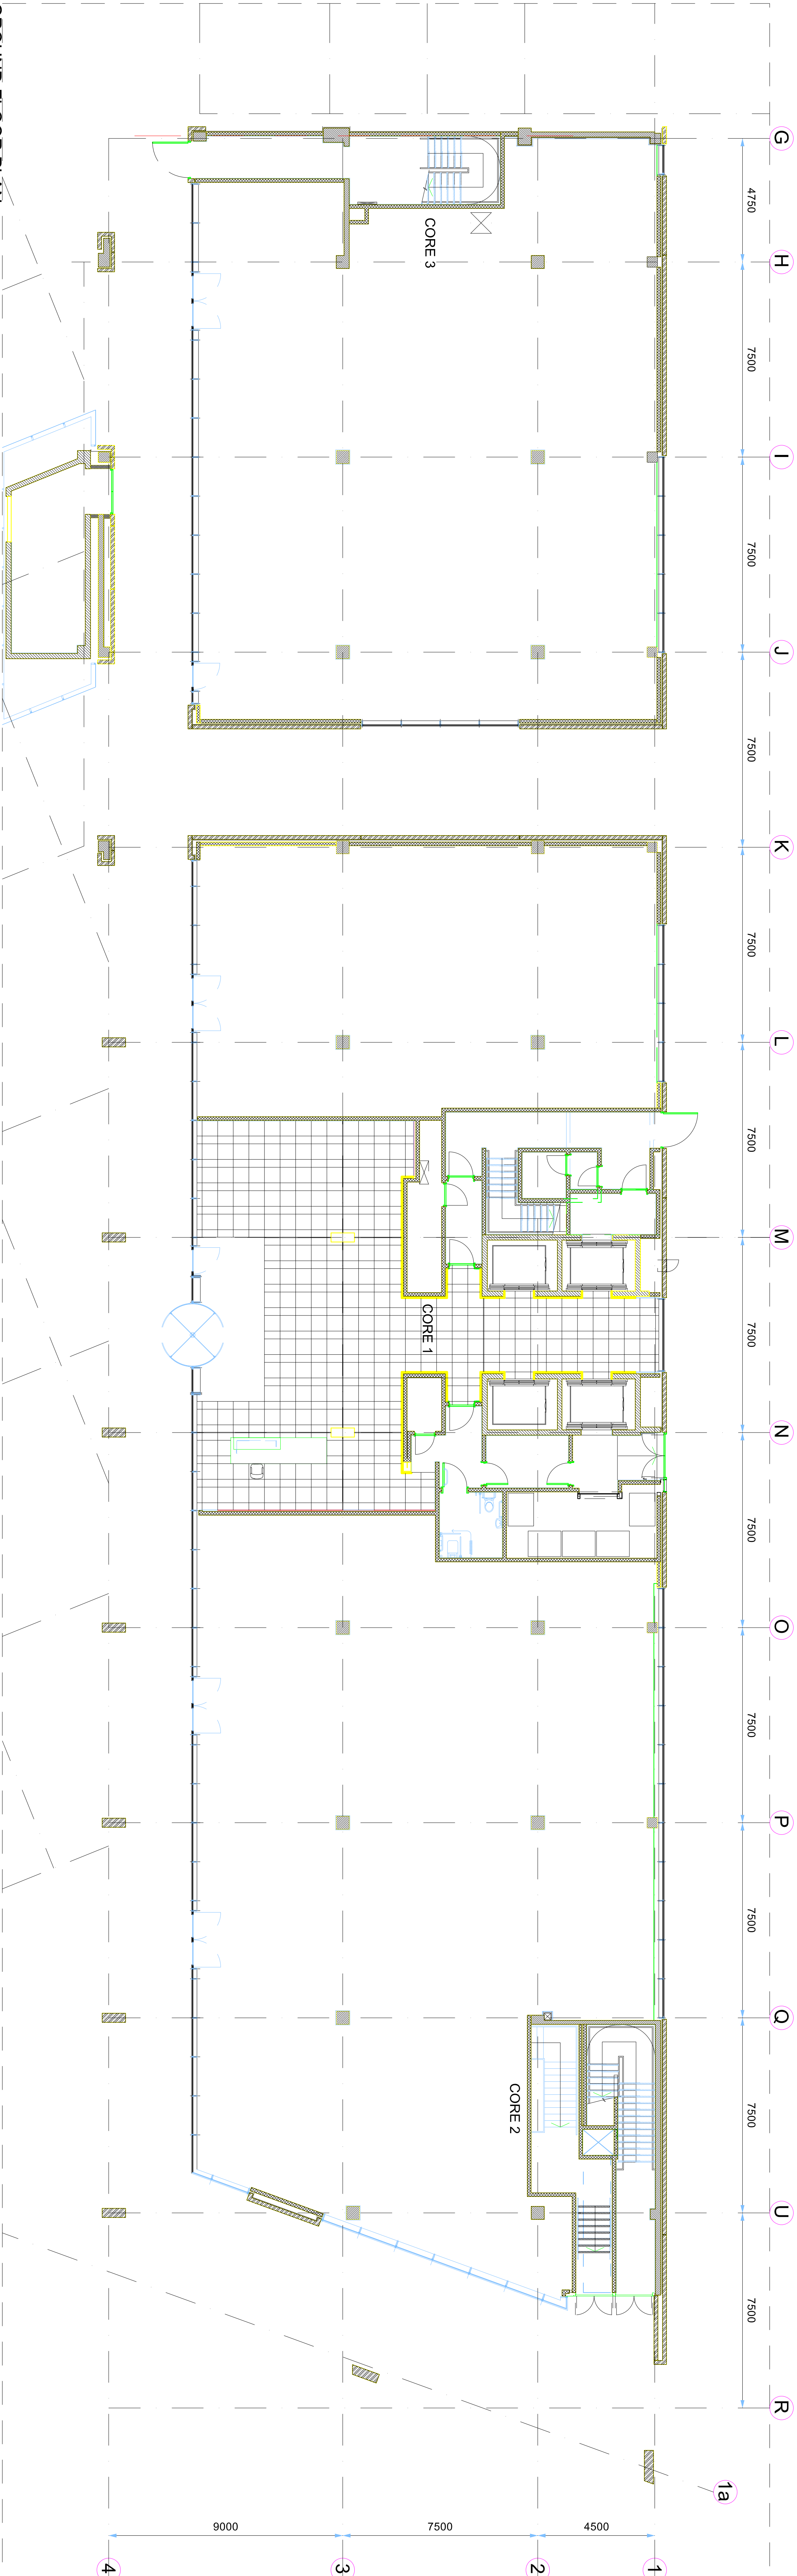

GROUND FLOOR PLAN



FIRST FLOOR PLAN

Rev	Drawn	Date	Comment
A	AL	25.02.2008	Riser sizes/external envelope amended.
1	AL	24.07.2008	ISSUED FOR CONSTRUCTION
2	AL	26.09.2008	External wall construction adjacent 3pp/5pp amended, door to ground floor riser added, precast cladding adjacent existing 3pp core added
3	AL	14.09.2009	FINAL CONSTRUCTION ISSUE

weedonpartnership architects

Quadrant Court 47+48 Calthorpe RoadEdgbaston Birmingham B15 1TH
T 0121 434 4171 F 0121 435 9152
architects@weedonpartnership.co.uk www.weedonpartnership.co.uk

FOUR PICCADILLY PLACE
MANCHESTER

GROUND & FIRST FLOOR PLANS

Drawn AL Date NOV 2007 FINAL CONSTRUCTION ISSUE
Checked MJW Scale 1:100 @ A0 15888 A1001-3