


Extents of survey

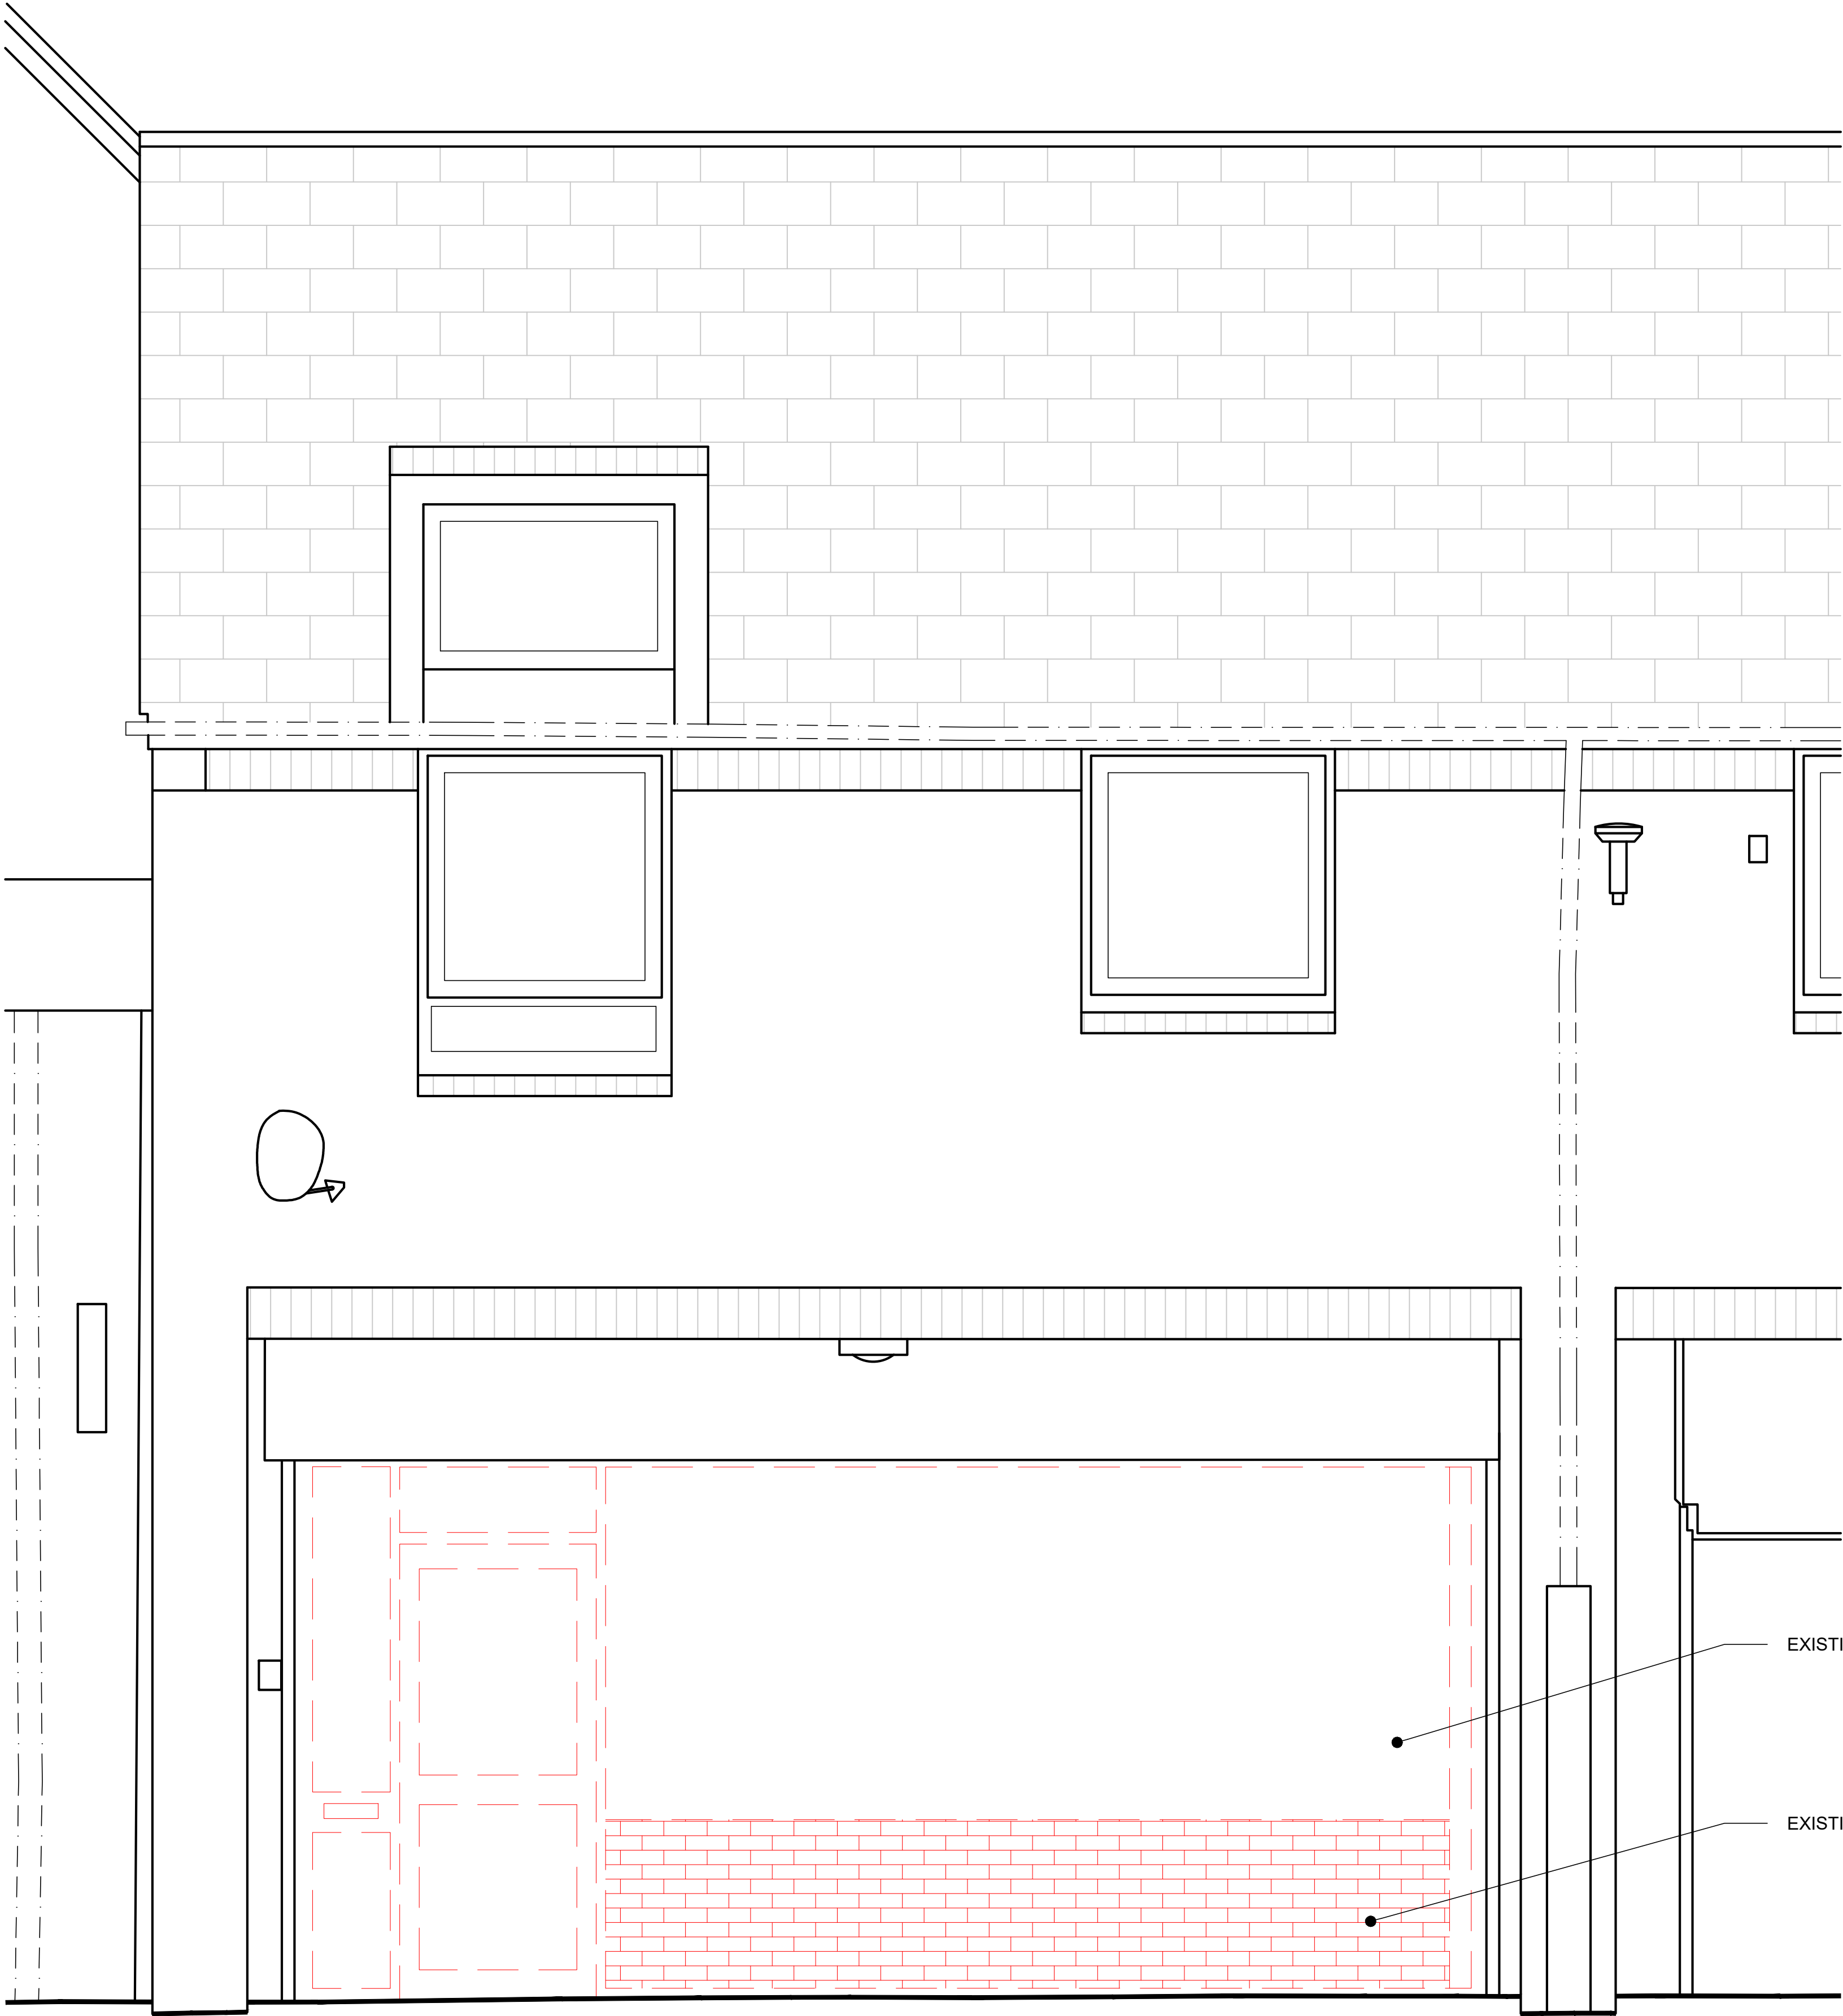

Extents of survey

- Notes:
- Do not scale off this drawing
 - Drawing to be read in conjunction with all relevant other drawings and related specification documents
 - Contractor to check all dimensions / levels on site before construction and advise any discrepancies to L&H Architects
 - Dimensions are in millimetres unless otherwise stated
 - © This drawing is the copyright of Lewis & Hickey Ltd

- CONSTRUCTION (DESIGN MANAGEMENT) REGULATIONS 2015
- This drawing is to be read in conjunction with L&H Architect's corresponding Design Risk Assessments
 - All works to be carried out in accordance with the Construction Phase plan prepared by the Principle Contractor

NOTE:
All dimensions must be checked on site prior to commencement of works or ordering of third party equipment.

KEY

REMOVALS

DOWNTAKINGS / REMOVALS

P01	15/04/25	Developed for Stage 4 Issue	CL	KL
rev	date	description	drawn	checked

L&H

Architecture

Edinburgh | Guildford | London | Manchester | Nottingham

client

in association with

project title

Proposed Banking Hub @ Harpurhey

address

Unit 5, Harpurhey Shopping Centre,
Rochdale Road, Harpurhey
M9 4DH

description

Front Elevation
Demolitions

size	scale	date	drawn by	checked by
A1:L	1:20	08/04/25	PP	AH

status

S4 - Suitable for 04 Technical Design Approval

job no.	L&H job no. E7781	revision
HUB194-LHA-XX-XX-DR-A-DM002		P01

