



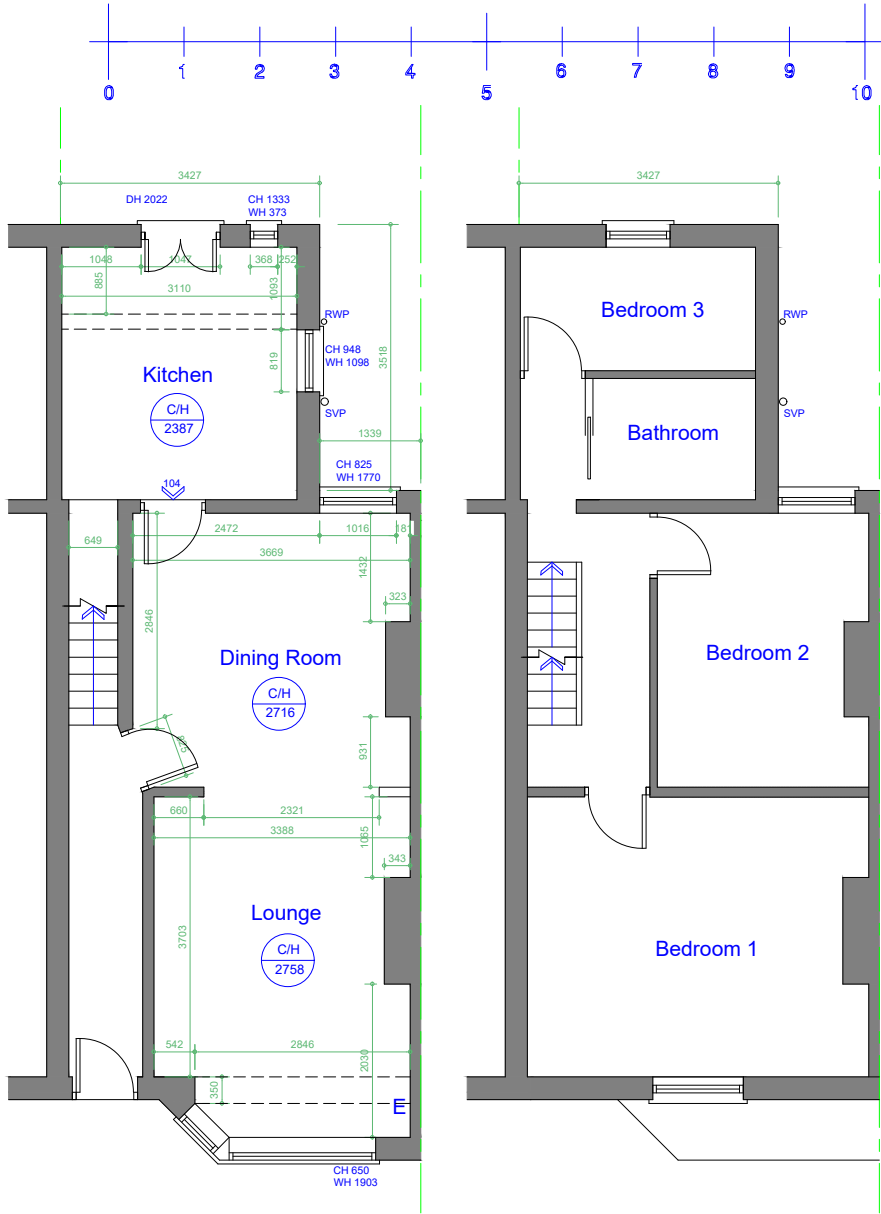


Existing Ground Floor Plan
Scale 1:100

Existing First Floor Plan
Scale 1:100

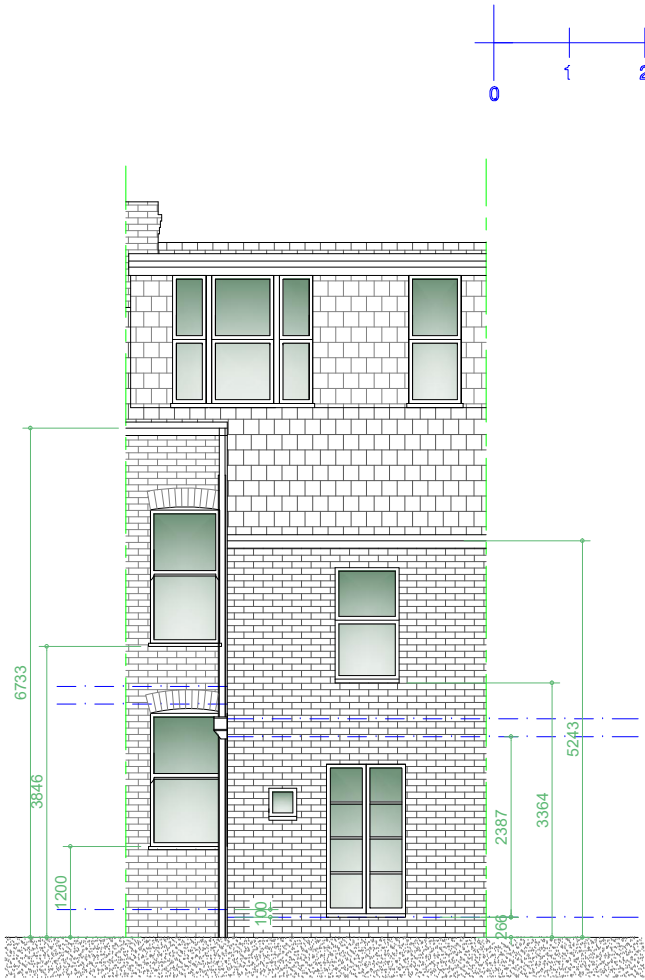

Existing Rear Elevation
Scale 1:100

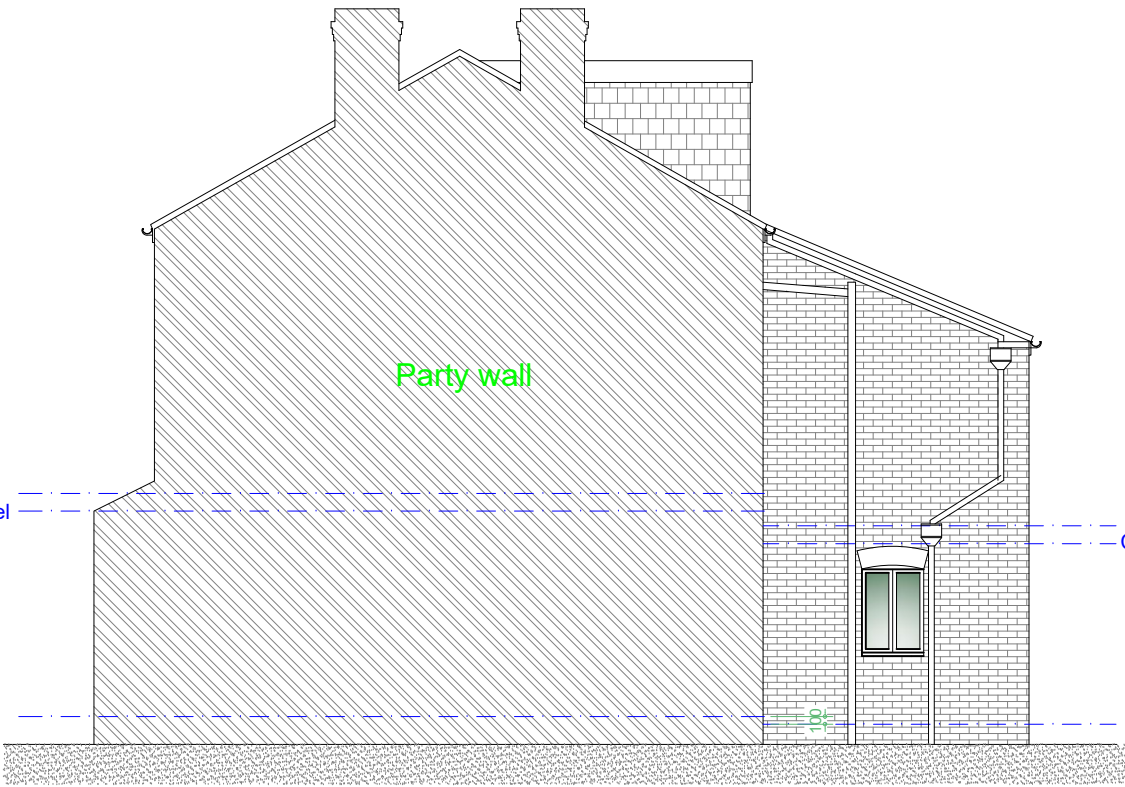

Existing R/H Side Elevation
Scale 1:100



Rev	Date	Description
Issued For : INFORMATION PURPOSES ONLY		
Client		
Miss. Holly McAlpine		
Project		
5 Matlock Ave, Manchester. M20 1JSL		
Proposed single storey rear extension.		
Scheme - Drawing Title		
Existing Plans.		
01	Date	14.04.25
Drawing No.	Revision	Scale 1:100 @A3

