


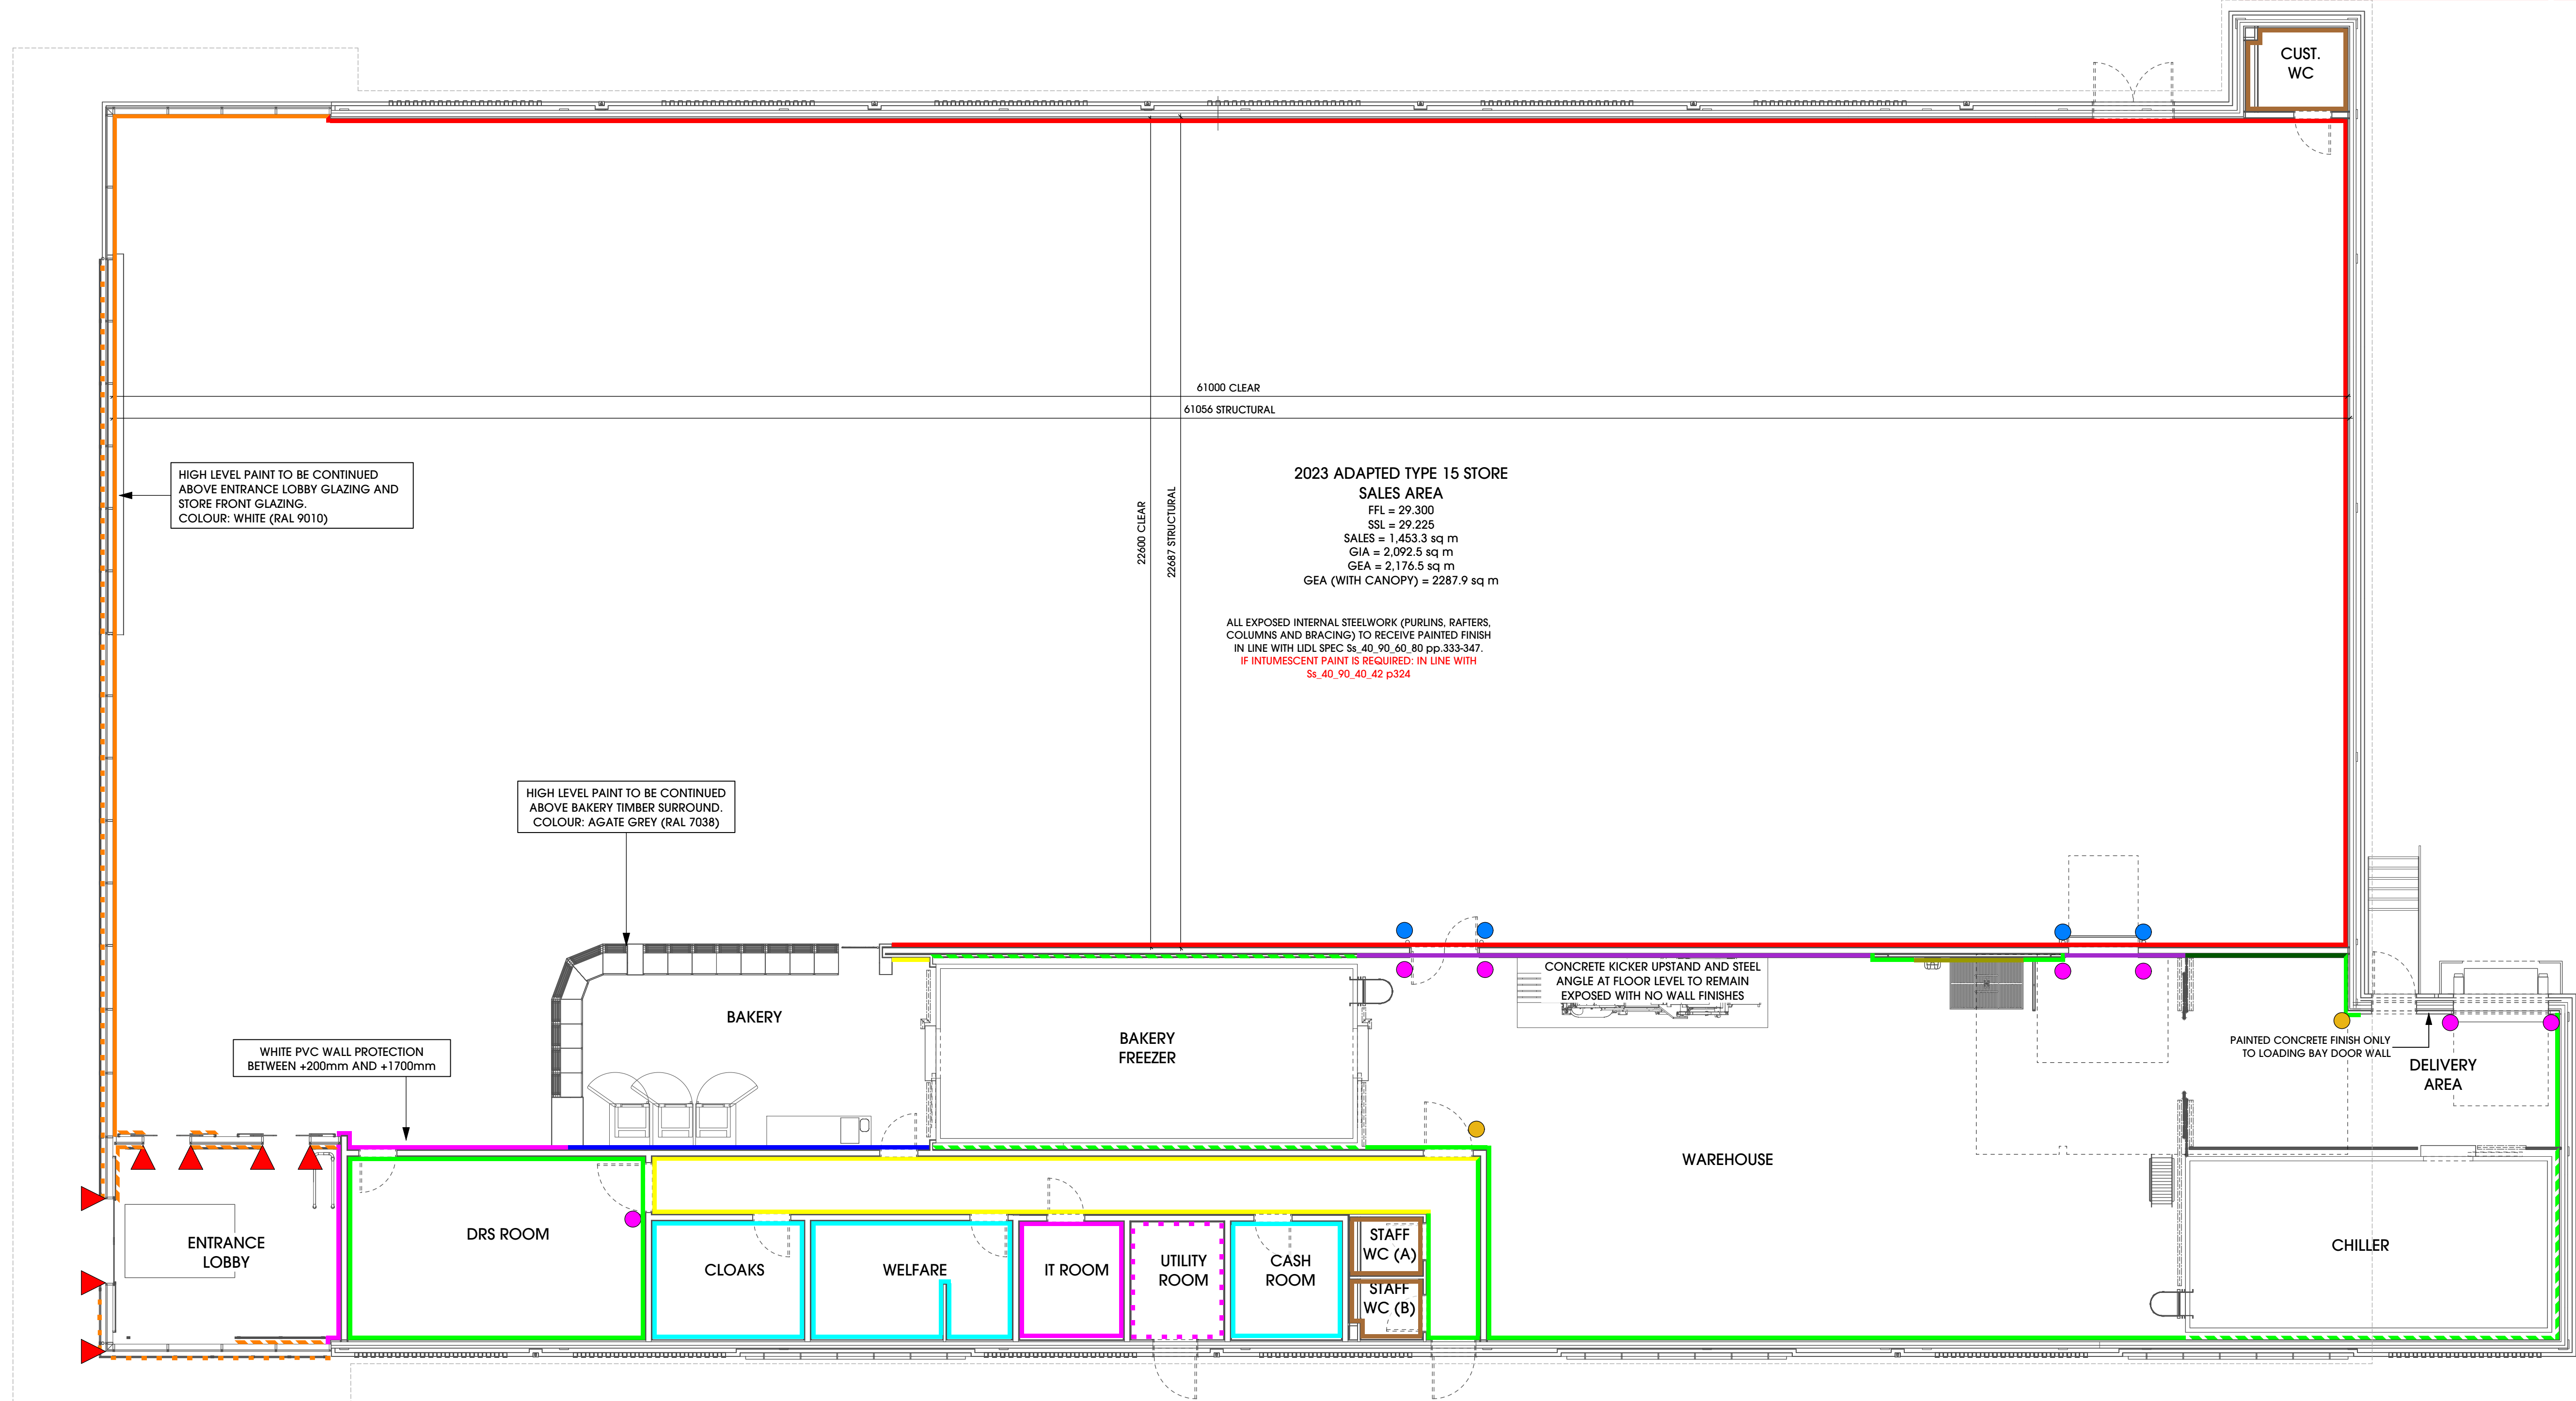

WALL FINISHES AND CRASH PROTECTION KEY

<p>DURAFINISH PLASTER SKIM ON WALL BOARD WITH MATT FINISH FROM +2.40m TO U/S OF ROOF PAINTED RAL 7038 (AGATE GREY). GREY BAND TO INCORPORATE LIDL SIGNAGE IN ACCORDANCE WITH THE VISIO PLAN</p> <p>DURAFINISH PLASTER SKIM ON WALL BOARD WITH MATT FINISH FROM FFL TO +2.40m DEPENDENT ON SHELVING CONCEPT. PAINTED: RAL 9010 (PURE WHITE)</p> <p>1 x PVC RAM PROTECTION. 200mm x 20mm POSITIONED AT FFL. COLOUR: RAL 7024 (GRAPHITE GREY)</p> <p>SALES AREA WALLS</p>	<p>DURAFINISH PLASTER SKIM ON WALL BOARD WITH MATT FINISH TO THE UNDERSIDE OF THE ROOF. PAINTED: RAL 9010 (PURE WHITE)</p> <p>ENTRANCE LOBBY WALL TO INCORPORATE LIDL WELCOME SIGNAGE AND ALTRO FORTIS TITANIUM W137 IN ACCORDANCE WITH LIDL SPEC DRAWING LD(13)-CS-12.</p> <p>1 x PVC RAM PROTECTION. 200mm x 20mm POSITIONED AT FFL. COLOUR: RAL 7024 (GRAPHITE GREY)</p> <p>ENTRANCE LOBBY AND I.T. ROOM WALL</p>	<p>300 x 600mm GREY BEIGE WALL TILES TO CEILING HEIGHT AT 2.5m ABOVE FFL (GROUT COLOUR: LIGHT GREY). STACK BOND. CORNER/EDGE PROTECTION: STAINLESS STEEL (REFER TO APPROVED PRODUCT LIST)</p> <p>300 x 600mm ANTHRACITE SKIRTING TILES (GROUT COLOUR: LIGHT GREY). STACK BOND. (REFER TO APPROVED PRODUCT LIST)</p> <p>12mm STAINLESS STEEL BEVELLED TILE TRIM EDGING TO ALL EXPOSED CORNERS</p> <p>CUSTOMER AND STAFF WC WALLS</p>	<p>DURAFINISH PLASTER SKIM ON WALL BOARD WITH MATT FINISH TO THE UNDERSIDE OF THE ROOF. PAINTED: RAL 9010 (PURE WHITE)</p> <p>BEHIND THE FREEZER AND CHILLER TO BE PAINTED WITH 2 LAYERS OF MOULD X ANTI-MOULD PAINT OR SIMILAR APPROVED PRIOR TO INSTALLATION OF FREEZER AND CHILLER PANELS. MATT FINISH. PAINTED: RAL 9010 (PURE WHITE)</p> <p>WALL ADJACENT THE FREEZER / CHILLER</p>	<p>WALL BOARD WITH MATT FINISH TO THE UNDERSIDE OF THE ROOF. PAINTED: RAL 9010 (PURE WHITE)</p> <p>DURAFINISH PLASTER SKIM ON WALL BOARD WITH MATT FINISH TO +2.4m. PAINTED: RAL 9010 (PURE WHITE)</p> <p>EXPOSED TYPE 3 CONCRETE UPSTAND WITH STEEL ANGLE EDGE PROTECTION</p> <p>INTERNAL WAREHOUSE / STORE WALLS</p>	<p>ADDITIONAL PVC RAM PROTECTION. 200mm x 20mm POSITIONED AT 1950mm ABOVE FFL. COLOUR: RAL 7024 (GRAPHITE GREY)</p> <p>STAINLESS STEEL CHEQUER PLATE BETWEEN FFL AND 2.4m ABOVE FFL. FIXED DIRECTLY TO THE WALL</p> <p>PVC RAM PROTECTION. 200mm x 20mm POSITIONED AT 850mm ABOVE FFL. COLOUR: RAL 7024 (GRAPHITE GREY)</p> <p>EXPOSED TYPE 3 CONCRETE UPSTAND WITH STEEL ANGLE EDGE PROTECTION. SEE 3517 T106 FOR DETAILS</p> <p>SEE LIDL SPEC DRAWING LD(13)-CS-10 FOR FURTHER DETAILS</p> <p>WAREHOUSE DELIVERY AREA WALLS</p>	<p>STAINLESS STEEL TUBE BUFFER FIXED EXTERNALLY. BRACKETS TO BE CENTRED ON MULLIONS AND CENTRE OF GLAZED PANELS ON BOTH SIDES.</p> <p>EXTERNAL CURTAIN WALLING CRASH PROTECTION</p> <p>130mm HIGH 3mm STAINLESS STEEL PLATE WITH ROUNDED EDGE BONDED TO CURTAIN WALL MULLIONS WITH HIGH STRENGTH VHB FIXING TAPE AND SCREWED TO SCREED SHUTTER ANGLE WITH STAINLESS STEEL COUNTERSUNK SCREWS</p> <p>INTERNAL CURTAIN WALLING CRASH PROTECTION</p> <p>STAINLESS STEEL TUBE BUFFER FIXED TO FLOOR, AND REMOVABLE FOR MAINTENANCE. BRACKETS TO BE CENTRED ON MULLIONS AND CENTRE OF GLAZED PANELS ON BOTH SIDES.</p> <p>INTERNAL LOBBY SCREEN CRASH PROTECTION</p>	<p>CONCRETE FILLED STAINLESS STEEL BOLLARDS 300mm IN HEIGHT TO ALL FLIP FLAP DOORS AND SECTION DOOR. BOLLARDS TO BE CORE DRILLED AND GROUTED INTO THE CONCRETE SLAB. SALES AREA SIDE TO HAVE STAINLESS STEEL FINISH.</p> <p>SALES AREA BOLLARDS</p> <p>CONCRETE FILLED GALVANISED STEEL BOLLARDS 300mm IN HEIGHT TO ALL FLIP FLAP DOORS AND SECTION DOOR. BOLLARDS TO BE CORE DRILLED AND GROUTED INTO THE CONCRETE SLAB. WAREHOUSE SIDE TO BE FINISHED WITH RAM PROTECTION MARKINGS - BLACK & YELLOW PAINTED AT 45 DEGREE ANGLE</p> <p>WAREHOUSE BOLLARDS</p> <p>ALL CORNERS OF THE ENTRANCE LOBBY ARE TO BE PROTECTED BY PVC CORNER EDGE PROTECTIONS 200 x 20mm. COLOUR GREY (RAL 7024), WITH BEVELLED EDGES. MITRE JOINTS. BUCKLED AND SECRETLY FIXED AT A HEIGHT OF 750mm FROM FFL</p> <p>ENTRANCE LOBBY CORNER PROTECTION</p> <p>INTERNAL 2.4m HIGH STAINLESS STEEL CORNER GUARD PROTECTION, TO ANY EXPOSED CORNERS IN WELFARE/WAREHOUSE</p> <p>WAREHOUSE CORNER PROTECTION</p>
<p>FOAMALITE X-PRESS FOAMED PVC BOARD WITH BRICKWORK FINISH TO +3.0m (REFER TO APPROVED PRODUCT LIST)</p> <p>1 No. PVC RAM PROTECTION. 200mm x 20mm POSITIONED AT FFL. COLOUR: RAL 7024 (GRAPHITE GREY)</p> <p>BAKERY WALLS</p>	<p>DURAFINISH SKIM ON 15mm WALL BOARDS AND METAL STUDS, WITH MATT FINISH UP TO THE UNDERSIDE OF ROOF PANELS. PAINTED: RAL 9010 (PURE WHITE)</p> <p>WAREHOUSE / UTILITY ROOM WALLS</p>	<p>DURAFINISH PLASTER SKIM TO +2.4m ON WALL BOARD WITH MATT FINISH TO THE UNDERSIDE OF THE ROOF. PAINTED: RAL 9010 (PURE WHITE)</p> <p>300 x 600mm GREY BEIGE WALL TILES TO 1.8m ABOVE FFL (GROUT COLOUR: LIGHT GREY). STACK BOND. CORNER/EDGE PROTECTION: STAINLESS STEEL. (REFER TO APPROVED PRODUCT LIST)</p> <p>PVC RAM PROTECTION. 200mm x 20mm POSITIONED AT FFL. COLOUR: RAL 7024 (GRAPHITE GREY).</p> <p>SLUICE AREA</p>	<p>DURAFINISH PLASTER SKIM ON WALL BOARD WITH MATT FINISH TO THE UNDERSIDE OF THE ROOF. PAINTED: RAL 9010 (PURE WHITE)</p> <p>2 x PVC RAM PROTECTION. 200mm x 20mm POSITIONED AT FFL AND 850mm ABOVE FFL. COLOUR: RAL 7024 (GRAPHITE GREY)</p> <p>WAREHOUSE / WELFARE / STORE AREA WALLS</p>	<p>DURAFINISH PLASTER SKIM ON WALL BOARD WITH MATT FINISH TO THE TOP OF METAL STUD WALLS. PAINTED COLOUR: RAL 9010 (PURE WHITE)</p> <p>WHITE PVC (OR EQUIVALENT) WALL PROTECTION BETWEEN PVC RAM PROTECTION</p> <p>2 x PVC RAM PROTECTION. 200mm x 20mm POSITIONED AT FFL AND 850mm ABOVE FFL. COLOUR: RAL 7024 (GRAPHITE GREY)</p> <p>WELFARE CORRIDOR / BAKERY AREA WALLS</p>	<p>DURAFINISH PLASTER SKIM ON WALL BOARD WITH MATT FINISH TO THE UNDERSIDE OF THE ROOF. PAINTED: RAL 9010 (PURE WHITE)</p> <p>1 COURSE OF 100mm HIGH x 300mm WIDE FLAKE SKIRTING TILES, MATCHING THE FLOOR TILES.</p> <p>WELFARE, MANAGER AND CASH OFFICE</p>		

THIS DRAWING IS COPYRIGHT, AND REMAINS THE PROPERTY OF HTC ARCHITECTS. IT MUST NOT BE REPRODUCED, USED, DISCLOSED OR TRANSMITTED TO THIRD PARTIES IN ANY FORM, IN WHOLE OR IN PART, WITHOUT PRIOR WRITTEN PERMISSION.

DO NOT SCALE!
ALL DIMENSIONS SHOULD BE CHECKED ON SITE BEFORE WORK COMMENCES

THE EMPLOYER GIVES NO WARRANTY IN RELATION TO THE ACCURACY OR COMPLETENESS OF ANY DOCUMENTS OR REPORTS INCLUDED WITH THE TENDER PACK. THE CONTRACTOR IS LIABLE FOR THE DESIGN OF THE WORKS

STRUCTURAL STEELWORK SHOWN IN LINE WITH TOPPING ENGINEERS' DRAWINGS
"24246-DR-S-0200-P6" TO "24246-DR-S-0390-P6"
DATED 09.01.2025

LAYOUT BASED ON THE 2023 Rev B TYPE 15 LIDL SPECIFICATION AND SPACE ARCHITECTS FLOOR PLAN "GF_PLAN-2403993" DATED 17.10.2023

SUBSTRUCTURE SHOWN IN LINE WITH TOPPING ENGINEERS' DRAWINGS
"24246-DR-S-0002-P2" TO
"24246-DR-S-0221-P2" DATED 09.01.25

Rev.	Date	Description	Drawn
B	17/01/2025	Entrance doors repositioned, entrance lobby, glazing and steel amended in line. Sales floor updated to 22.6m in line with comments received 20.11.2024. FFL returned to 29.300. Timber to M&E area and fascias amended. RWPs updated to match cladding, and added to delivery elevation	PC
A	10/10/2024	Welfare wall types updated from planning GA to 2023 spec, concrete lid omitted, ceiling added to welfare corridor. Gully omitted from entrance mat, store specific Visio overlaid, in line with comments received 08.10.24	PC

client



Lidl GB Ltd

project

Mauldeth Road West,
Chorlton

drawing title

Wall Finishes Plan

date September 2024

status Tender

scale 1:100 @ A1

drawn PC checked MH

job no. 3517 dwg no. T108 rev. B

htcarchitects

York Place Studio
8 Britannia Street
Leeds
LS1 2DZ
T: (0113) 244 3457
E: info@htcarchitects.co.uk