




PROPOSED FRONT ELEVATION
SCALE: 1/200

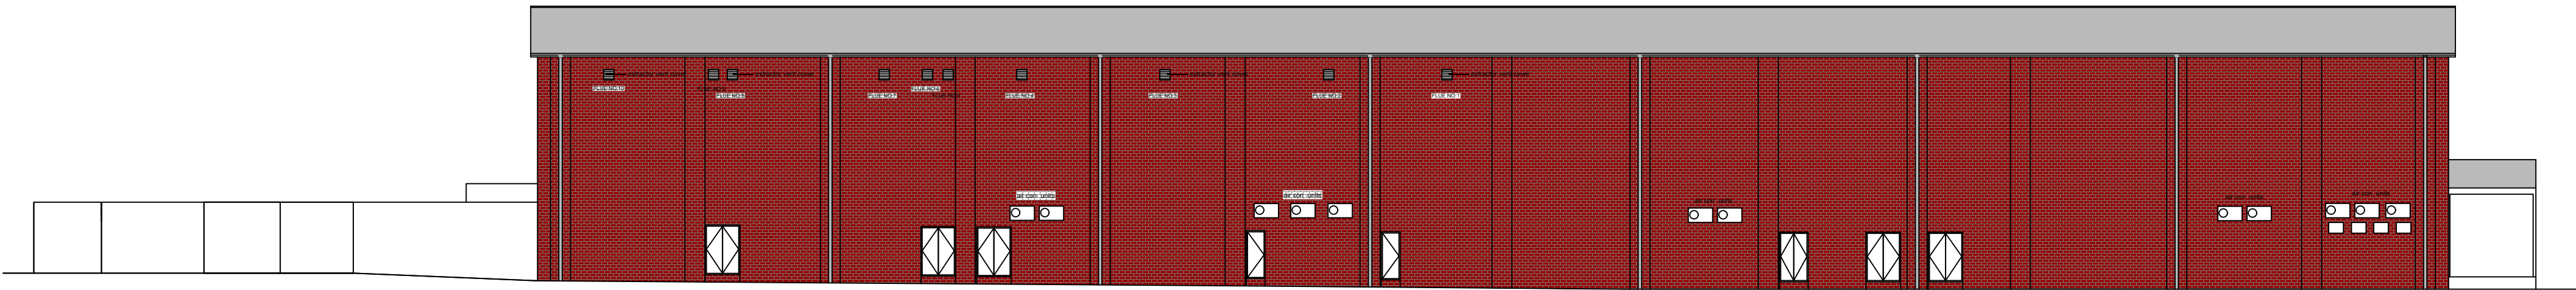


PROPOSED REAR ELEVATION
SCALE: 1/200

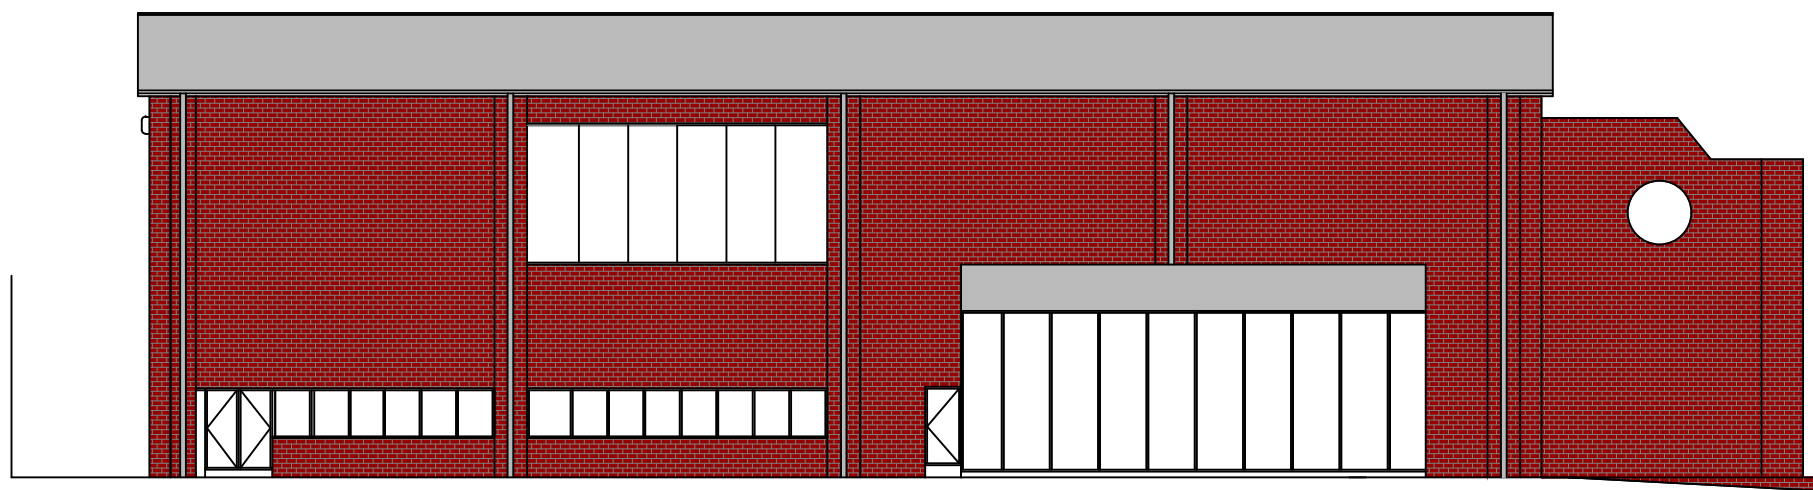

PROPOSED SIDE ELEVATION
SCALE: 1/200

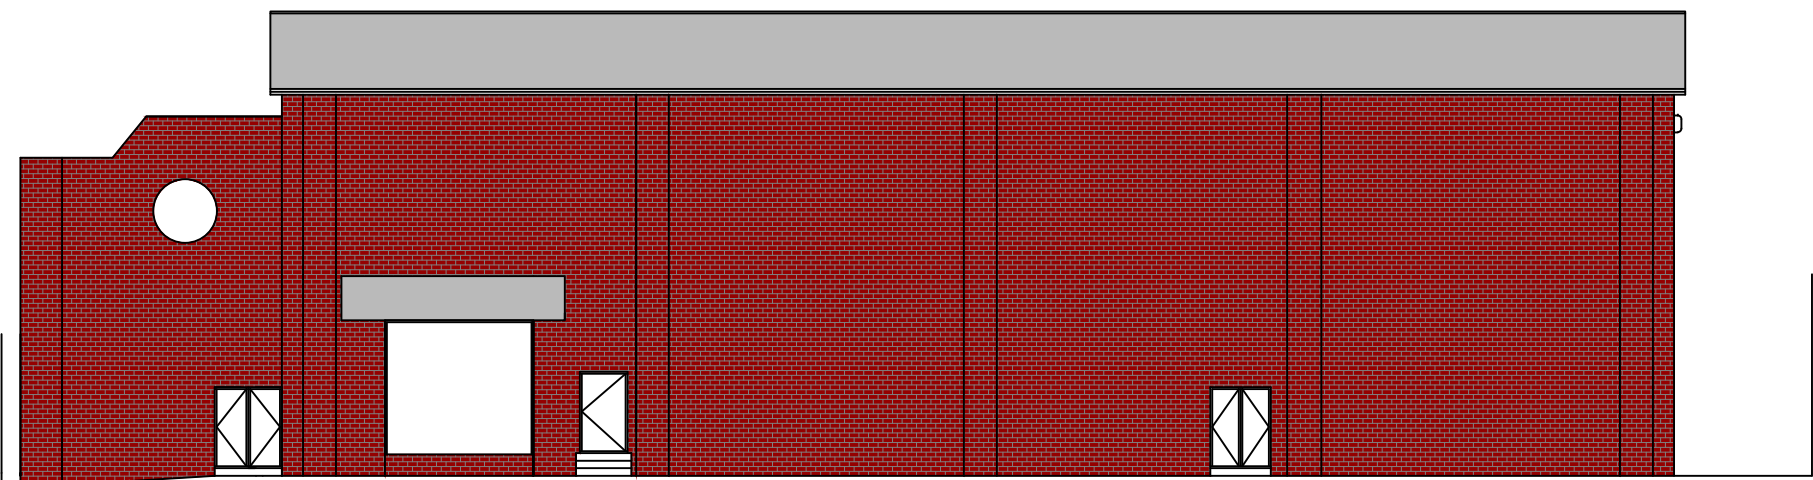

PROPOSED SIDE ELEVATION
SCALE: 1/200

 

REV	DATE	DESCRIPTION
-----	------	-------------

Notes
All dimensions and levels to be checked on site by contractor prior to preparation of shop drawings and commencement of work on site.


All dimensions are in millimetres unless stated otherwise.

This drawing and the copyrights and patents therein are the property of the Designer and may not be used or reproduced without consent.

This drawing is to be read in conjunction with all relevant consultants' and/or specialists' drawings/documents and any discrepancies or variations are to be notified to the Designer before the affected work commences.

18 Marshall Road
Woolston
Warrington
Cheshire
WA1 4BS

tel 0744 405 6083
email g.malkoc@gusuudesign.co.uk

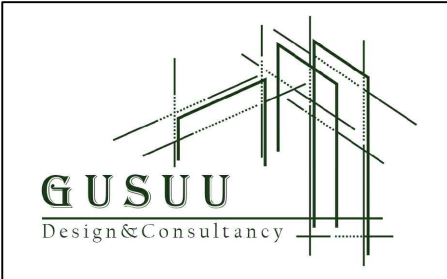

Project:
371 Oldham Road,
Manchester, M40 8RR,

Drawing title:
Proposed Front, Rear and Sides
Elevations

Scale:	1/200 - A1	Status:	
Drawn by:	G.MALKOC	Date:	FEBRUARY 2025
Project no:	0225/SHER	Drawing no:	06
		Revision:	-