




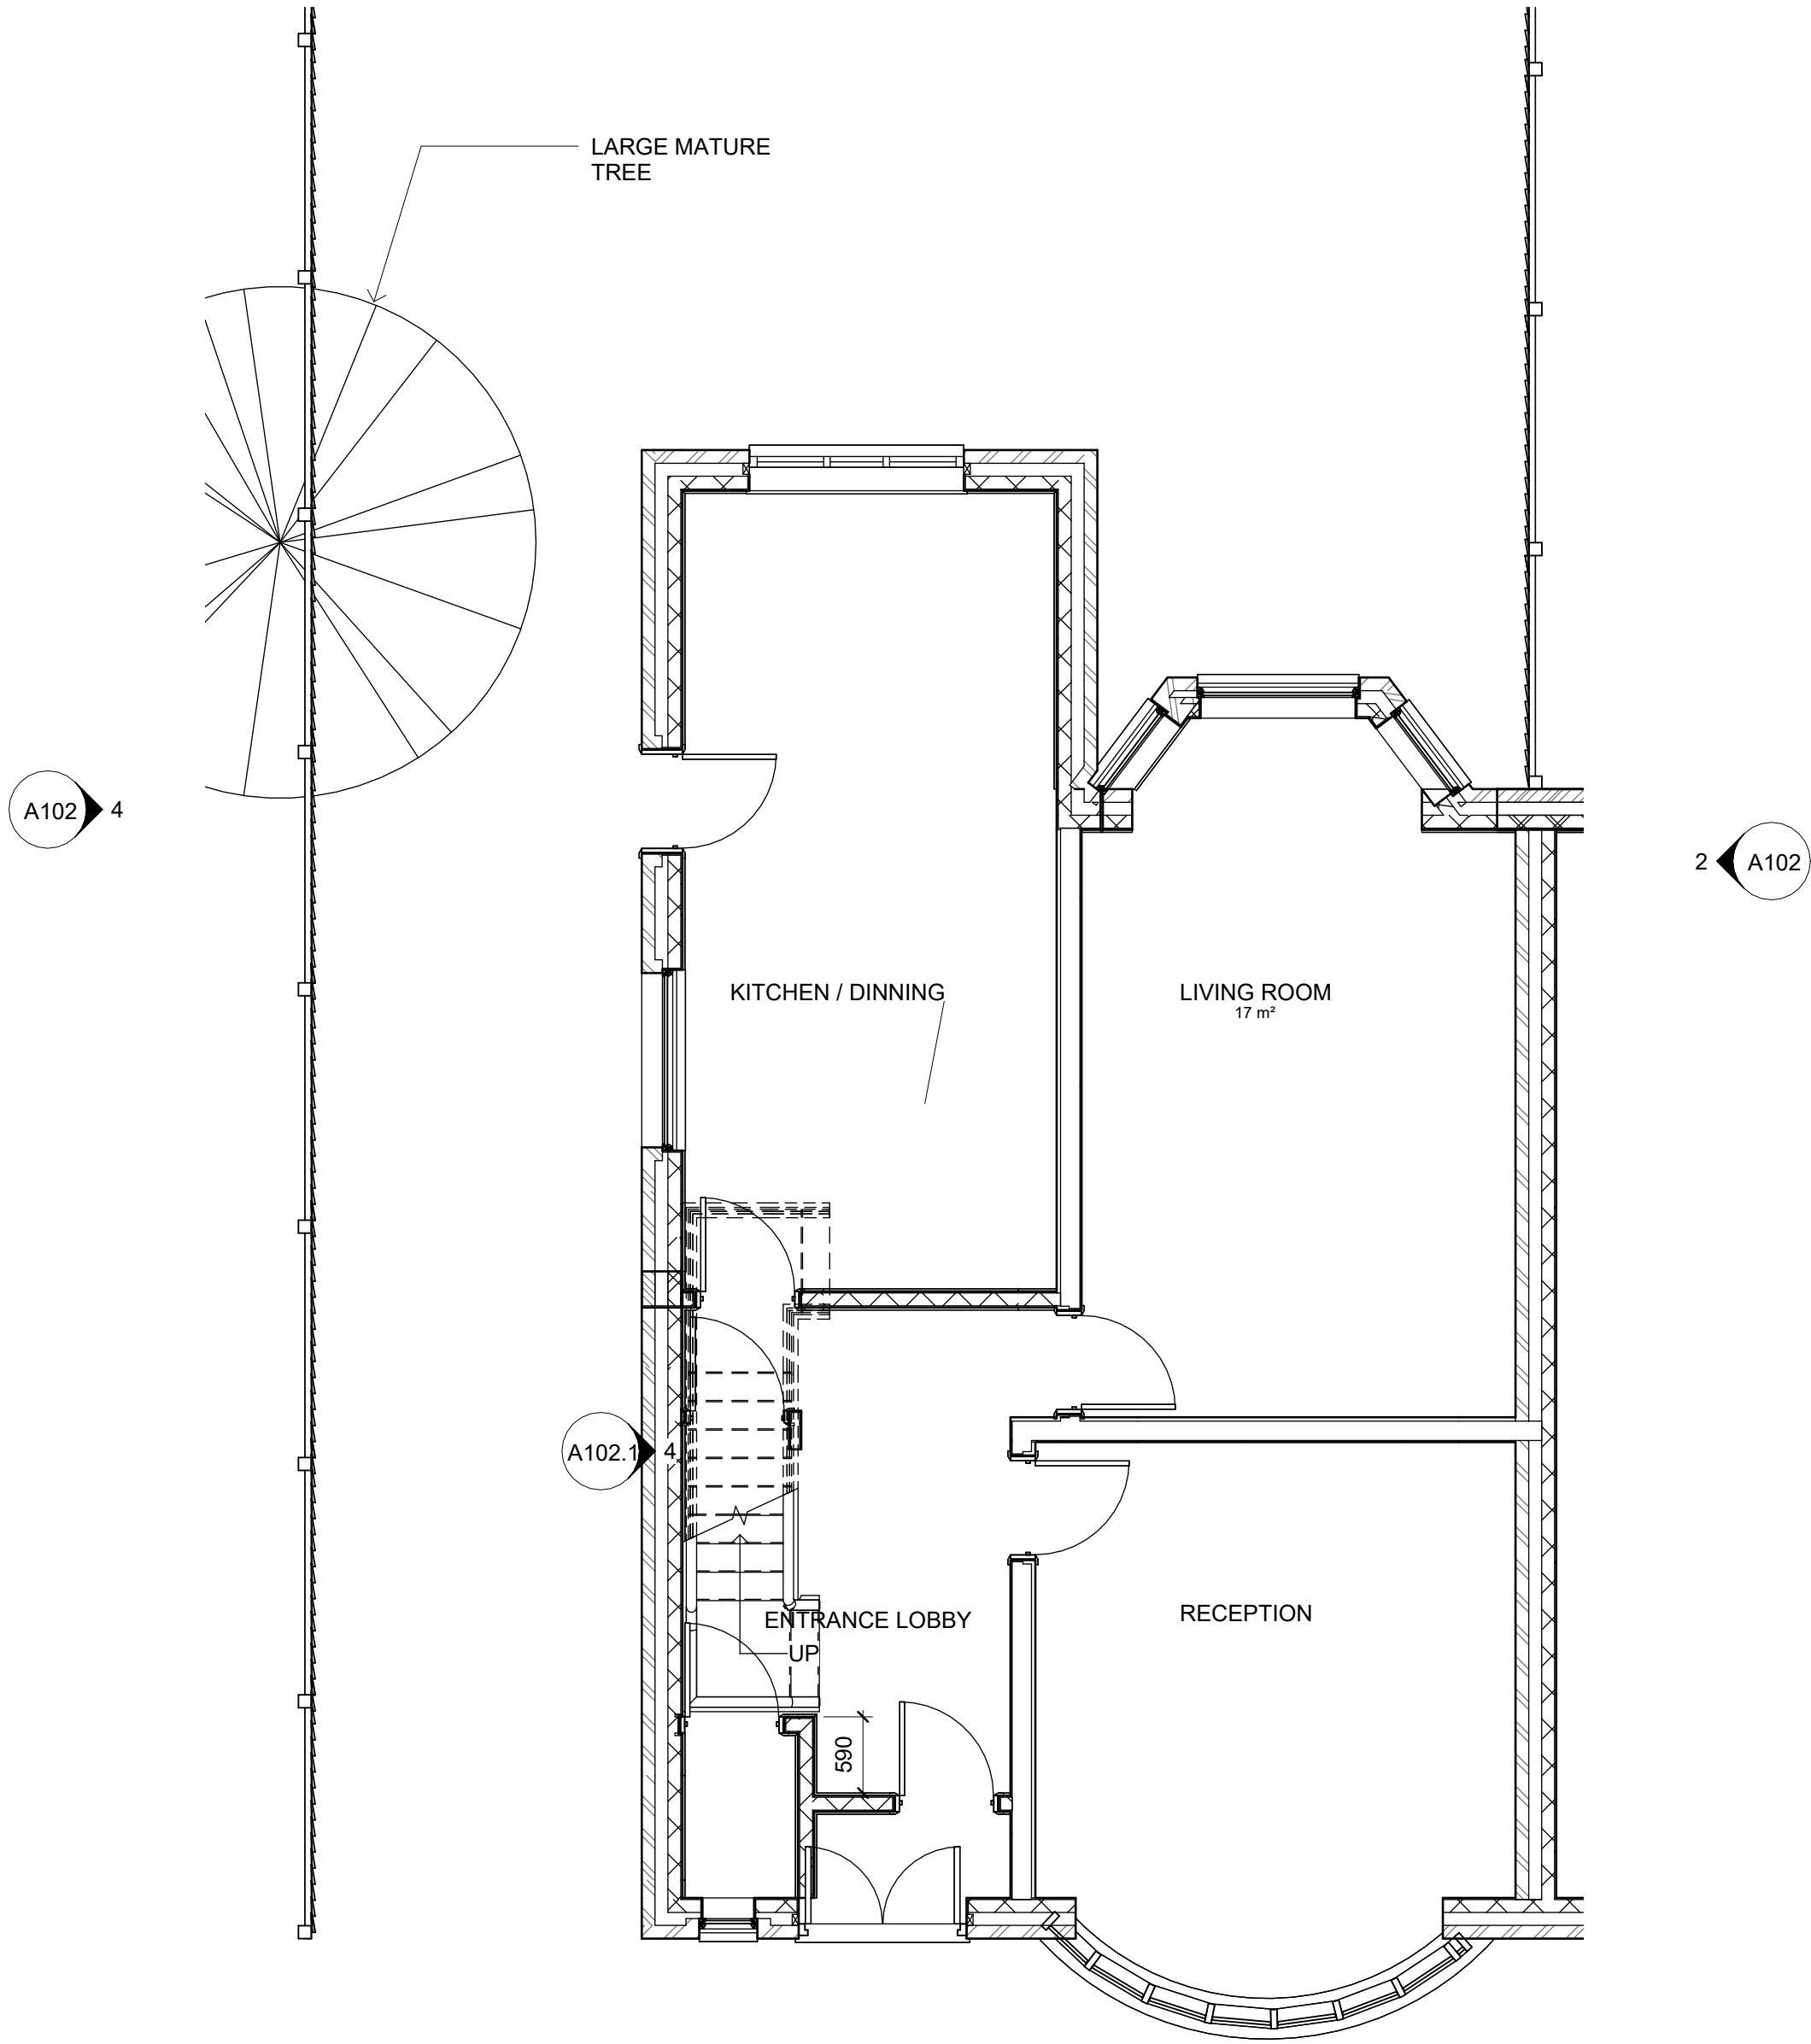

1 GF EXISTING
1 : 50

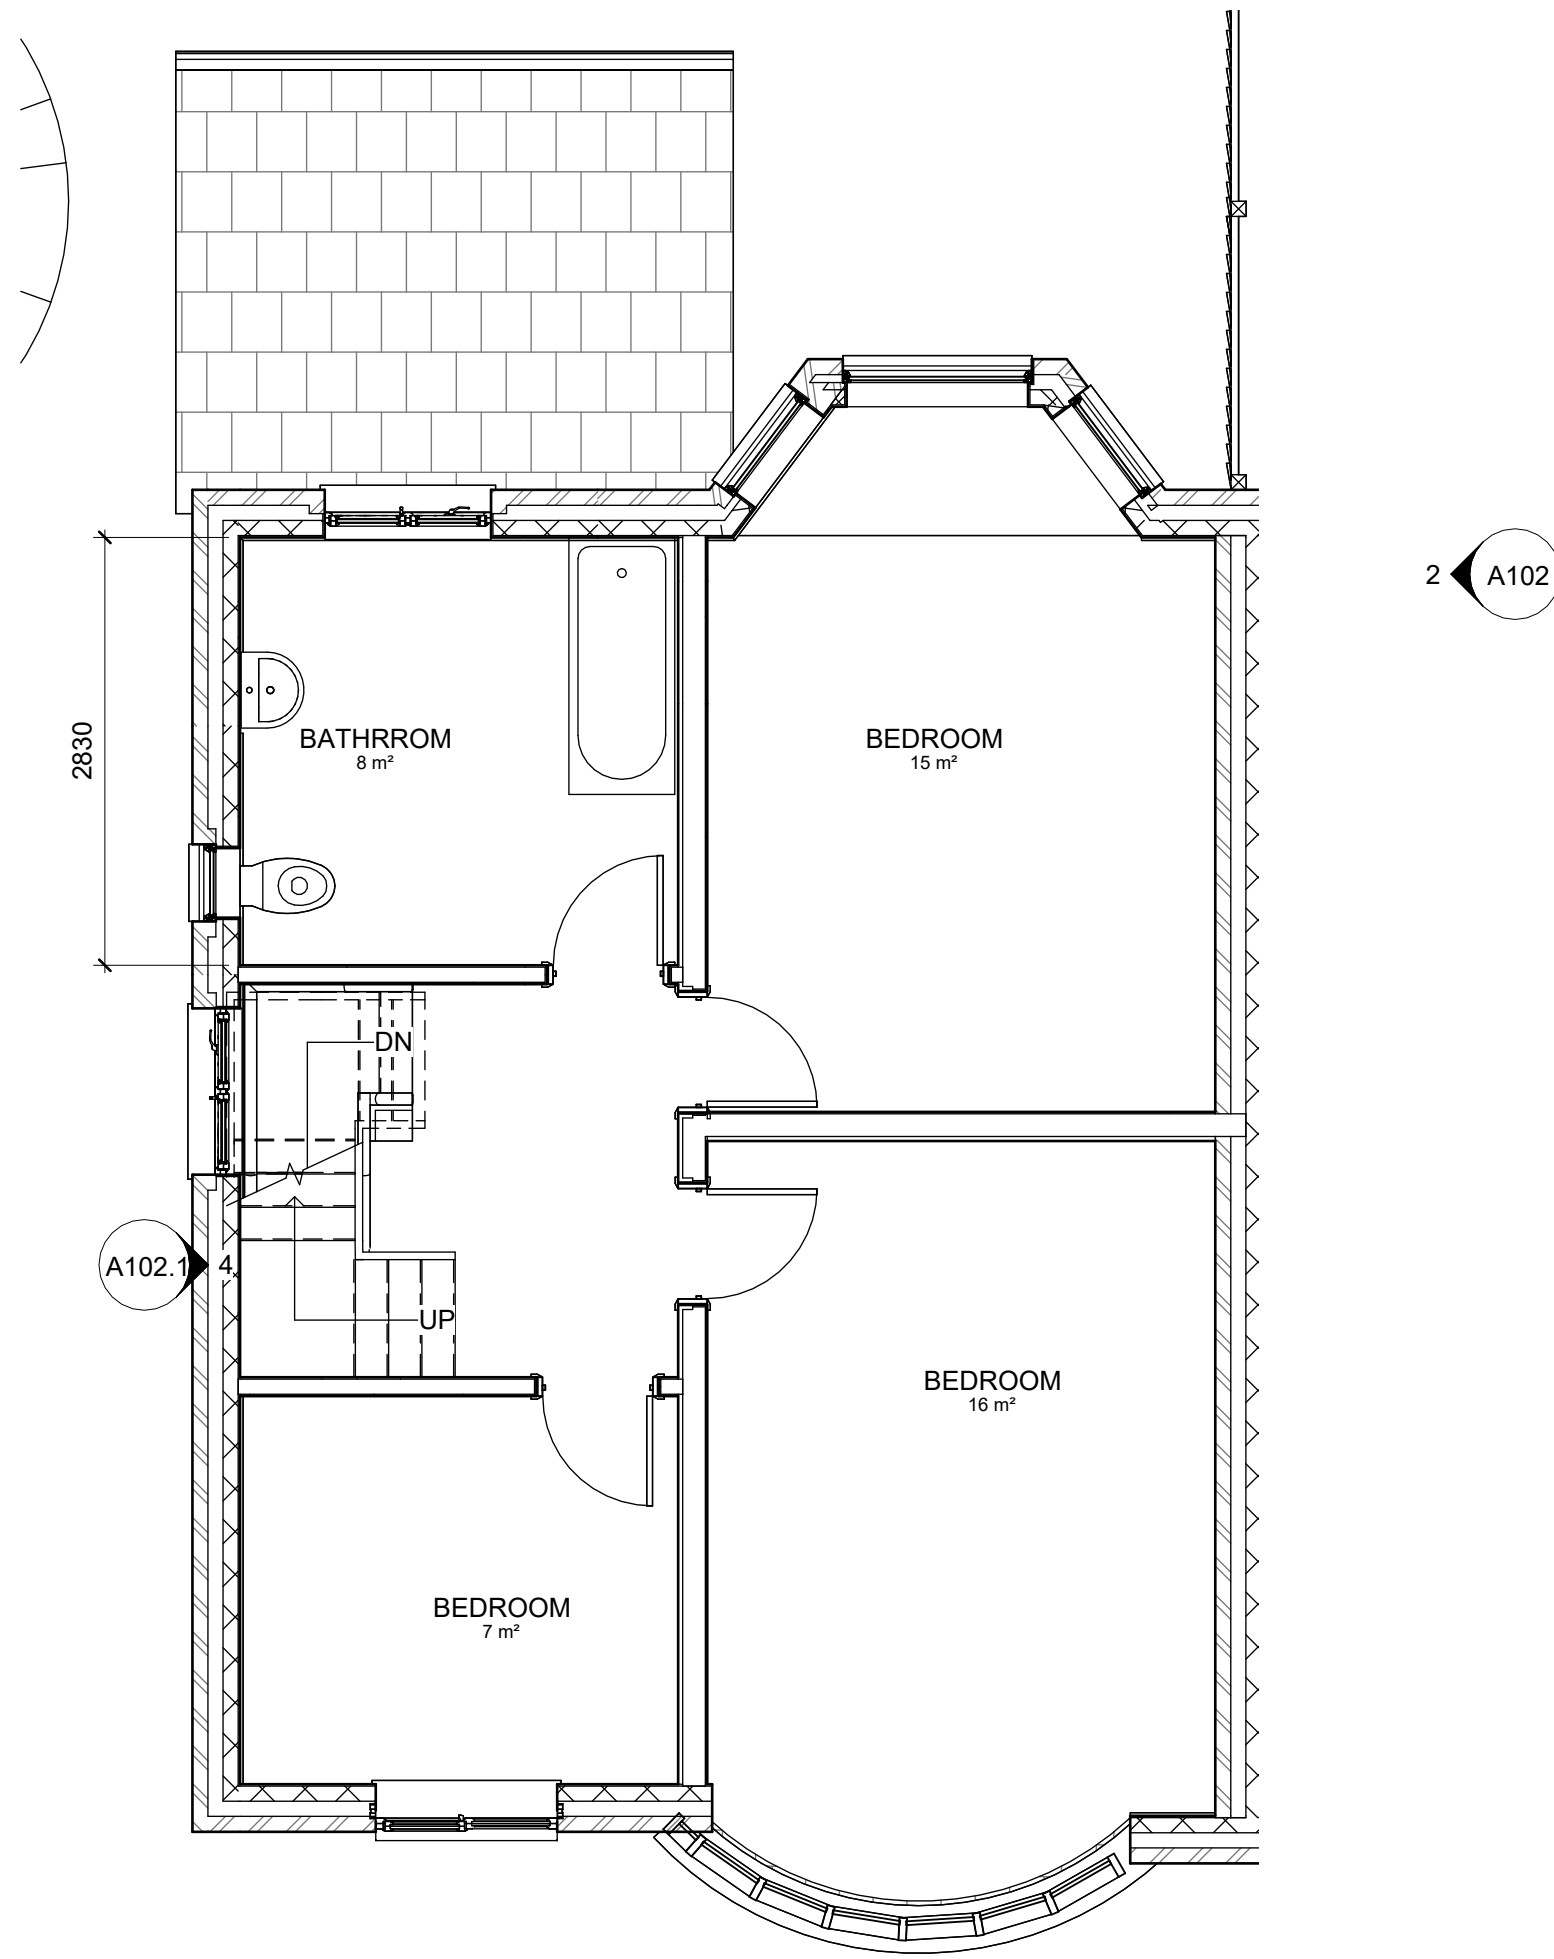

2 1ST FLR EXISTING
1 : 50

 

Rev	Description	Date	Dr by	App by
original by		date created		
NK		19/03/24		NK



Enquiries@nkarchitectural.co.uk

0161 818 4727

www.NKARCHITRCTURAL.co.uk

client name			
DR ALI			
project			
Single Side and Rear Extension - 1 Greystone Ave, Manchester M21 7RP			
drawing			
EXISTING GF AND 1ST FLOOR PLAN			
computer file		plot date	
C:\Users\TRADE\Dropbox\NK\001 Greystone Ave, Manchester M21 7RP\19/03/24			
project number		scale	
2024.0042.2241		1 : 50 @A1	
drawing number		rev	
A101		A issue status	

This drawing is to be read in conjunction with all related drawings. All dimensions must be checked and verified on site before commencing any work or producing shop drawings. The originator should be notified immediately of any discrepancy. This drawing is copyright and remains the property of NK Architectural.