


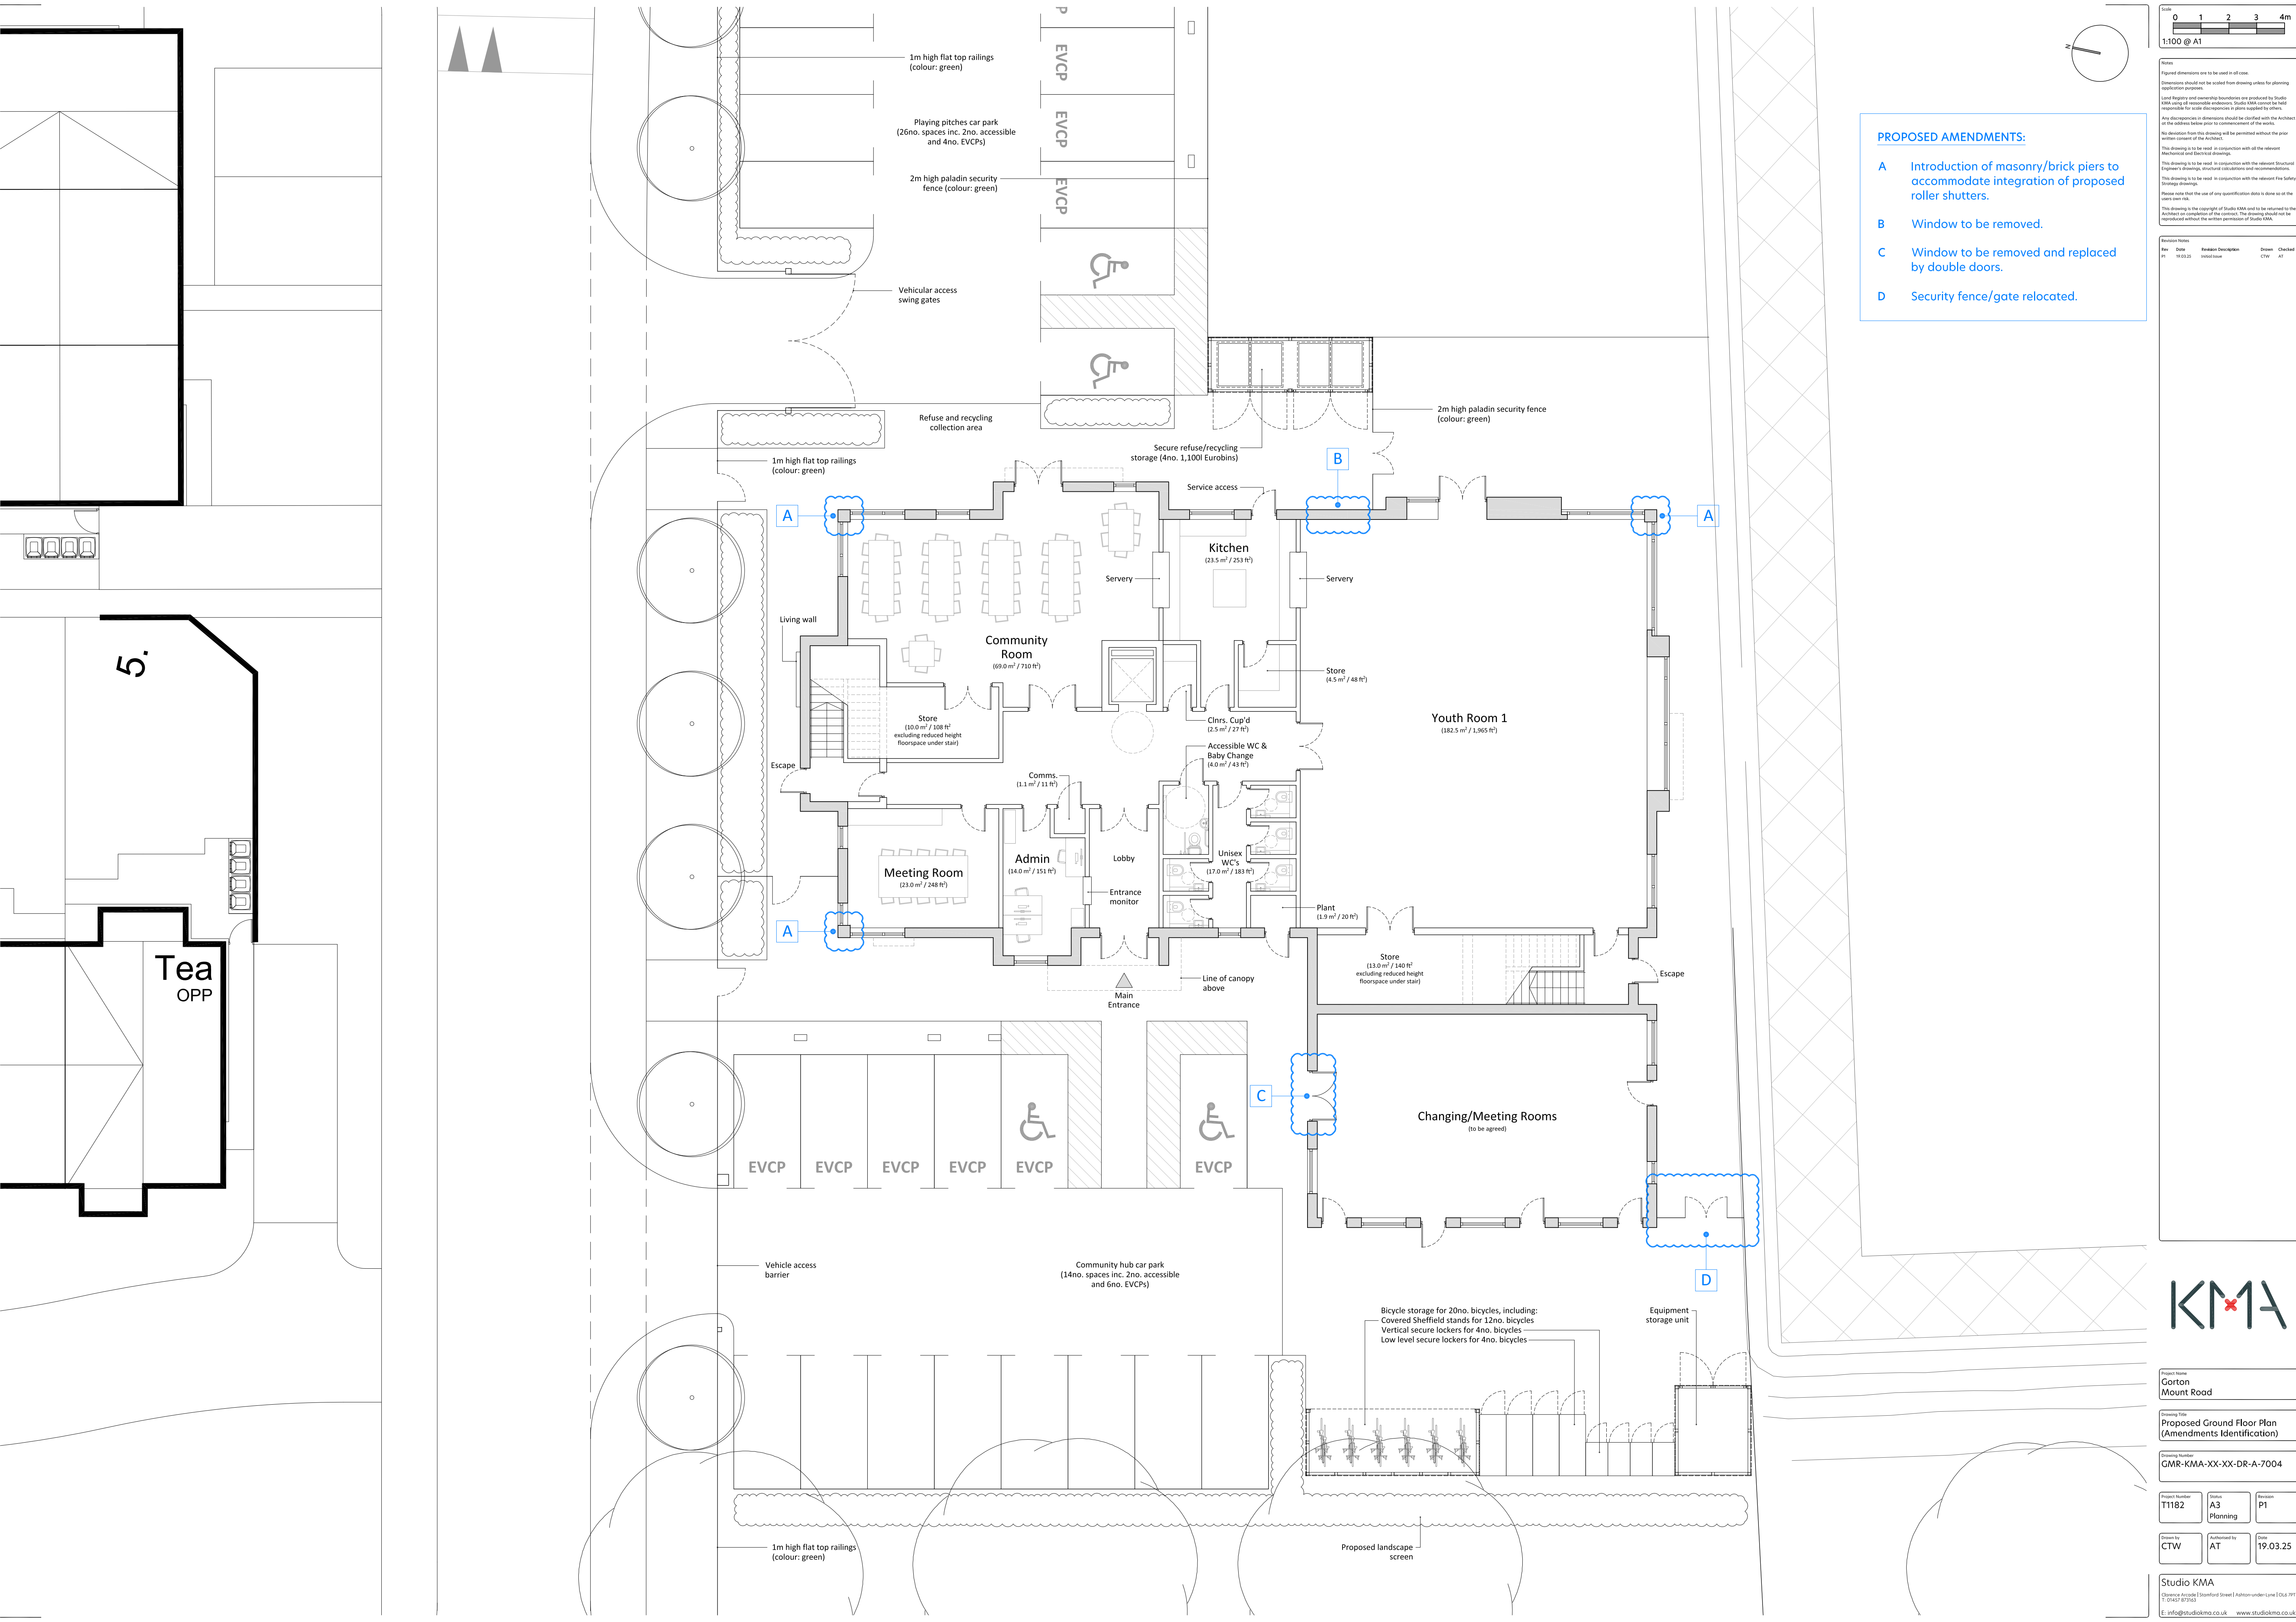

- PROPOSED AMENDMENTS:**
- A** Introduction of masonry/brick piers to accommodate integration of proposed roller shutters.
 - B** Window to be removed.
 - C** Window to be removed and replaced by double doors.
 - D** Security fence/gate relocated.

Scale: 0 1 2 3 4m
1:100 @ A1

Notes:
Figured dimensions are to be used in all cases.
Dimensions should not be used from drawing unless for planning application purposes.
Level heights and overall dimensions are provided for Studio KMA viewing of reasonable evidence. Studio KMA cannot be held responsible for scale discrepancies in plans supplied by others.
Any discrepancies in dimensions should be clarified with the Architect at the address below prior to commencement of the works.
No deviation from this drawing will be permitted without the prior written consent of the Architect.
This drawing is to be used in conjunction with all the relevant Mechanical and Electrical drawings.
This drawing is to be used in conjunction with the relevant Structural Engineer's drawings, structural calculations and recommendations.
This drawing is to be used in conjunction with the relevant Fire Safety Strategy drawings.
Please note that the use of any quantification data is done so at the client's own risk.
This drawing is the copyright of Studio KMA and is to be returned to the Architect on completion of the contract. The drawing should not be reproduced without the written permission of Studio KMA.

Revision Notes				
Rev. No.	Date	Revision Description	Drawn	Checked
01	19.03.25	Initial Issue	CTW	AT

Project Name:
Gorton Mount Road

Drawing Title:
Proposed Ground Floor Plan (Amendments Identification)

Drawing Number:
GMR-KMA-XX-XX-DR-A-7004

Project Number: T1182	Status: A3 Planning	Revision: P1
--------------------------	------------------------	-----------------

Drawn by: CTW	Authorised by: AT	Date: 19.03.25
------------------	----------------------	-------------------

Studio KMA
Cheshire Avenue | Stamford Street | Ashton-under-Lyne | OL6 9PT
T: 0161 8773141 E: info@studiokma.co.uk www.studiokma.co.uk

