



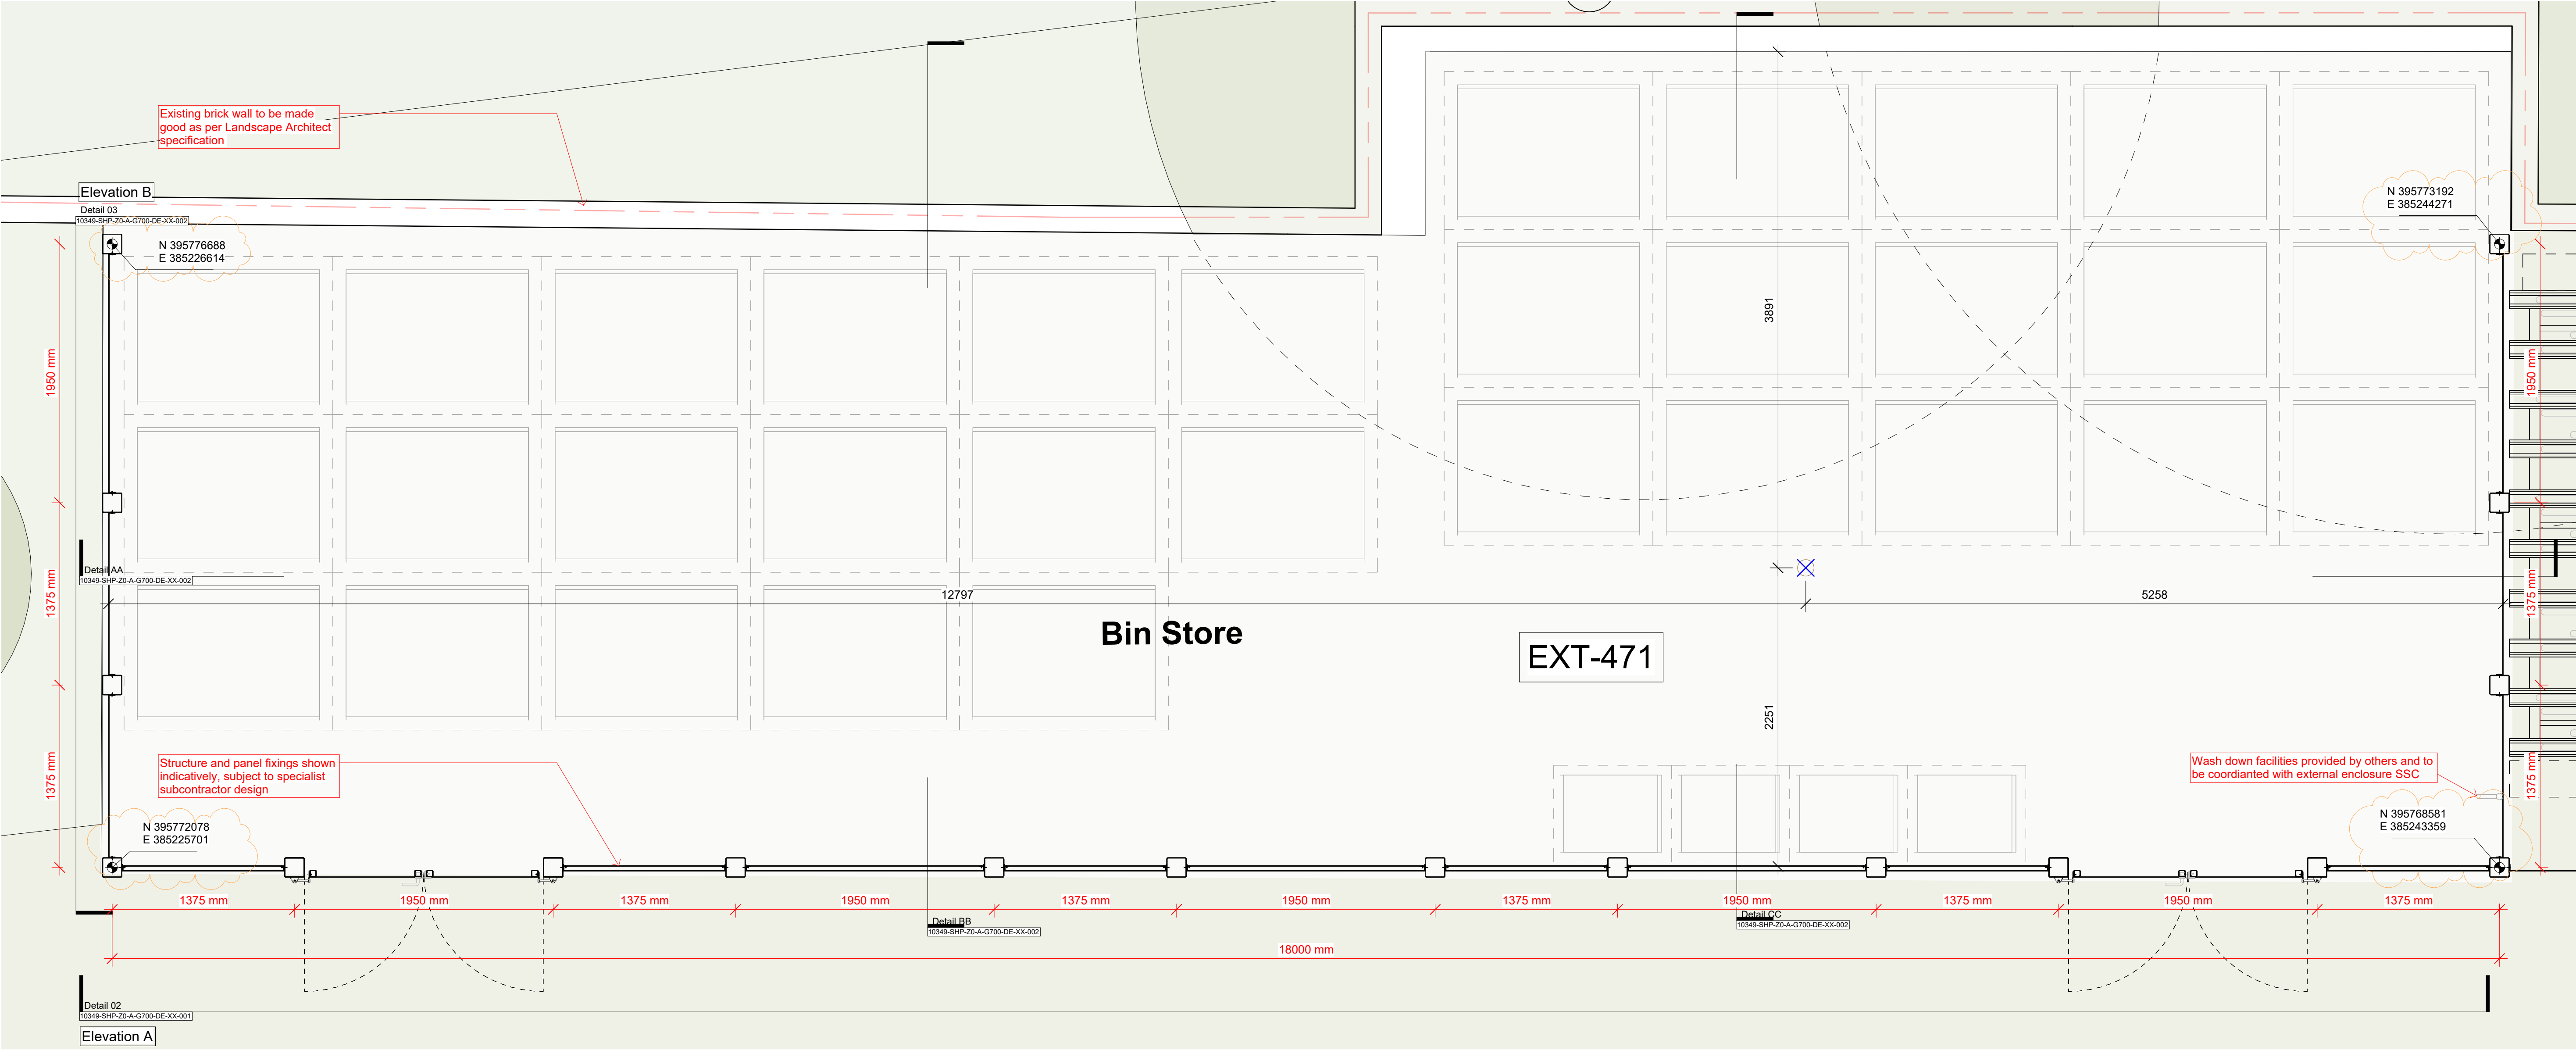

01 Floor Plan
1 : 25

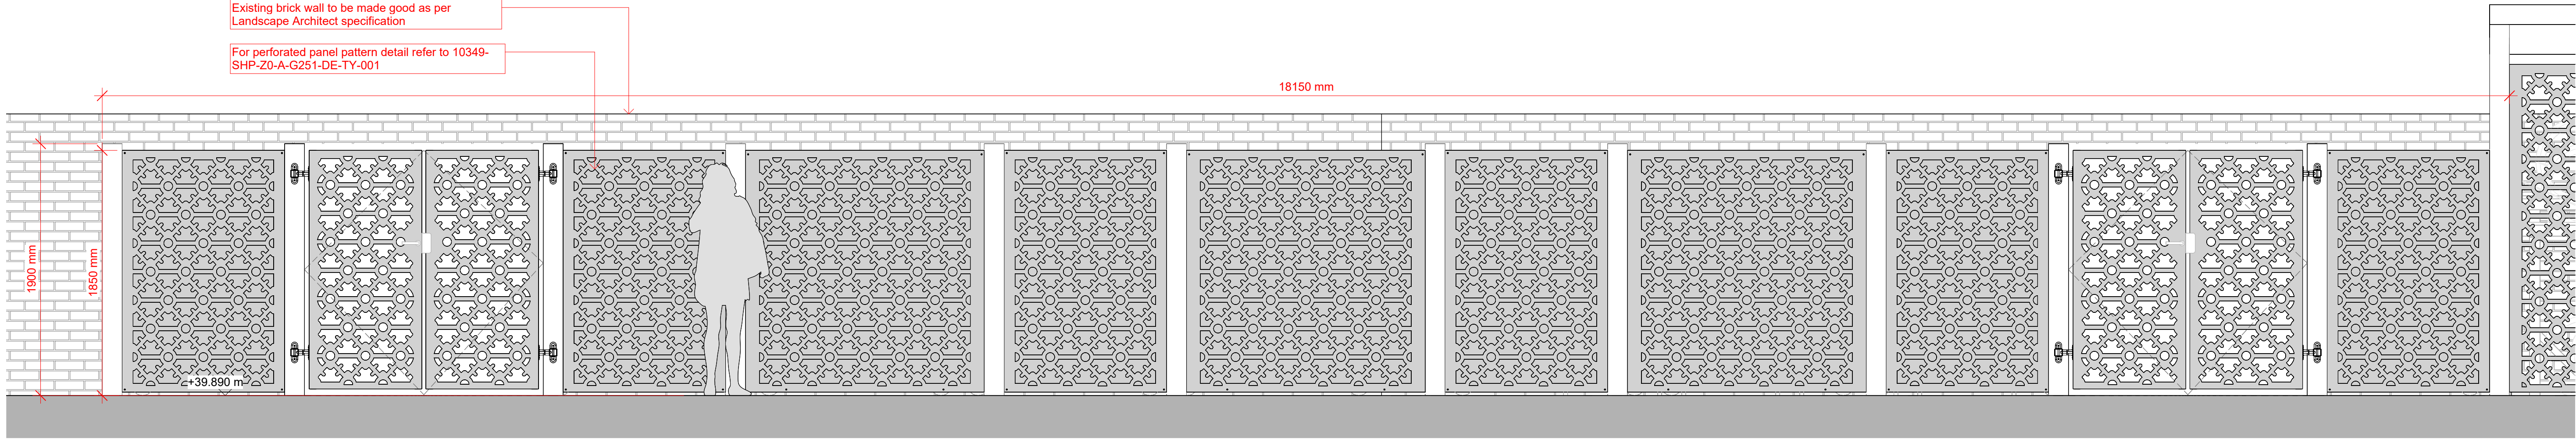

02 Elevation A
1 : 25

<p>This drawing is copyright Do not scale off dimensions.</p> <p>All dimensions to be checked on site by contractor.</p> <p>Contractor to report any dimensional discrepancies, errors or omissions prior to commencing on site.</p>		<p>Design Intent Note: Information shown on this drawing, including any indicative configurations, details and dimensions, represents design intent only. The Contractor is responsible for the detailed design, buildability and performance of the Works.</p> <p>Existing Information Note: Existing information shown for St Gabriels, the Chapel and Woodthorpe are based on existing survey data produced by N D Oliver. There are areas with incomplete survey data and so assumptions have been made based on a "best guess" approach, therefore, should not be relied on as exact.</p>		<p>G700 EXTERNAL SITE:</p> <p><i>Drawings to be read in conjunction with but not limited to the Architectural Specification and associated Technical Reference Sheet (T-Sheet), Landscape Architect/Structural Engineer/Fire Engineer/Acoustic Engineer/MEP Engineer Drawings and Reports, CDM Designer Residual Significant Risks Register and the following drawings:</i></p> <p>Site Drawings: 10349-SHP-ZH-A-G100-XX-XX-###</p> <p>General Arrangement Drawings: 10349-SHP-ZH-A-G200-XX-XX-###</p> <p>External Wall Drawings: 10349-SHP-ZH-A-G251-XX-XX-###</p> <p>For perforate panel details, refer to: 10349-SHP-Z0-A-G251-DE-TY-001</p>		<table><tr><th>Rev</th><th>Date</th><th>Description</th></tr><tr><td>P01</td><td>2023-07-06</td><td>Stage 3 Issue (First Issue)</td></tr><tr><td>P02</td><td>2023-08-04</td><td>Stage 3 Final Issue</td></tr><tr><td>P03</td><td>2023-10-26</td><td>Revised Following VE Exercise</td></tr><tr><td>P04</td><td>2023-11-17</td><td>VE Issue</td></tr><tr><td>F01</td><td>2024-07-05</td><td>Final Design Intent Issue</td></tr><tr><td>F02</td><td>2025-01-22</td><td>Spot Coordinates Added</td></tr></table>		Rev	Date	Description	P01	2023-07-06	Stage 3 Issue (First Issue)	P02	2023-08-04	Stage 3 Final Issue	P03	2023-10-26	Revised Following VE Exercise	P04	2023-11-17	VE Issue	F01	2024-07-05	Final Design Intent Issue	F02	2025-01-22	Spot Coordinates Added			<p>Project Title St Gabriel's Manchester 1 Oxford Place</p> <p>Status Final Design Intent</p>		<p>Drawing Title External Site Bin Store Plan & Elevation</p> <table><tr><td>Project No 10349</td><td>Scale 1 : 25 @ A1</td></tr><tr><td colspan="2">Revision F02</td></tr></table>		Project No 10349	Scale 1 : 25 @ A1	Revision F02		 <p>Manchester +44 (0)161 835 2345</p> <p>London +44 (0)20 7549 4000</p>	
Rev	Date	Description																																						
P01	2023-07-06	Stage 3 Issue (First Issue)																																						
P02	2023-08-04	Stage 3 Final Issue																																						
P03	2023-10-26	Revised Following VE Exercise																																						
P04	2023-11-17	VE Issue																																						
F01	2024-07-05	Final Design Intent Issue																																						
F02	2025-01-22	Spot Coordinates Added																																						
Project No 10349	Scale 1 : 25 @ A1																																							
Revision F02	