

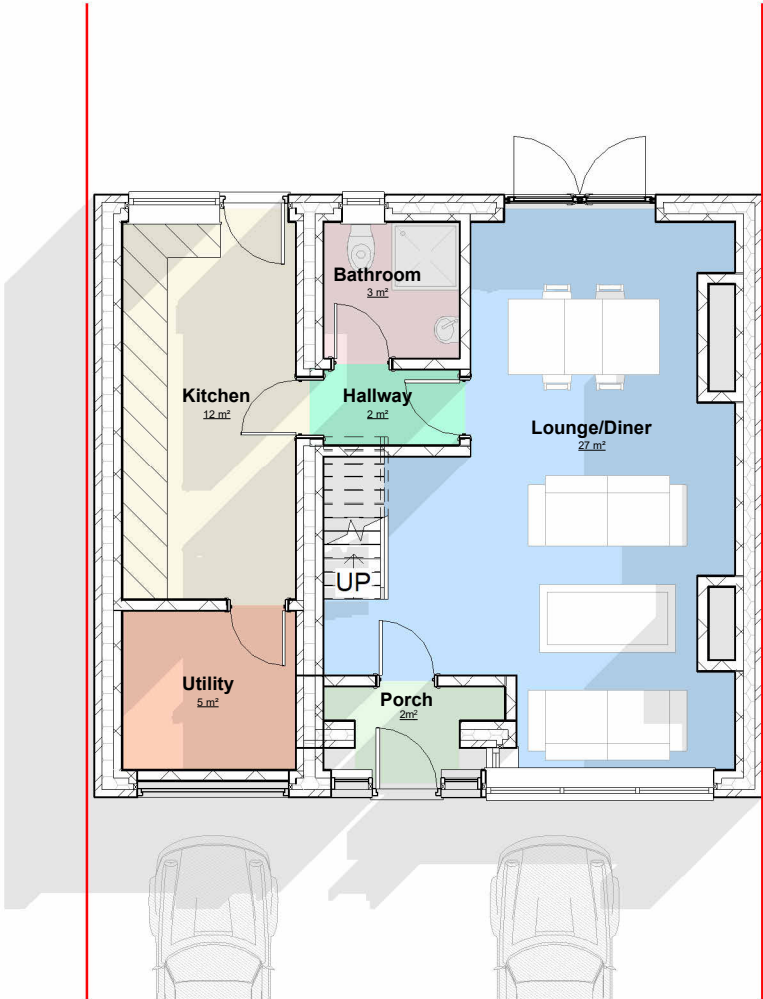


0m 1m 2m 3m 4m 5m


VISUAL SCALE 1:100 @ A3

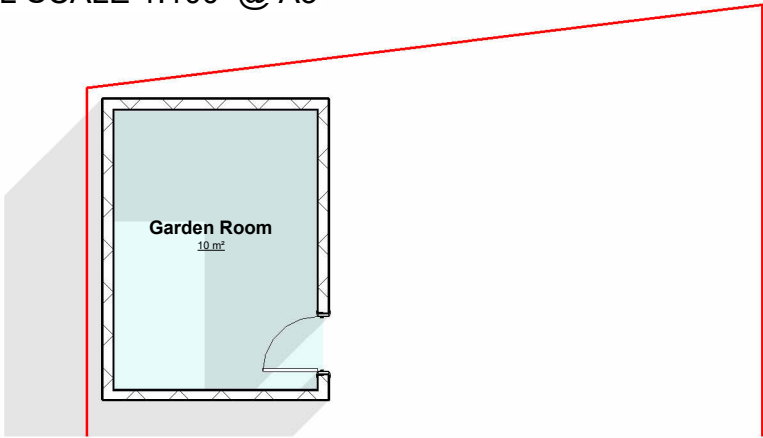

Ex Ground Floor
1 : 100

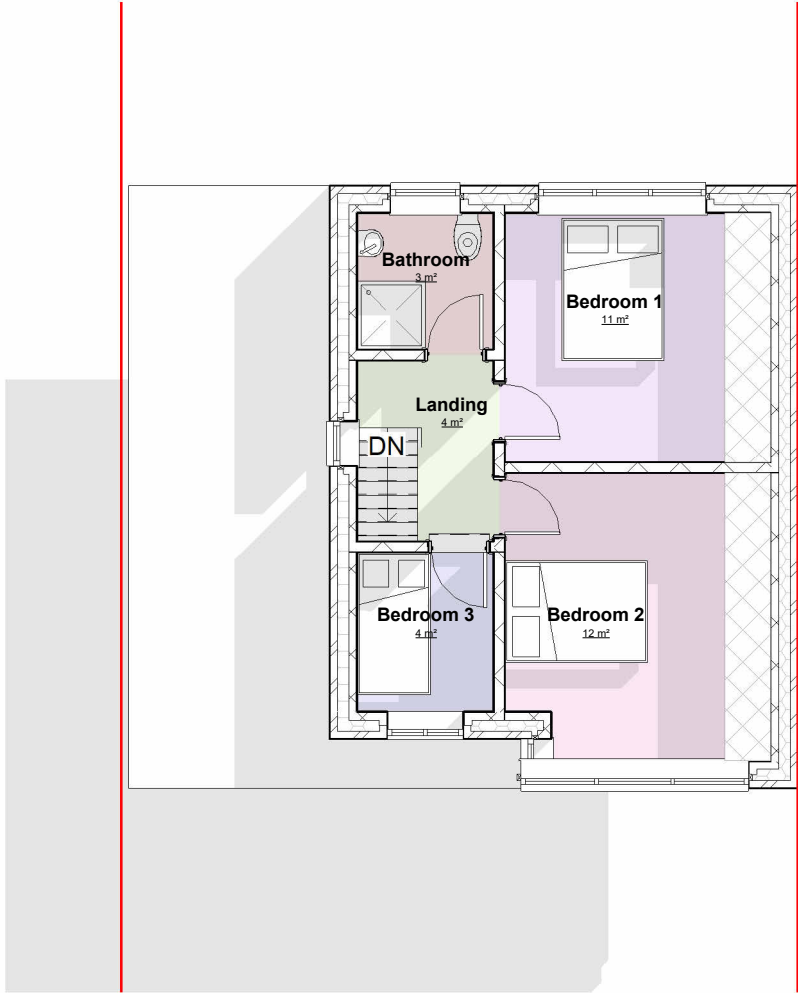

Ex First Floor
1 : 100

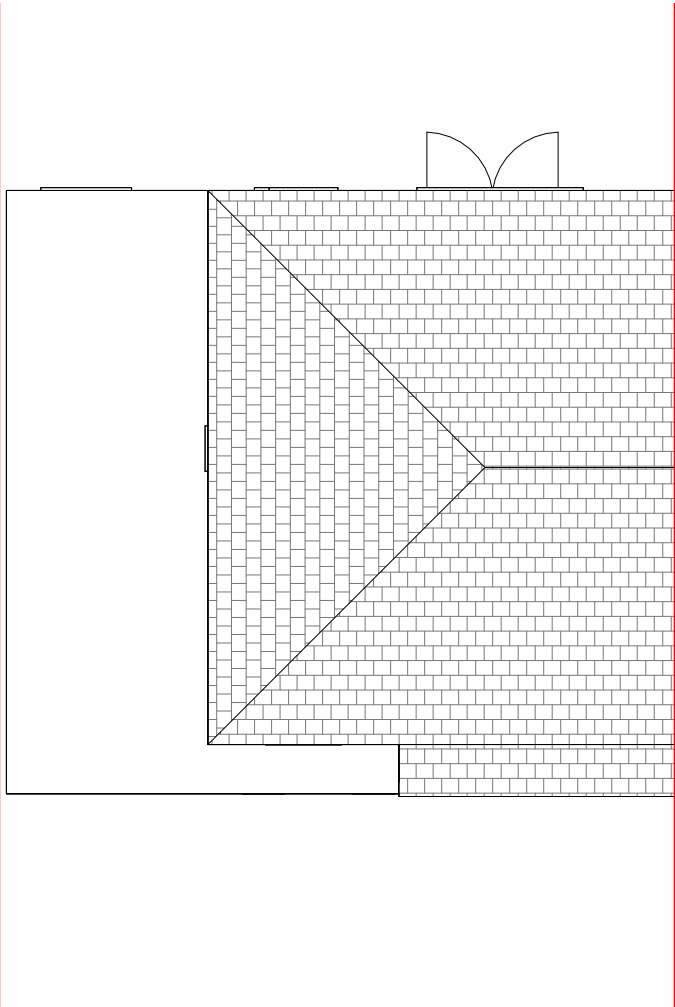

Ex Roof Plan
1 : 100

2m²

THIS DRAWING IS THE COPYRIGHT OF MD DESIGN CONSULTANCY. DO NOT SCALE FROM THESE DRAWINGS. ALL LEVELS/DIMENSIONS TO BE CHECKED ON SITE PRIOR TO WORKS COMMENCING. REPORT ALL DISCREPANCIES TO CLIENT/DESIGNER.

CIAT

affiliate



MD DESIGN
CONSULTANCY

07728417797
dabeer@mddesigns.co.uk

Existing & Proposed Plans

76 Broad Oak Ln, Manchester M20 5GG

Existing Plans
(DR) A100

Project Number
0045

Client Name
Muhammad Sajjad


Drawn By
MDR

Rev
A


Description
Description

Date
Date


Revision **A**

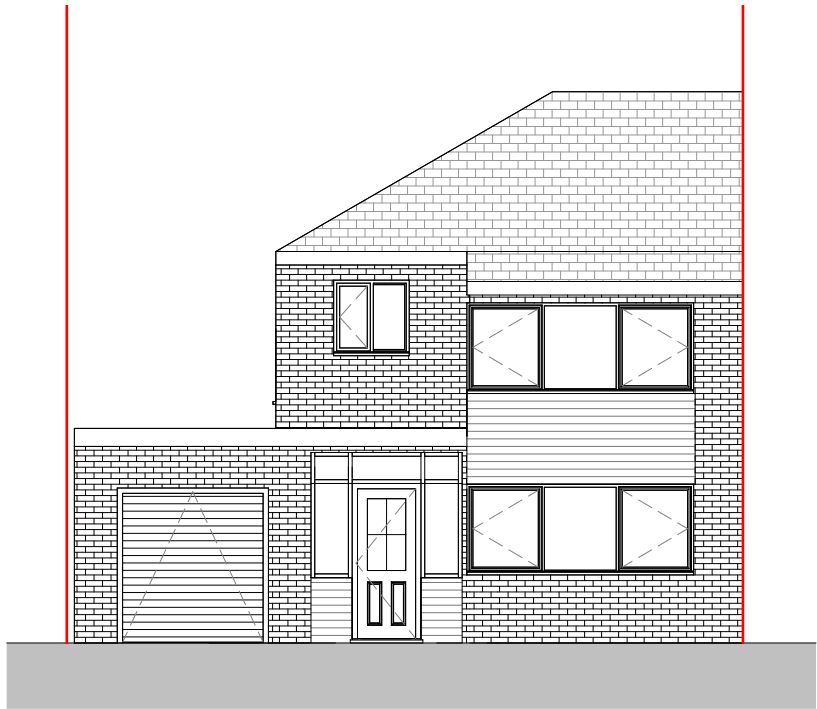


Ex Front Elevation
1 : 100

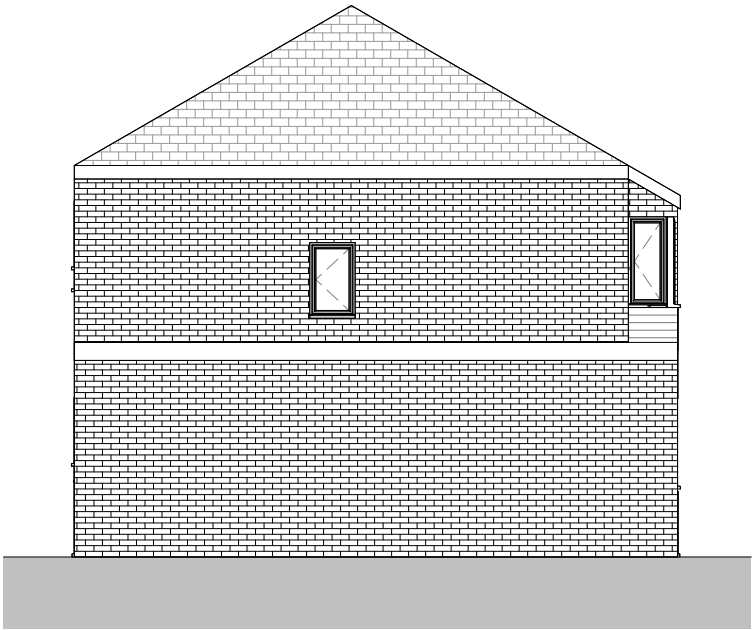

Ex LHS Elevation
1 : 100

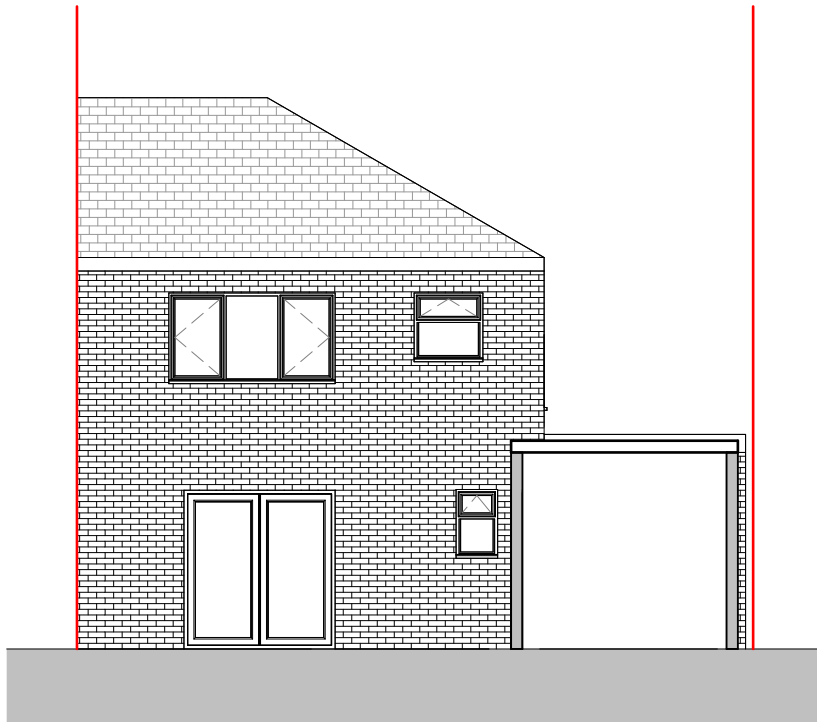

Ex Rear Elevation
1 : 100

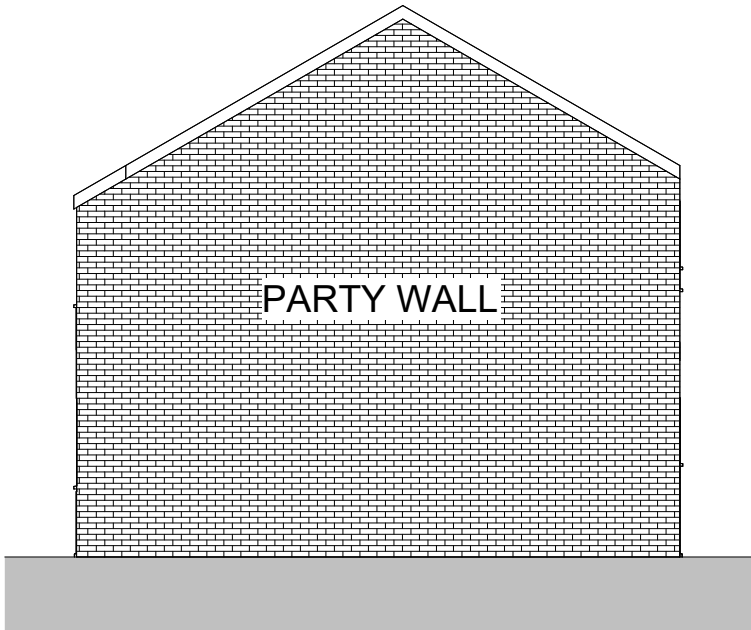

Ex RHS Elevation
1 : 100

THIS DRAWING IS THE COPYRIGHT OF MD DESIGN CONSULTANCY. DO NOT SCALE FROM THESE DRAWINGS. ALL LEVELS/DIMENSIONS TO BE CHECKED ON SITE PRIOR TO WORKS COMMENCING. REPORT ALL DISCREPANCIES TO CLIENT/DESIGNER.

CIAT affiliate	 MD DESIGN CONSULTANCY 07728417797 dabeer@mddesigns.co.uk	Existing & Proposed Plans 76 Broad Oak Ln, Manchester M20 5GG	Existing Elevations (DR) A101	Client Name Muhammad Sajjad	Rev Description Date
			Project Number 0045	Drawn By MDR	
			Revision		





THIS DRAWING IS THE COPYRIGHT OF MD DESIGN CONSULTANCY. DO NOT SCALE FROM THESE DRAWINGS. ALL LEVELS/DIMENSIONS TO BE CHECKED ON SITE PRIOR TO WORKS COMMENCING. REPORT ALL DISCREPANCIES TO CLIENT/DESIGNER.


CIAT affiliate	 MD DESIGN CONSULTANCY 07728417797 dabeer@mddesigns.co.uk	Existing & Proposed Plans 76 Broad Oak Ln, Manchester M20 5GG	Existing 3D Views (DR) A102	Client Name Muhammad Sajjad	Rev Description Date Revision
			Project Number 0045	Drawn By MDR	

0m 1m 2m 3m 4m 5m

VISUAL SCALE 1:100 @ A3

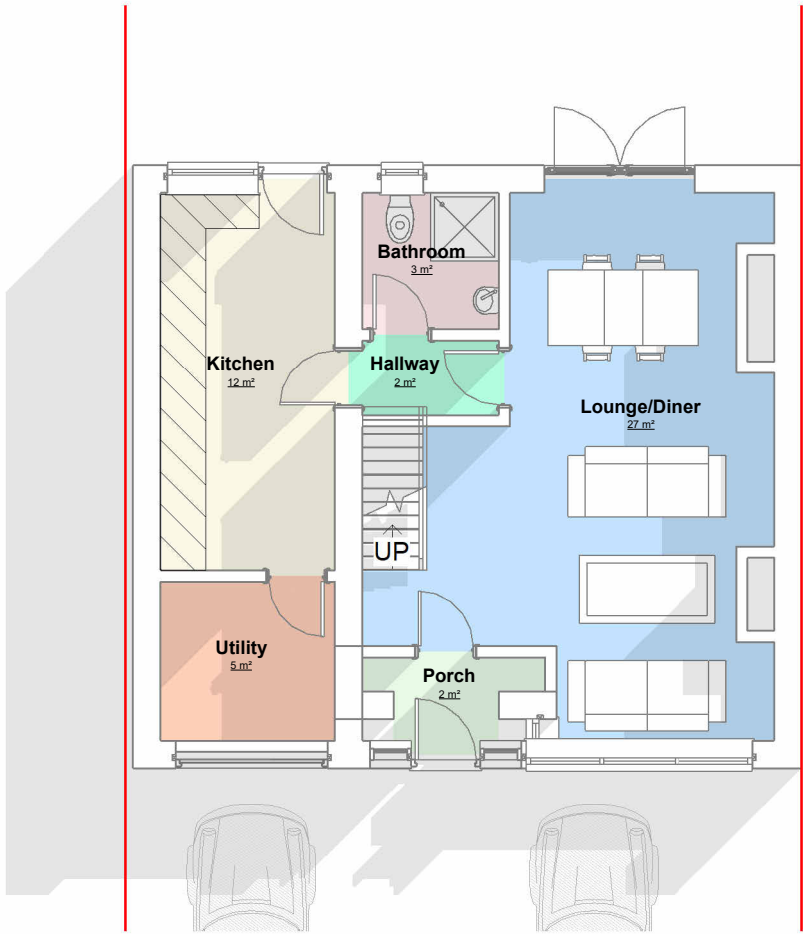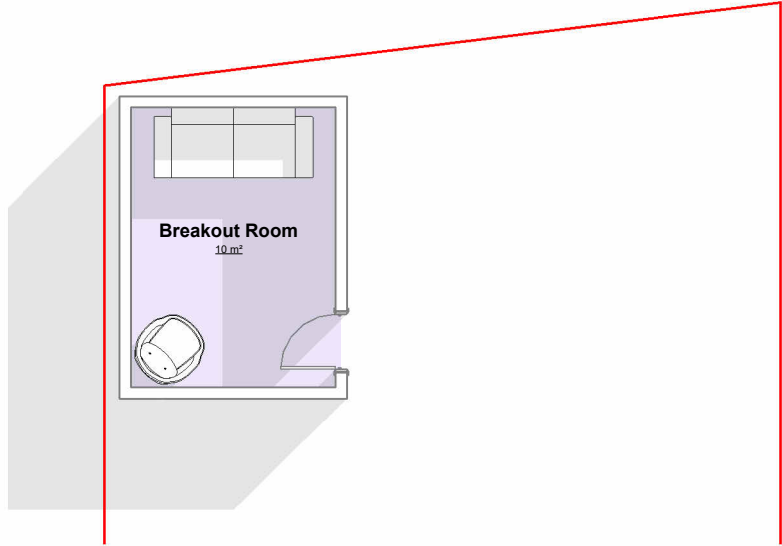

PP Ground Floor
1 : 100

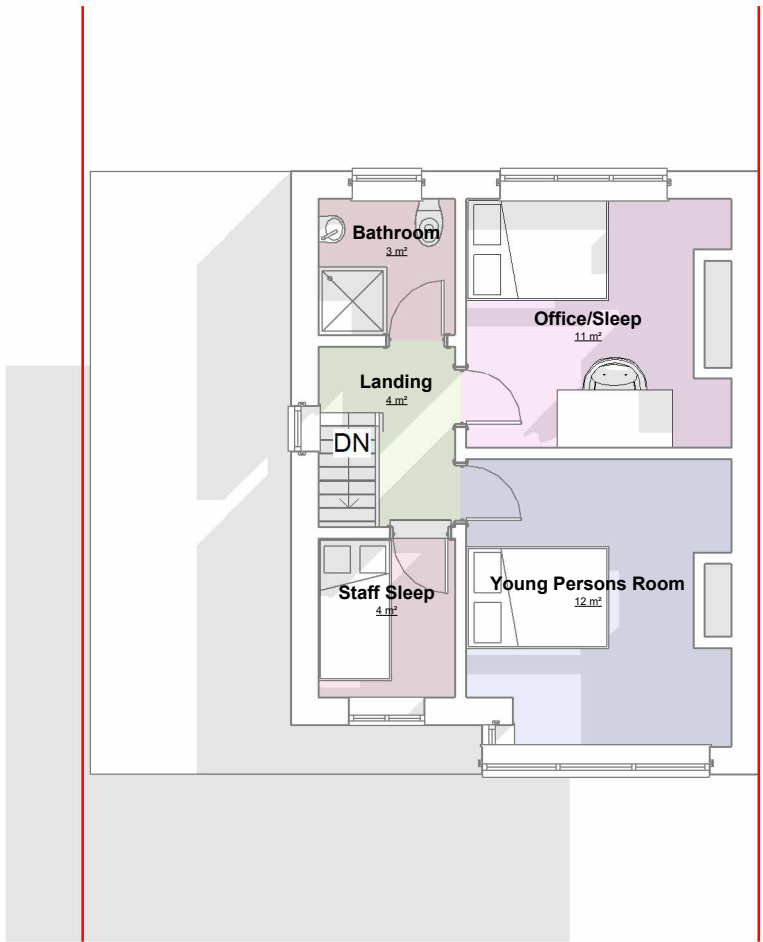

PP First Floor
1 : 100

THIS DRAWING IS THE COPYRIGHT OF MD DESIGN CONSULTANCY. DO NOT SCALE FROM THESE DRAWINGS. ALL LEVELS/DIMENSIONS TO BE CHECKED ON SITE PRIOR TO WORKS COMMENCING. REPORT ALL DISCREPANCIES TO CLIENT/DESIGNER.

Existing & Proposed Plans

76 Broad Oak Ln, Manchester M20 5GG

Proposed Plans
(DR) A200

Project Number
0045

Client Name
Muhammad Sajjad

Drawn By
MDR

Rev Description Date

Revision



CIAT

affiliate



MD DESIGN
CONSULTANCY

07728417797
dabeer@mddesigns.co.uk

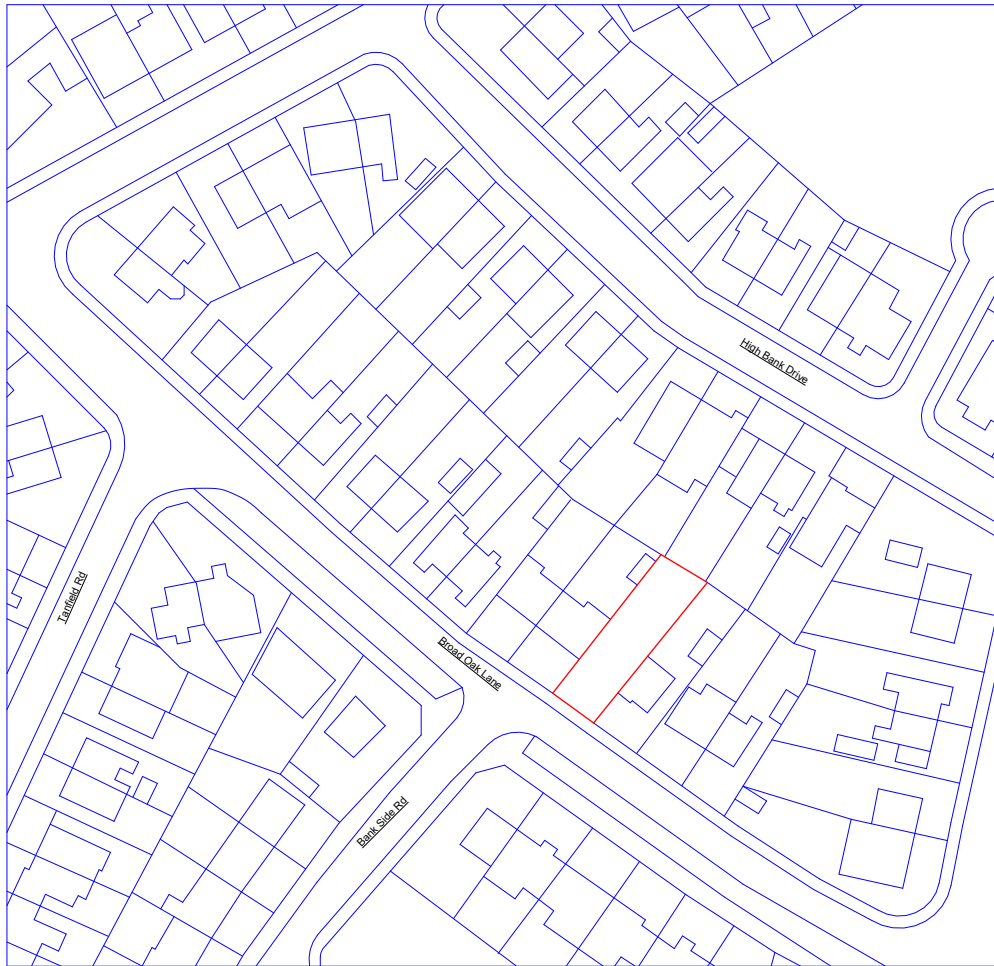
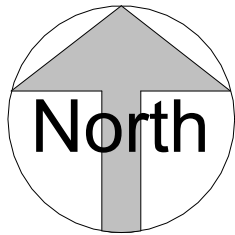


Location Plan

1 : 1250



VISUAL SCALE 1:1250 @ A3

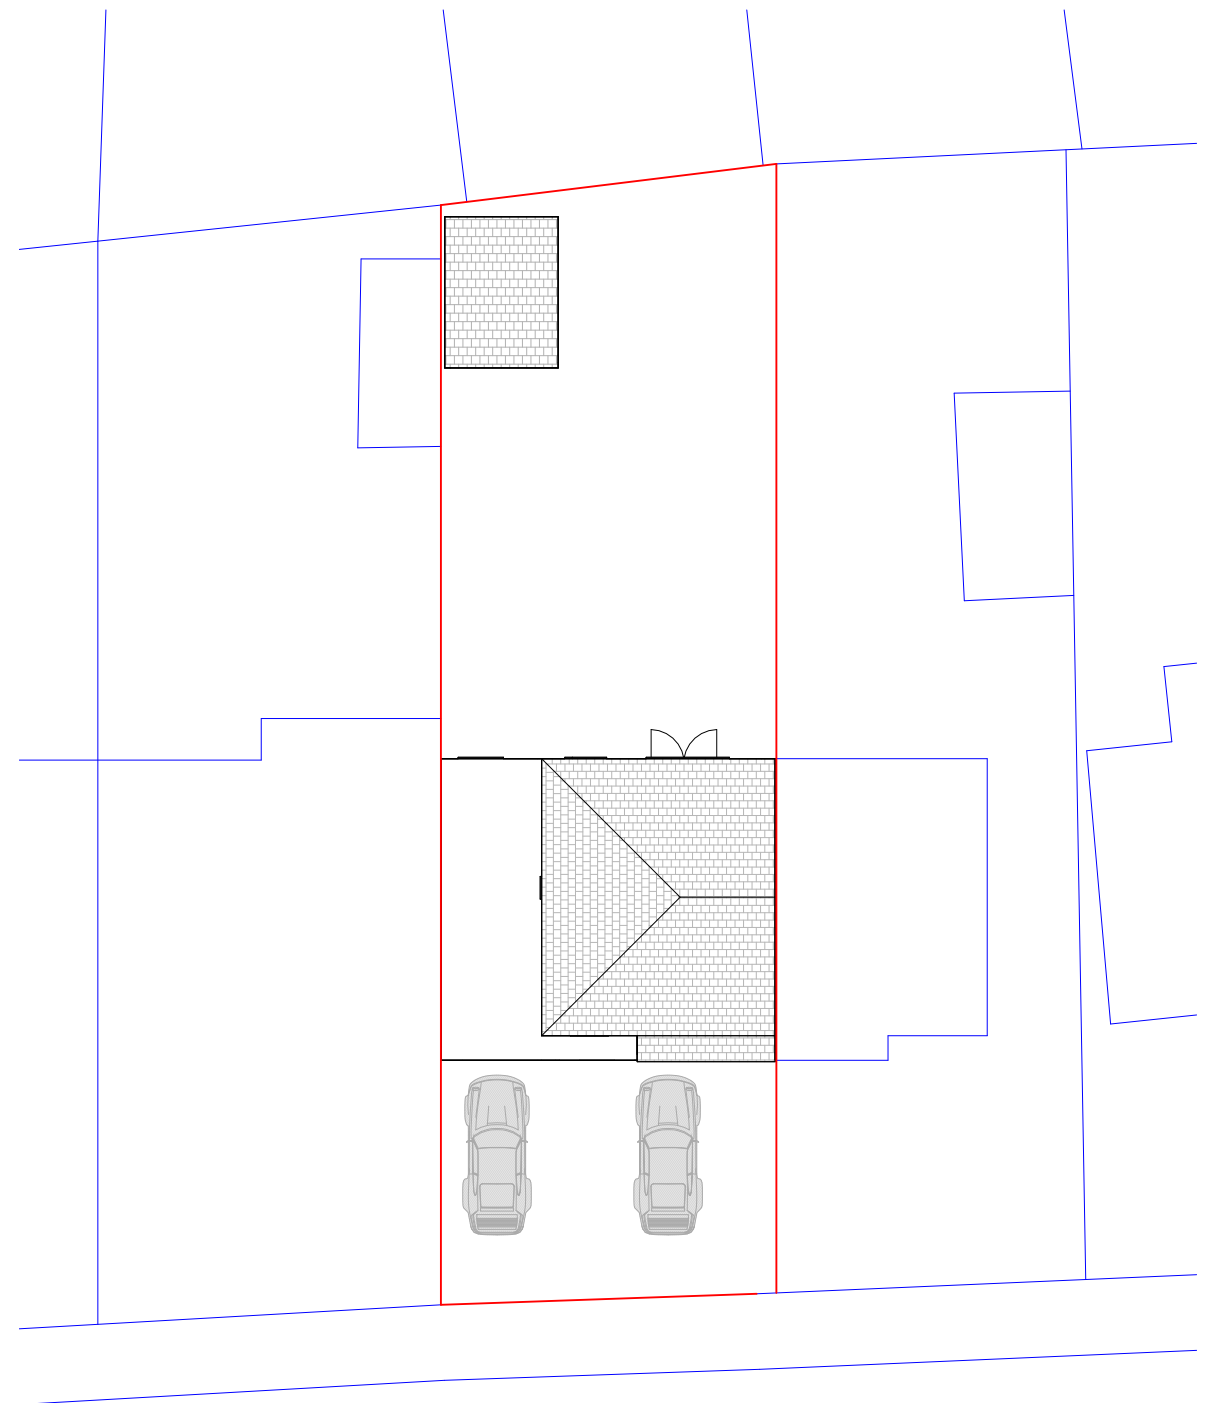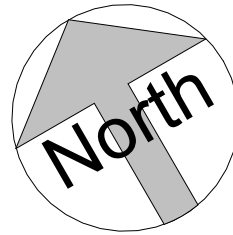

Site Plan

1 : 200



VISUAL SCALE 1:200 @ A3

THIS DRAWING IS THE COPYRIGHT OF MD DESIGN CONSULTANCY. DO NOT SCALE FROM THESE DRAWINGS. ALL LEVELS/DIMENSIONS TO BE CHECKED ON SITE PRIOR TO WORKS COMMENCING. REPORT ALL DISCREPANCIES TO CLIENT/DESIGNER.

CIAT

affiliate



MD DESIGN
CONSULTANCY

07728417797
dabeer@mddesigns.co.uk

Existing & Proposed Plans

76 Broad Oak Ln, Manchester M20 5GG

Location & Site Plan
(DR) A201

Project Number
0045

Client Name
Muhammad Sajjad

Drawn By
MDR

Rev Description Date

Revision