


This drawing to be read in conjunction with all other issued drawings and specifications.

All dimensions must be verified on site by the contractor before commencing work.

Do not Scale off this drawing.
Refer to written dimensions only.
All dimensions in millimetres unless otherwise stated.

All structural alternations other than those specifically mentioned on the ground floor form part of the contractors design portion of the contract.

FRONT ELEVATION 1 PROPOSED

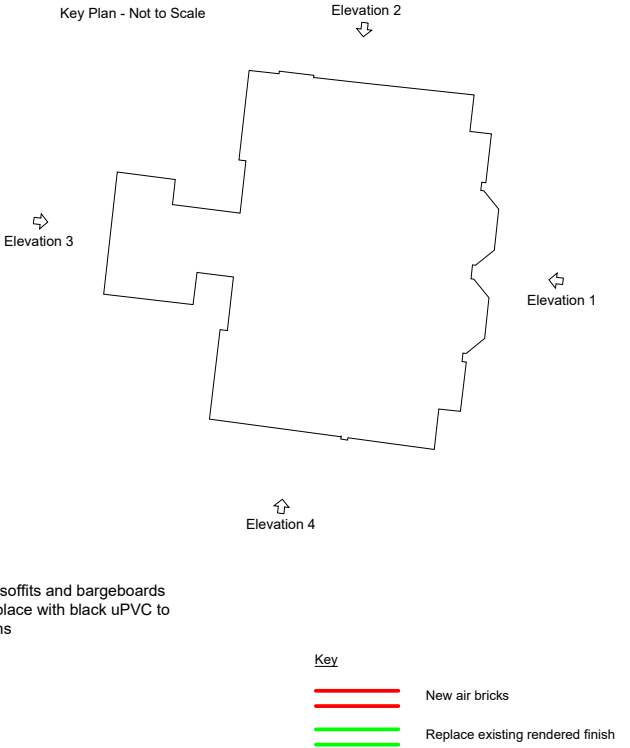

C	Revised following comments	GY	18/03/2025
B	Revised window specification	GY	23/07/2024
A	Issue for review	GY	29/01/2024
Rev	Description	By	Date

Wilkinson Cowan Partnership CHARTERED SURVEYORS Office 7 First Floor Baird House Liverpool Innovation Park Edge Lane Liverpool L7 9NJ Tel: 0151 515 6898 www.wilcowan.com	This drawing is copyright. DO NOT SCALE from this drawing. The contractor and any subcontractor shall verify ALL dimensions on site prior to making shop drawings or commencing manufacture.			
	JOB TITLE Creative Support - Hastings Avenue			
	DRAWING TITLE Front Elevation 1 Proposed Layout			
	COMPUTER FILE Hastings Av	DATE Mar 25	SCALE 1:100	CHECKED JK
	JOB NUMBER L1747	DRAWING NO. 002	REVISION C	