

Existing Ground Floor Plan

© COPYRIGHT This drawing is protected by copyright and shall not be reproduced in any form without first gaining permission from Mulholland Architecture Ltd

Mulholland Architecture shall have no responsibility for any use made of this document other than for which it was prepared and issued.

All dimensions and levels should be checked on site. All dimensions to be taken on site prior to manufacture of any component or element. Do not scale from this drawing. Please report any discrepancies to Mulholland Architecture.


All works to be in accordance with all current editions and relevant clauses of building regulations, British Standards, Codes of Practice and HSE directives even if not stated.

All pipes, drains, services etc to be accurately located on site prior to demolition/excavation/construction. All disturbed surfaces to be made good thereafter.

Final building works to be in accordance with relevant building regulations - Structural engineers drawings to supercede drawn information.

If in doubt, ask.

Revision	Date	Author
*	20/05/25	

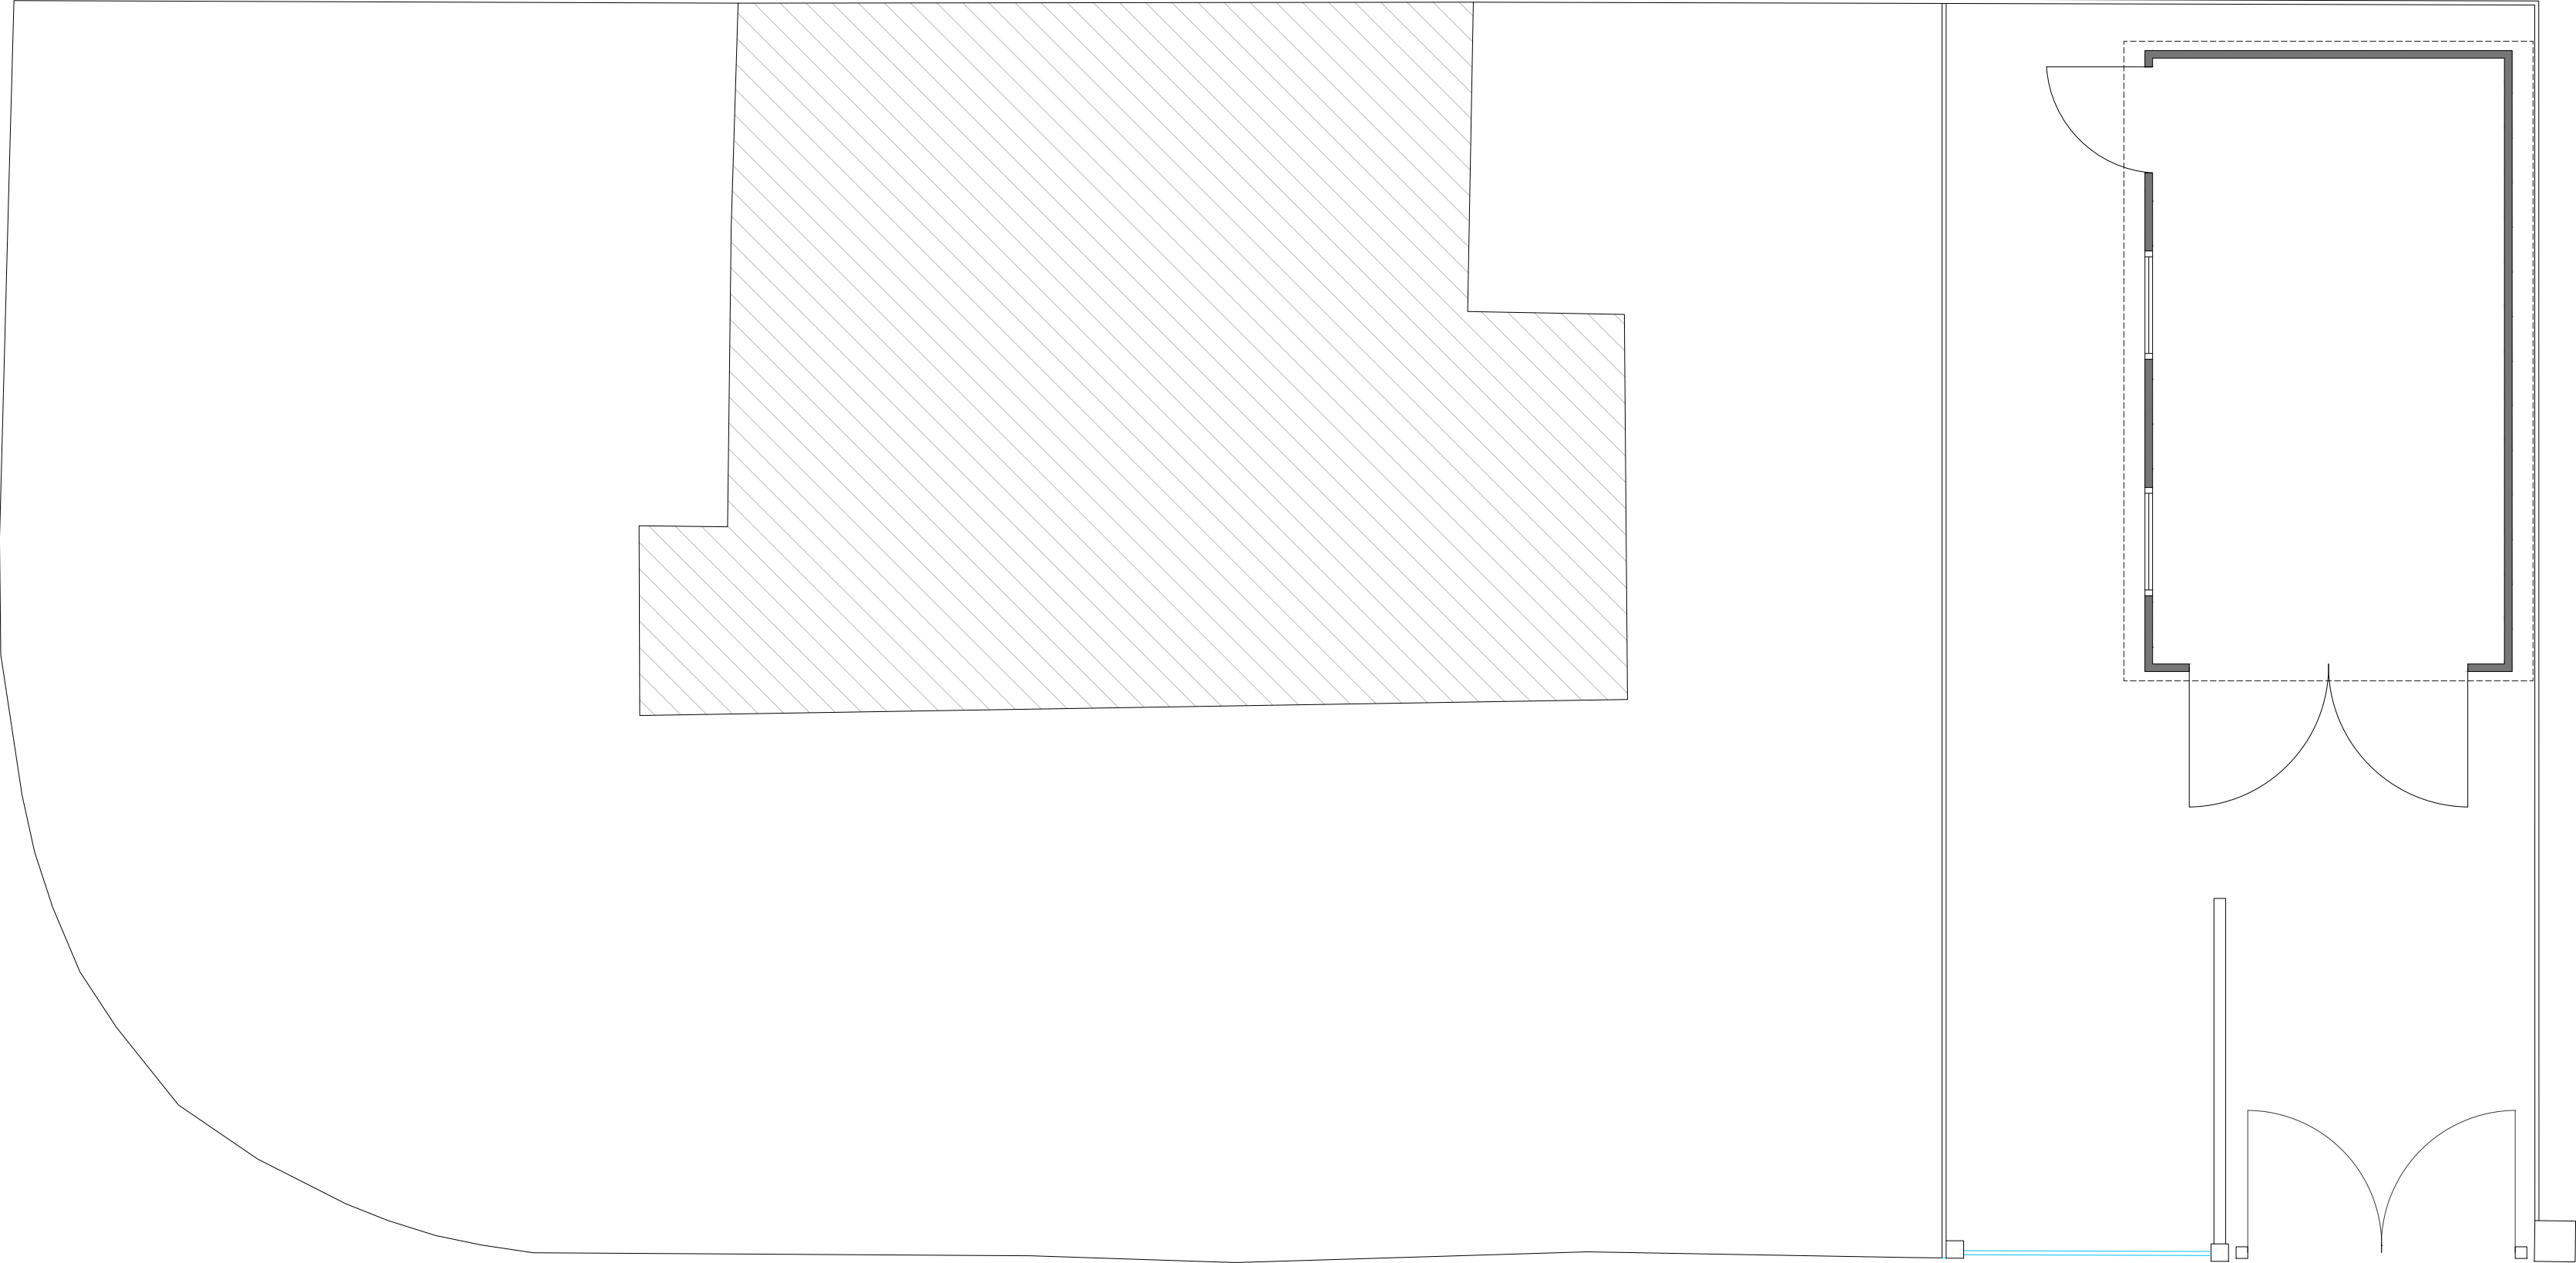

Stage:

Planning

Drawing Title:	Drawing Size:
Existing Ground Floor Plan	1:50 @A2

Project: Job Number: 059

Replacement of existing garage with a new garden room/home office (PD)

Client:


Muhammad Khan

Site Address:

862 Kingsway, Manchester, M20 5WG

Drawn: CM	Date: May '25	Stage: P
Reviewed by:	Drawing No.	Revision:

CM	Ex-059-100	
----	------------	--

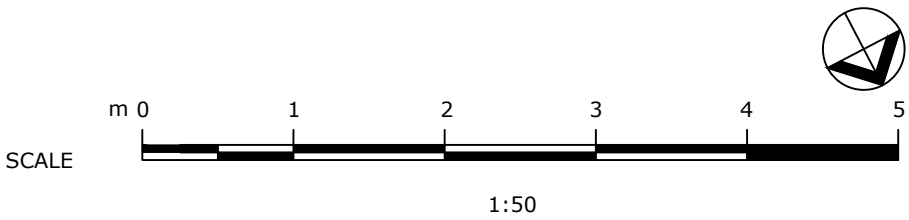

Proposed Ground Floor Plan

© COPYRIGHT This drawing is protected by copyright and shall not be reproduced in any form without first gaining permission from Mulholland Architecture Ltd

Mulholland Architecture shall have no responsibility for any use made of this document other than for which it was prepared and issued.

All dimensions and levels should be checked on site. All dimensions to be taken on site prior to manufacture of any component or element. Do not scale from this drawing. Please report any discrepancies to Mulholland Architecture.


All works to be in accordance with all current editions and relevant clauses of building regulations, British Standards, Codes of Practice and HSE directives even if not stated.

All pipes, drains, services etc to be accurately located on site prior to demolition/excavation/construction. All disturbed surfaces to be made good thereafter.

Final building works to be in accordance with relevant building regulations - Structural engineers drawings to supercede drawn information.

If in doubt, ask.

Revision	Date	Author
*	20/05/25	

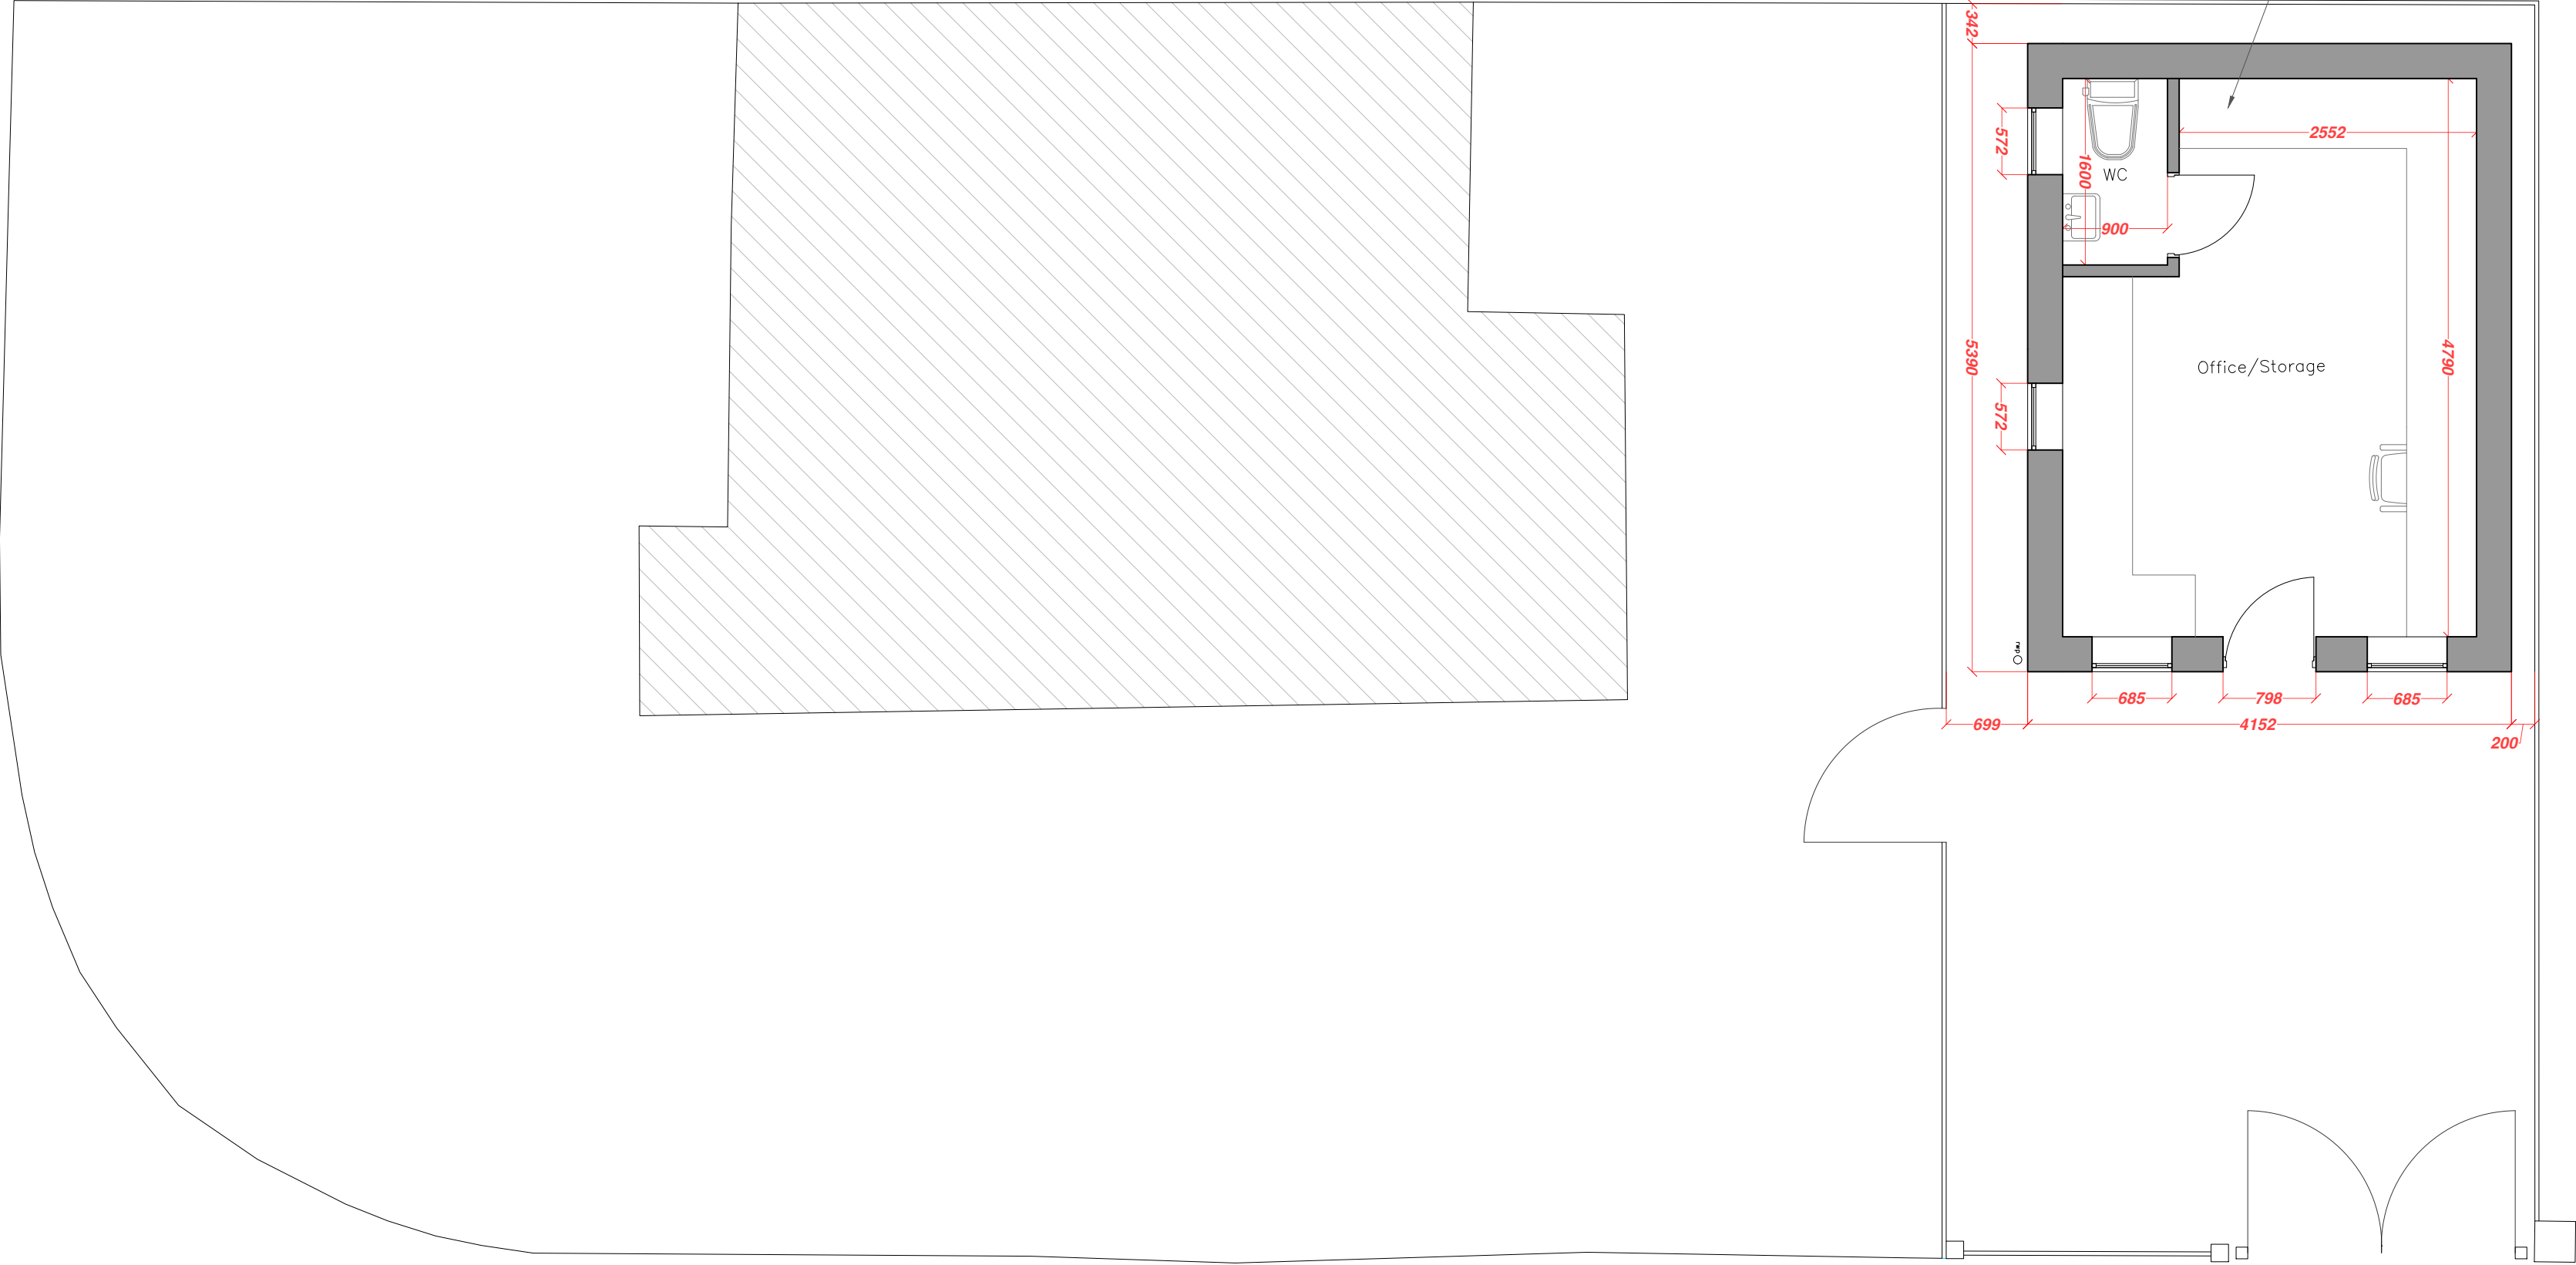

Stage:

Planning

Drawing Title:	Drawing Size:
Proposed Ground Floor Plan	1:50 @A2

Project: Job Number: 059

Replacement of existing garage with a new garden room/home office (PD)

Client:

Muhammad Khan

Site Address:

862 Kingsway, Manchester, M20 5WG

Drawn: CM Date: May '25 Stage: P

Reviewed by: Drawing No. Revision:

CM	Pr-059-100	
----	------------	--

Existing Roof Plan

Mulholland
Architecture

E chris@mulhollandarchitecture.co.uk
M +44 (0)7923156723

© **COPYRIGHT** This drawing is protected by copyright and shall not be reproduced in any form without first gaining permission from Mulholland Architecture Ltd

Mulholland Architecture shall have no responsibility for any use made of this document other than for which it was prepared and issued.

All dimensions and levels should be checked on site. All dimensions to be taken on site prior to manufacture of any component or element. Do not scale from this drawing. Please report any discrepancies to Mulholland Architecture.

All works to be in accordance with all current editions and relevant clauses of building regulations, British Standards, Codes of Practice and HSE directives even if not stated.

All pipes, drains, services etc to be accurately located on site prior to demolition/excavation/construction. All disturbed surfaces to be made good thereafter.

Final building works to be in accordance with relevant building regulations - Structural engineers drawings to supercede drawn information.

If in doubt, ask.

Revision	Date	Author
*	20/05/25	

Stage:

Planning

Drawing Title:	Drawing Size:
Existing RoofPlan	1:50 @A2

Project:	Job Number: 059
----------	-----------------

Replacement of existing garage with a new garden room/home office (PD)

Client:

Muhammad Khan


Site Address:

862 Kingsway, Manchester,
M20 5WG

Drawn: CM	Date: May '25	Stage: P
-----------	---------------	----------

Reviewed by:	Drawing No.	Revision:
--------------	-------------	-----------

CM	Ex-059-102	
----	------------	--

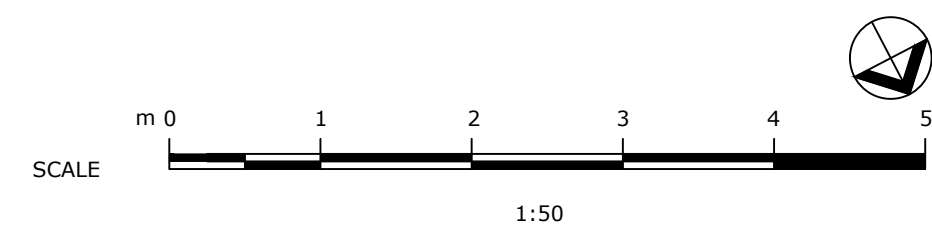

Proposed Ground Floor Plan

© COPYRIGHT This drawing is protected by copyright and shall not be reproduced in any form without first gaining permission from Mulholland Architecture Ltd

Mulholland Architecture shall have no responsibility for any use made of this document other than for which it was prepared and issued.

All dimensions and levels should be checked on site. All dimensions to be taken on site prior to manufacture of any component or element. Do not scale from this drawing. Please report any discrepancies to Mulholland Architecture.


All works to be in accordance with all current editions and relevant clauses of building regulations, British Standards, Codes of Practice and HSE directives even if not stated.

All pipes, drains, services etc to be accurately located on site prior to demolition/excavation/construction. All disturbed surfaces to be made good thereafter.

Final building works to be in accordance with relevant building regulations - Structural engineers drawings to supercede drawn information.

If in doubt, ask.

Revision	Date	Author
*	20/05/25	

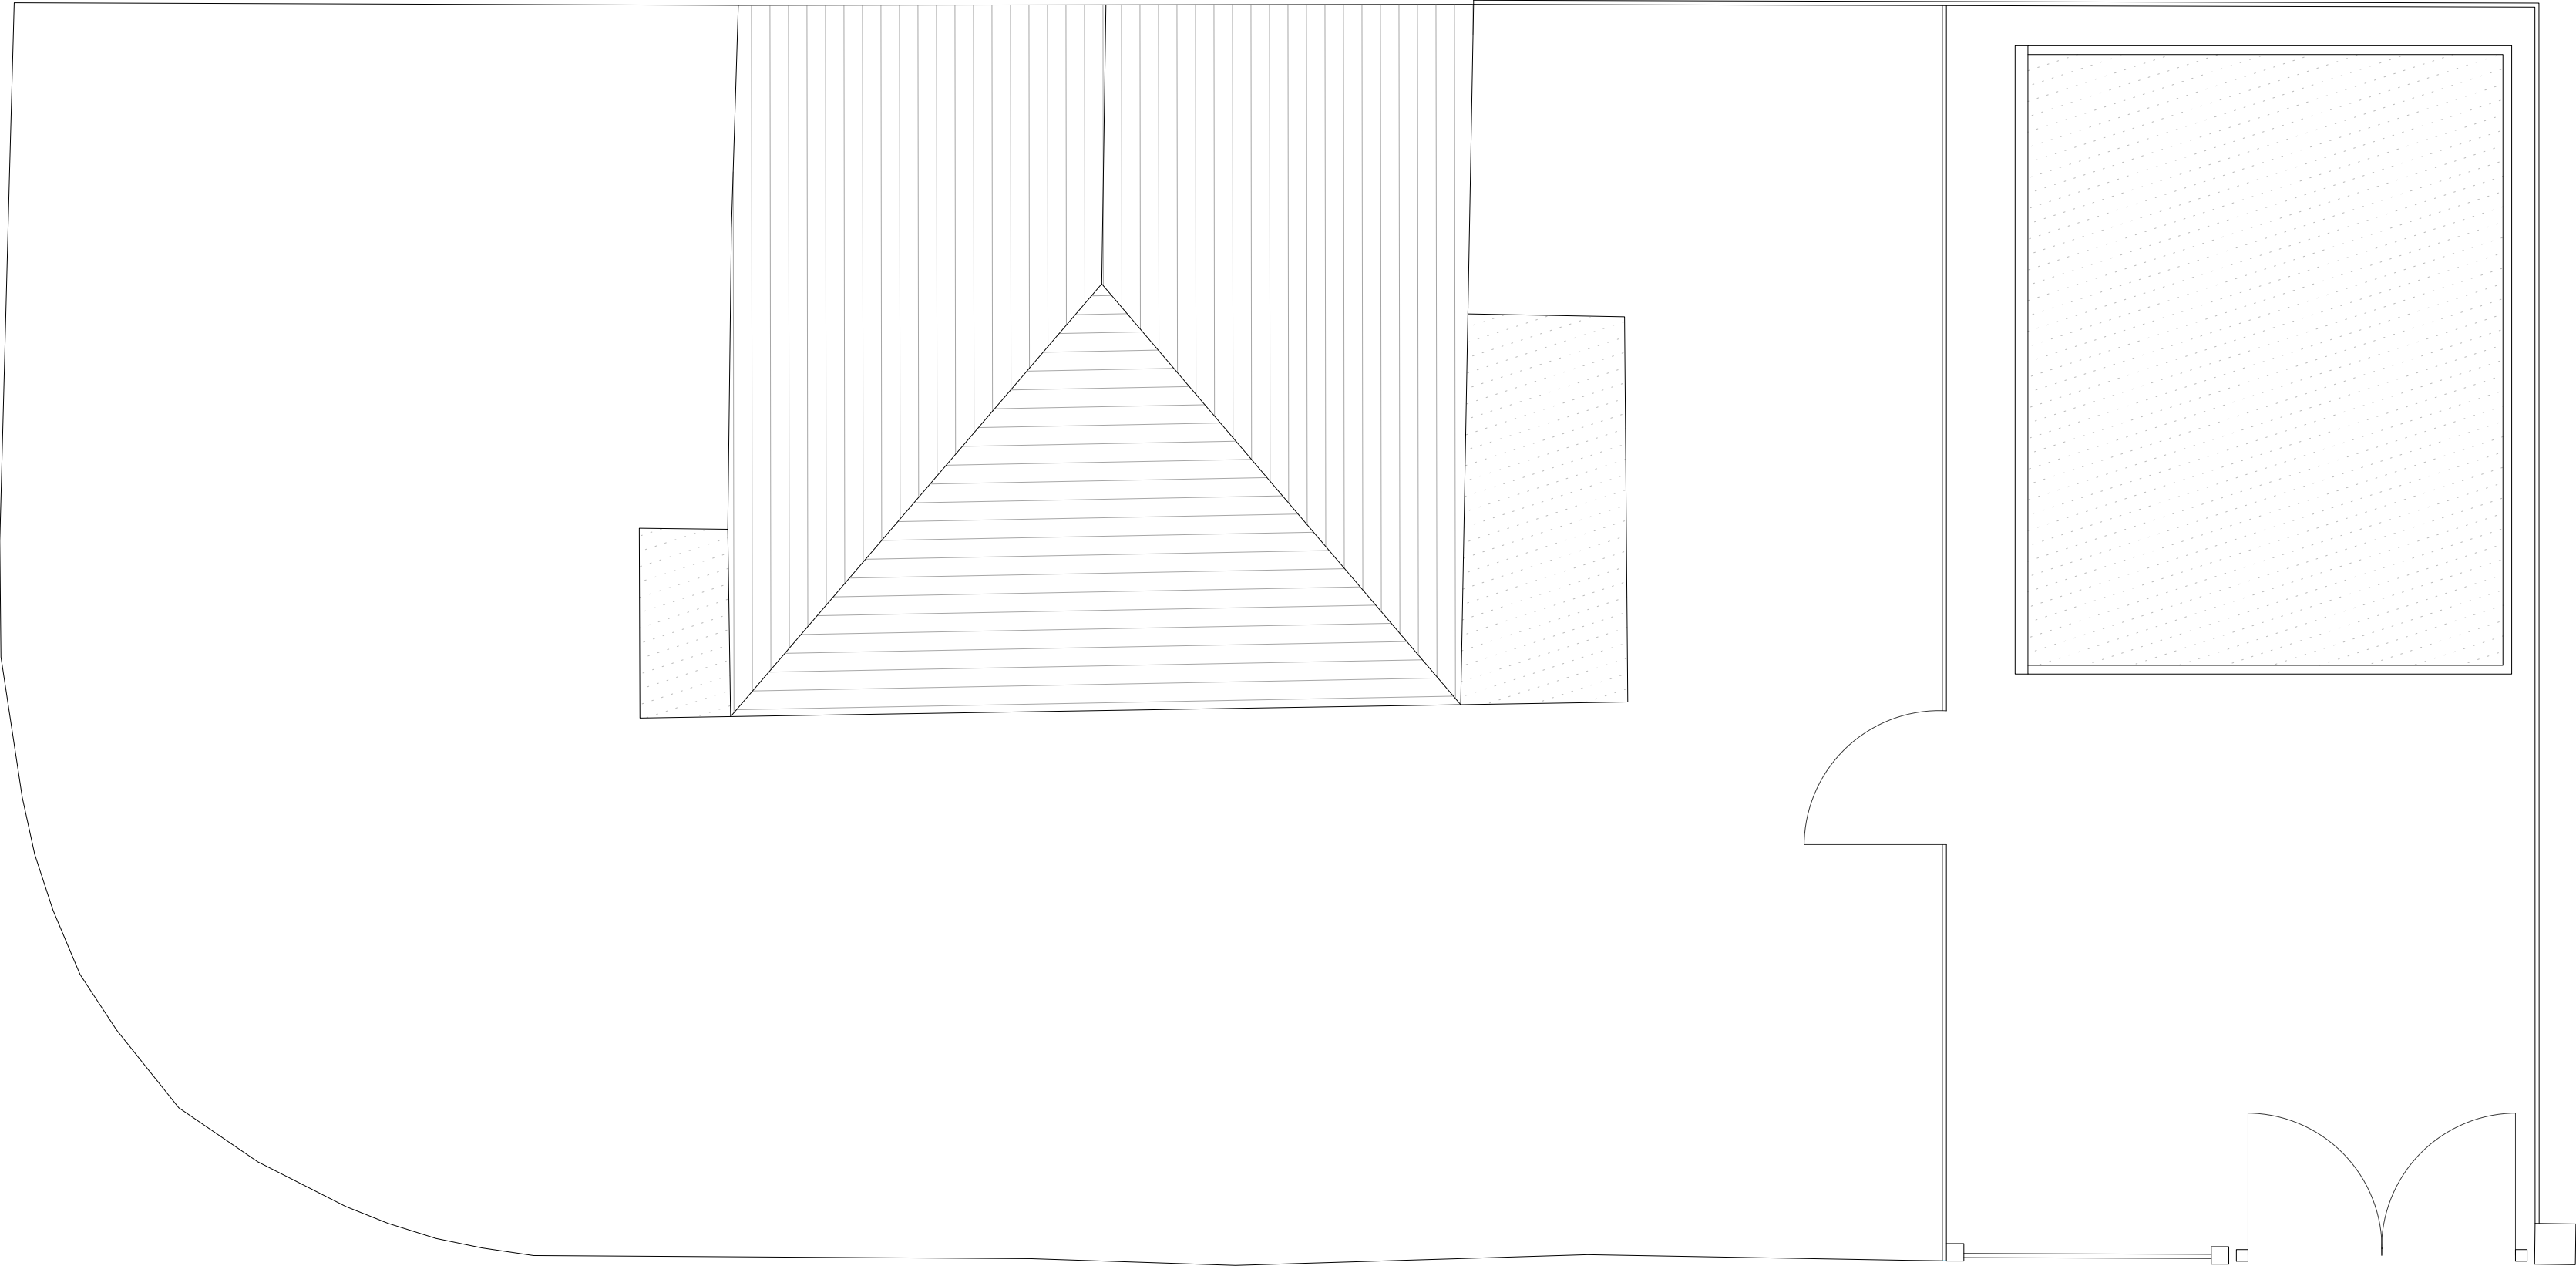

Stage:

Planning

Drawing Title:	Drawing Size:
Proposed Roof Plan	1:50 @A2

Project: Job Number: 059

Replacement of existing garage with a new garden room/home office (PD)

Client:

Muhammad Khan

Site Address:

862 Kingsway, Manchester, M20 5WG

Drawn: CM Date: May '25 Stage: P

Reviewed by: Drawing No. Revision:

CM Pr-059-103

