



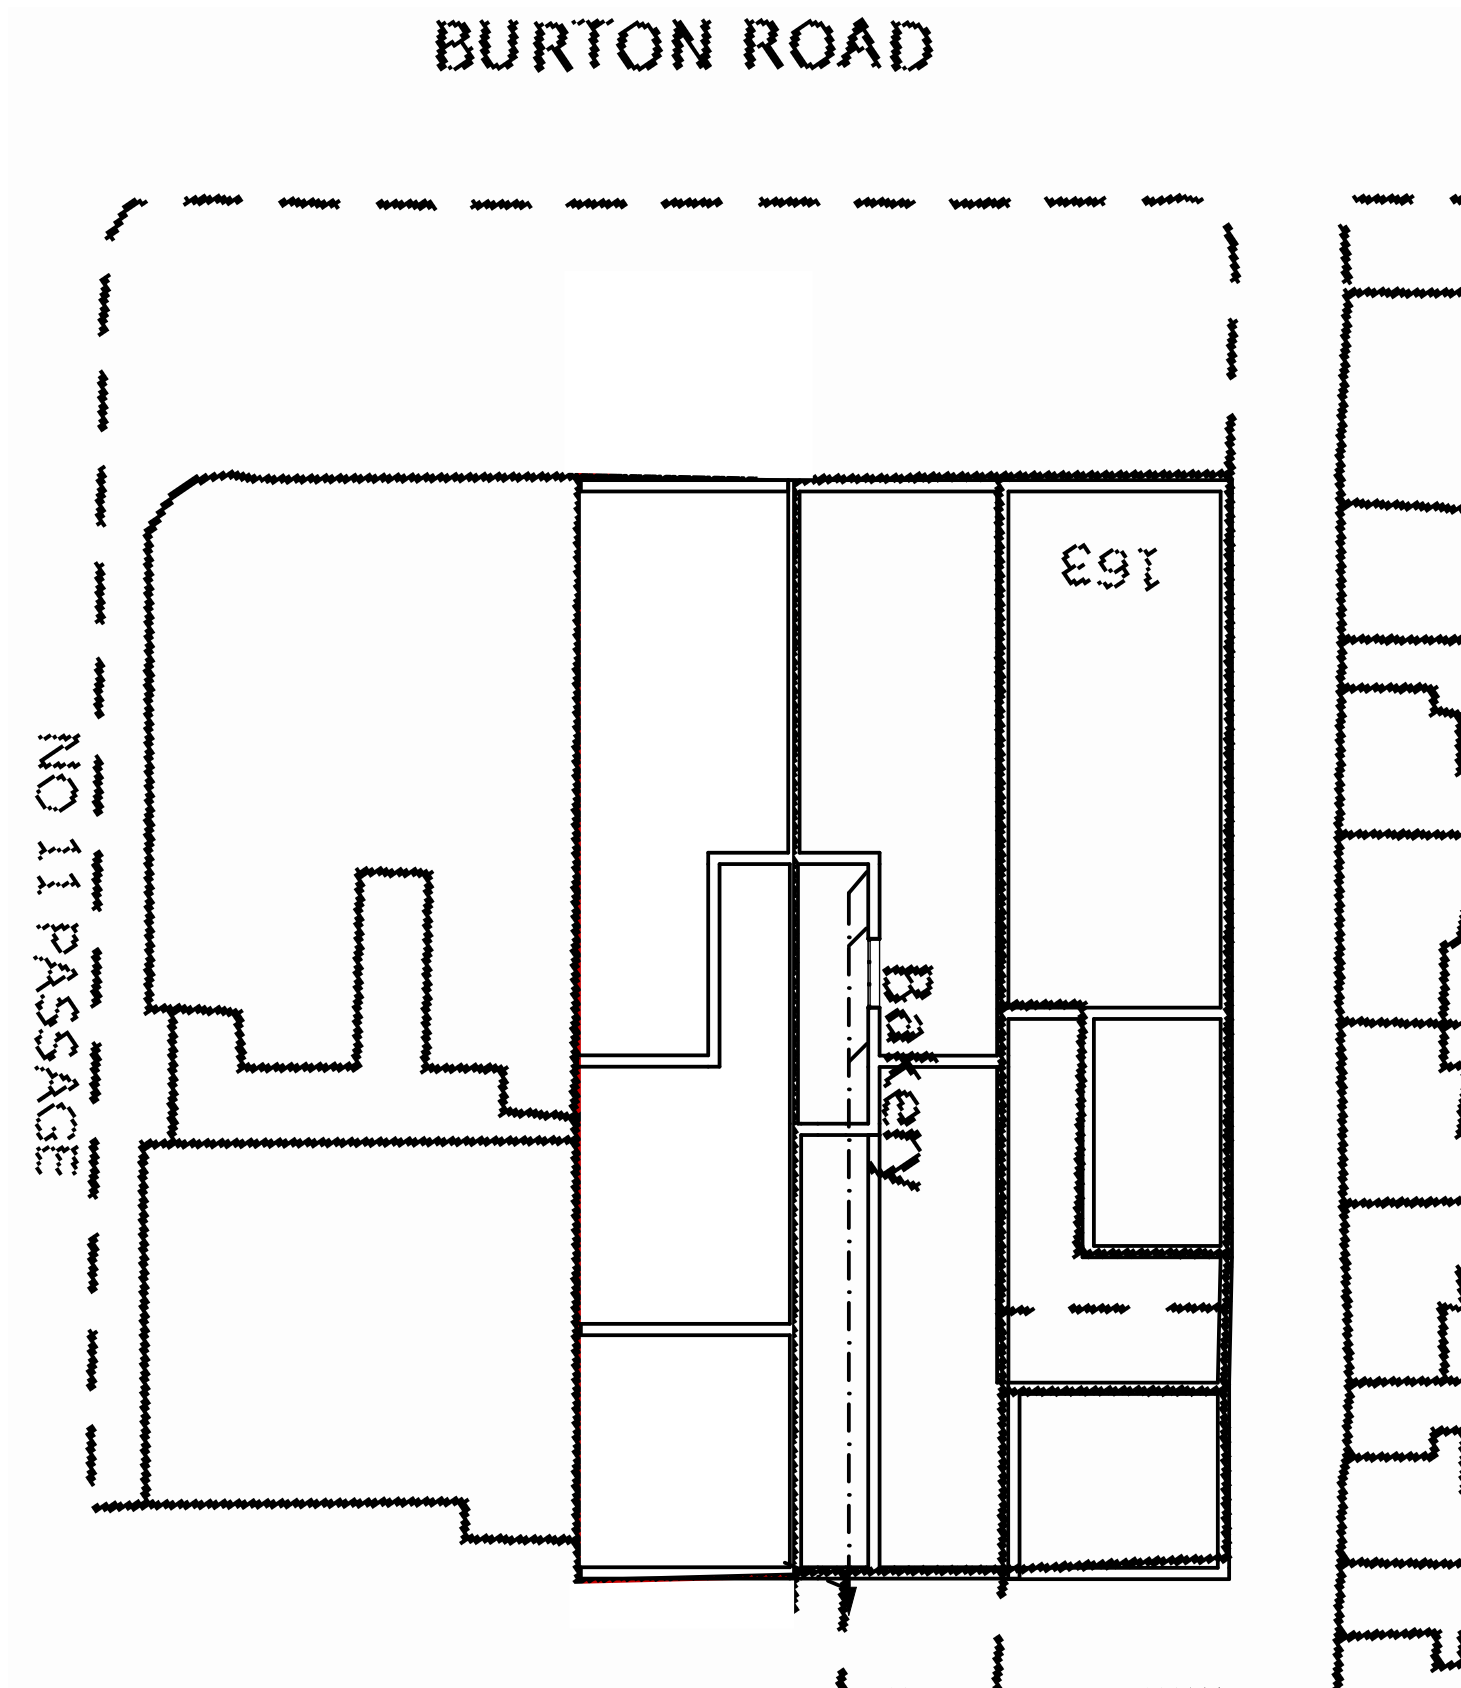

Site Plan (Existing)
1:200

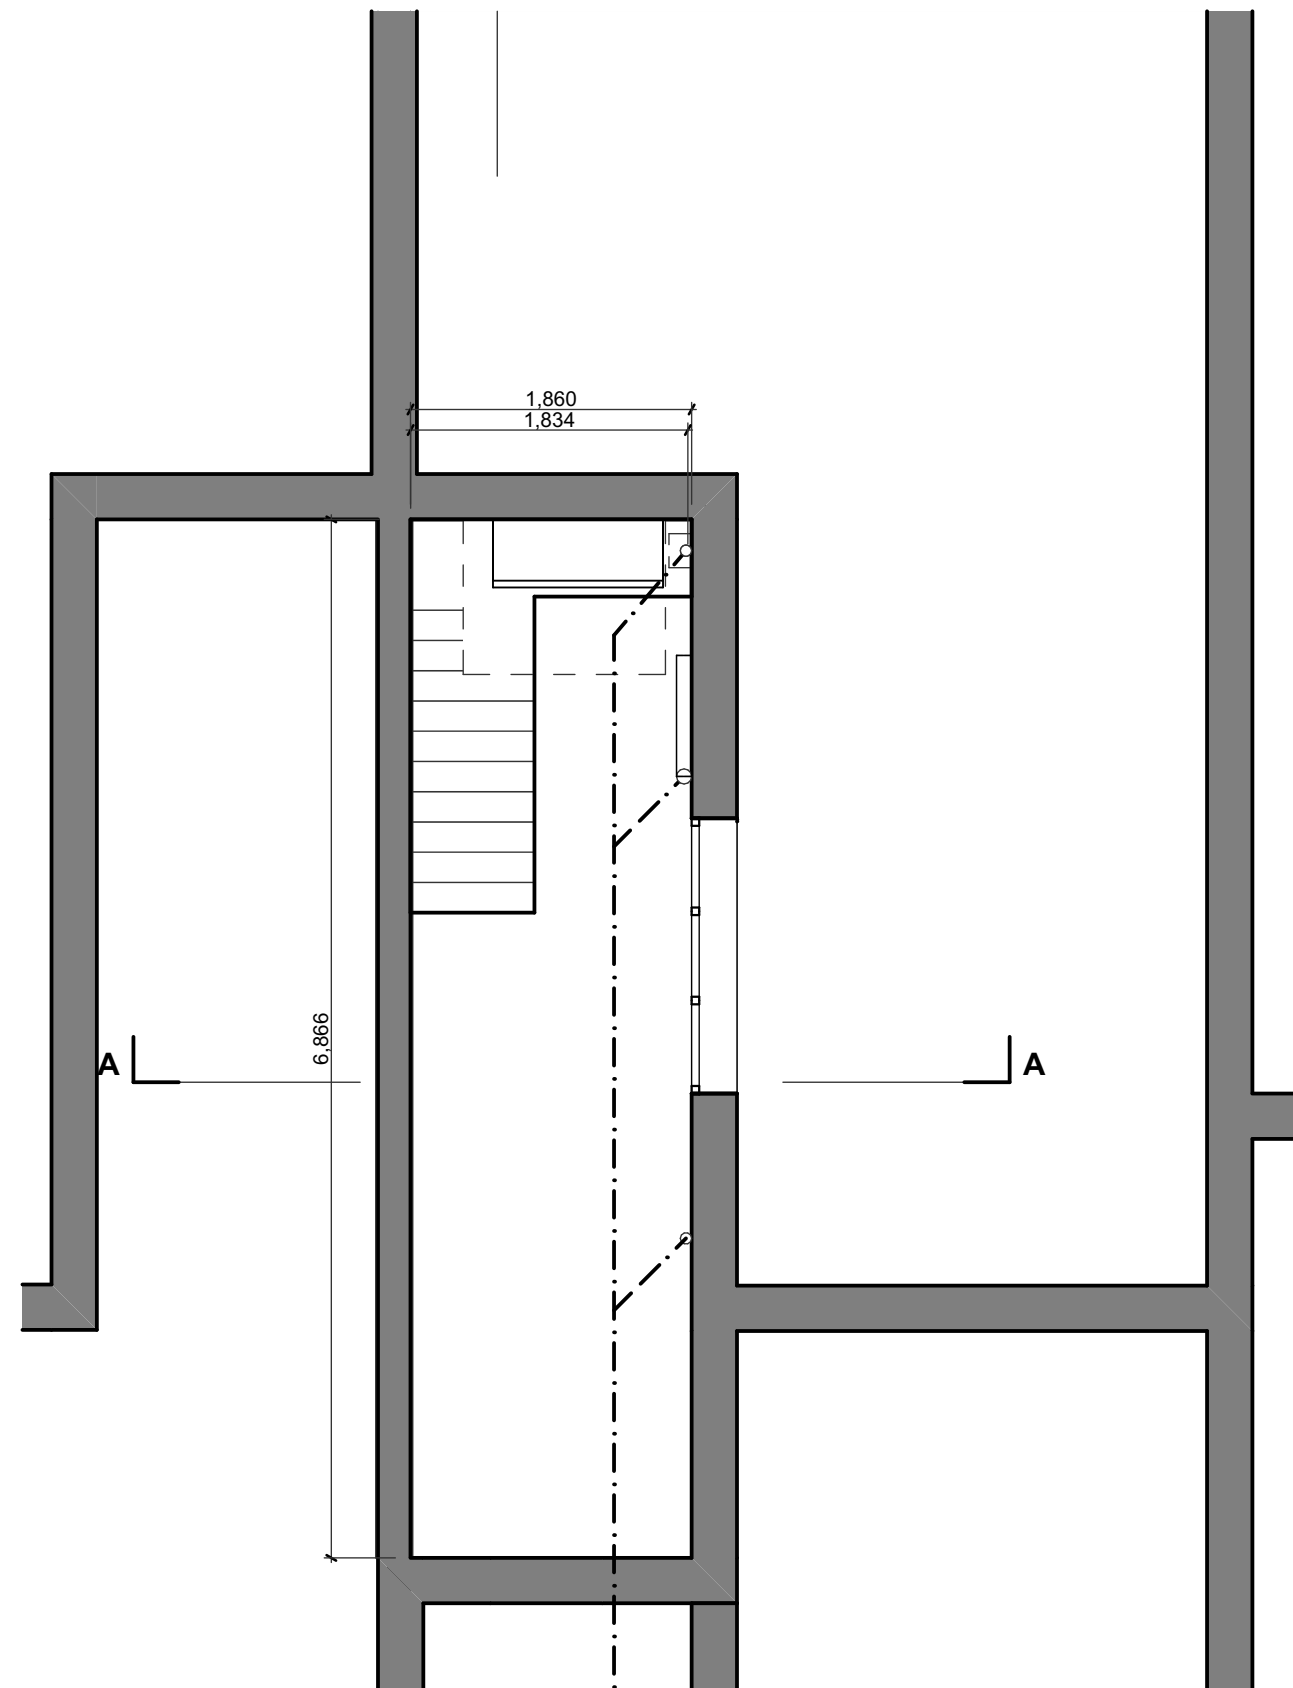

Ground Floor Plan (Existing)
1:50



STUDIO ARK (Architect)
15 MAYWOOD
113 GRAVEL LANE
WILMSLOW
CHESHIRE
SK9 6LZ

© STUDIO ARK (Architect)

Project
Courtyard Extension
Site and Ground Floor Plans
(Existing)

Client
Matt Kawolski-Hicks
THE OLD BAKERY, BURTON
ROAD, DIDSBURY

Drawing Number
24-MKH-TOBD-SD-002 - A
Scale @ A3
1:50, 1:200
Date
23/05/2025

Revision
Drawing Status



Published on: Friday, 23 May 2025 at 16:55