



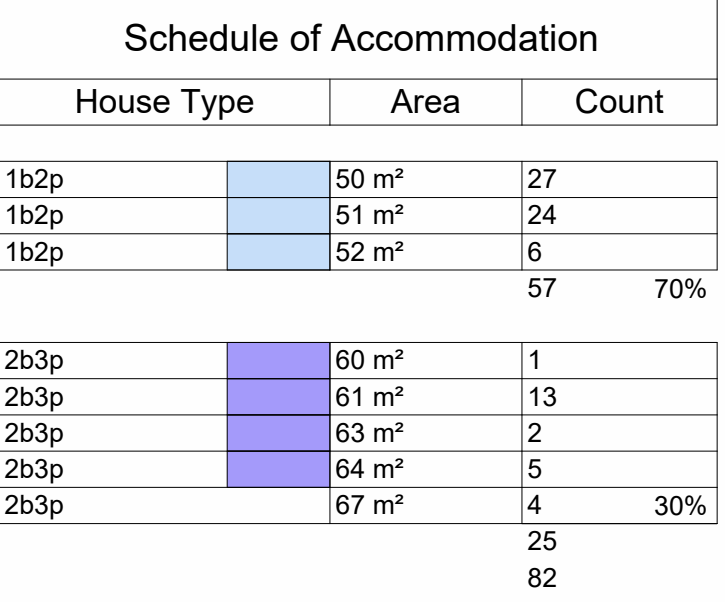

H	16/04/25	KLM	Amended to suit landscape plans. Dims added.	MD
H	7/03/25	KLM	Amended to suit landscape plans.	
G	17/02/25	KLM	Updated to suit revised ground floor plan. Cycle store increased in size. Schedule of accommodation updated.	CL
F	16/12/24	KLM	Updated to suit revised ground floor plan.	CL
E	30/01/24	KS	Building & site plan updated	KLM
D	15/08/24	KLM	Paths amended. Schedule of accommodation updated.	
C	14/08/24	ACo	Internal layouts, window positions, and schedule of accommodation amended	MD
B	30/07/24	KLM	Minor updates	
A	12/07/24	KS	Graphics updated for consultation	MD
Rev.	Date	Dm.		Chld.

Drawing Proposed Site Plan

Scale 1 : 200	Sheet Size @ A1	Drawn KS	Checked MD	Date 31/05/2024
Project No. 22-049	Originator - BSA -	Zone	Level	Form Discipline A - 1005
Status				Revision J

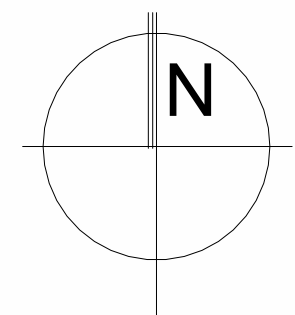

Proposed Site Plan

1 : 200

