


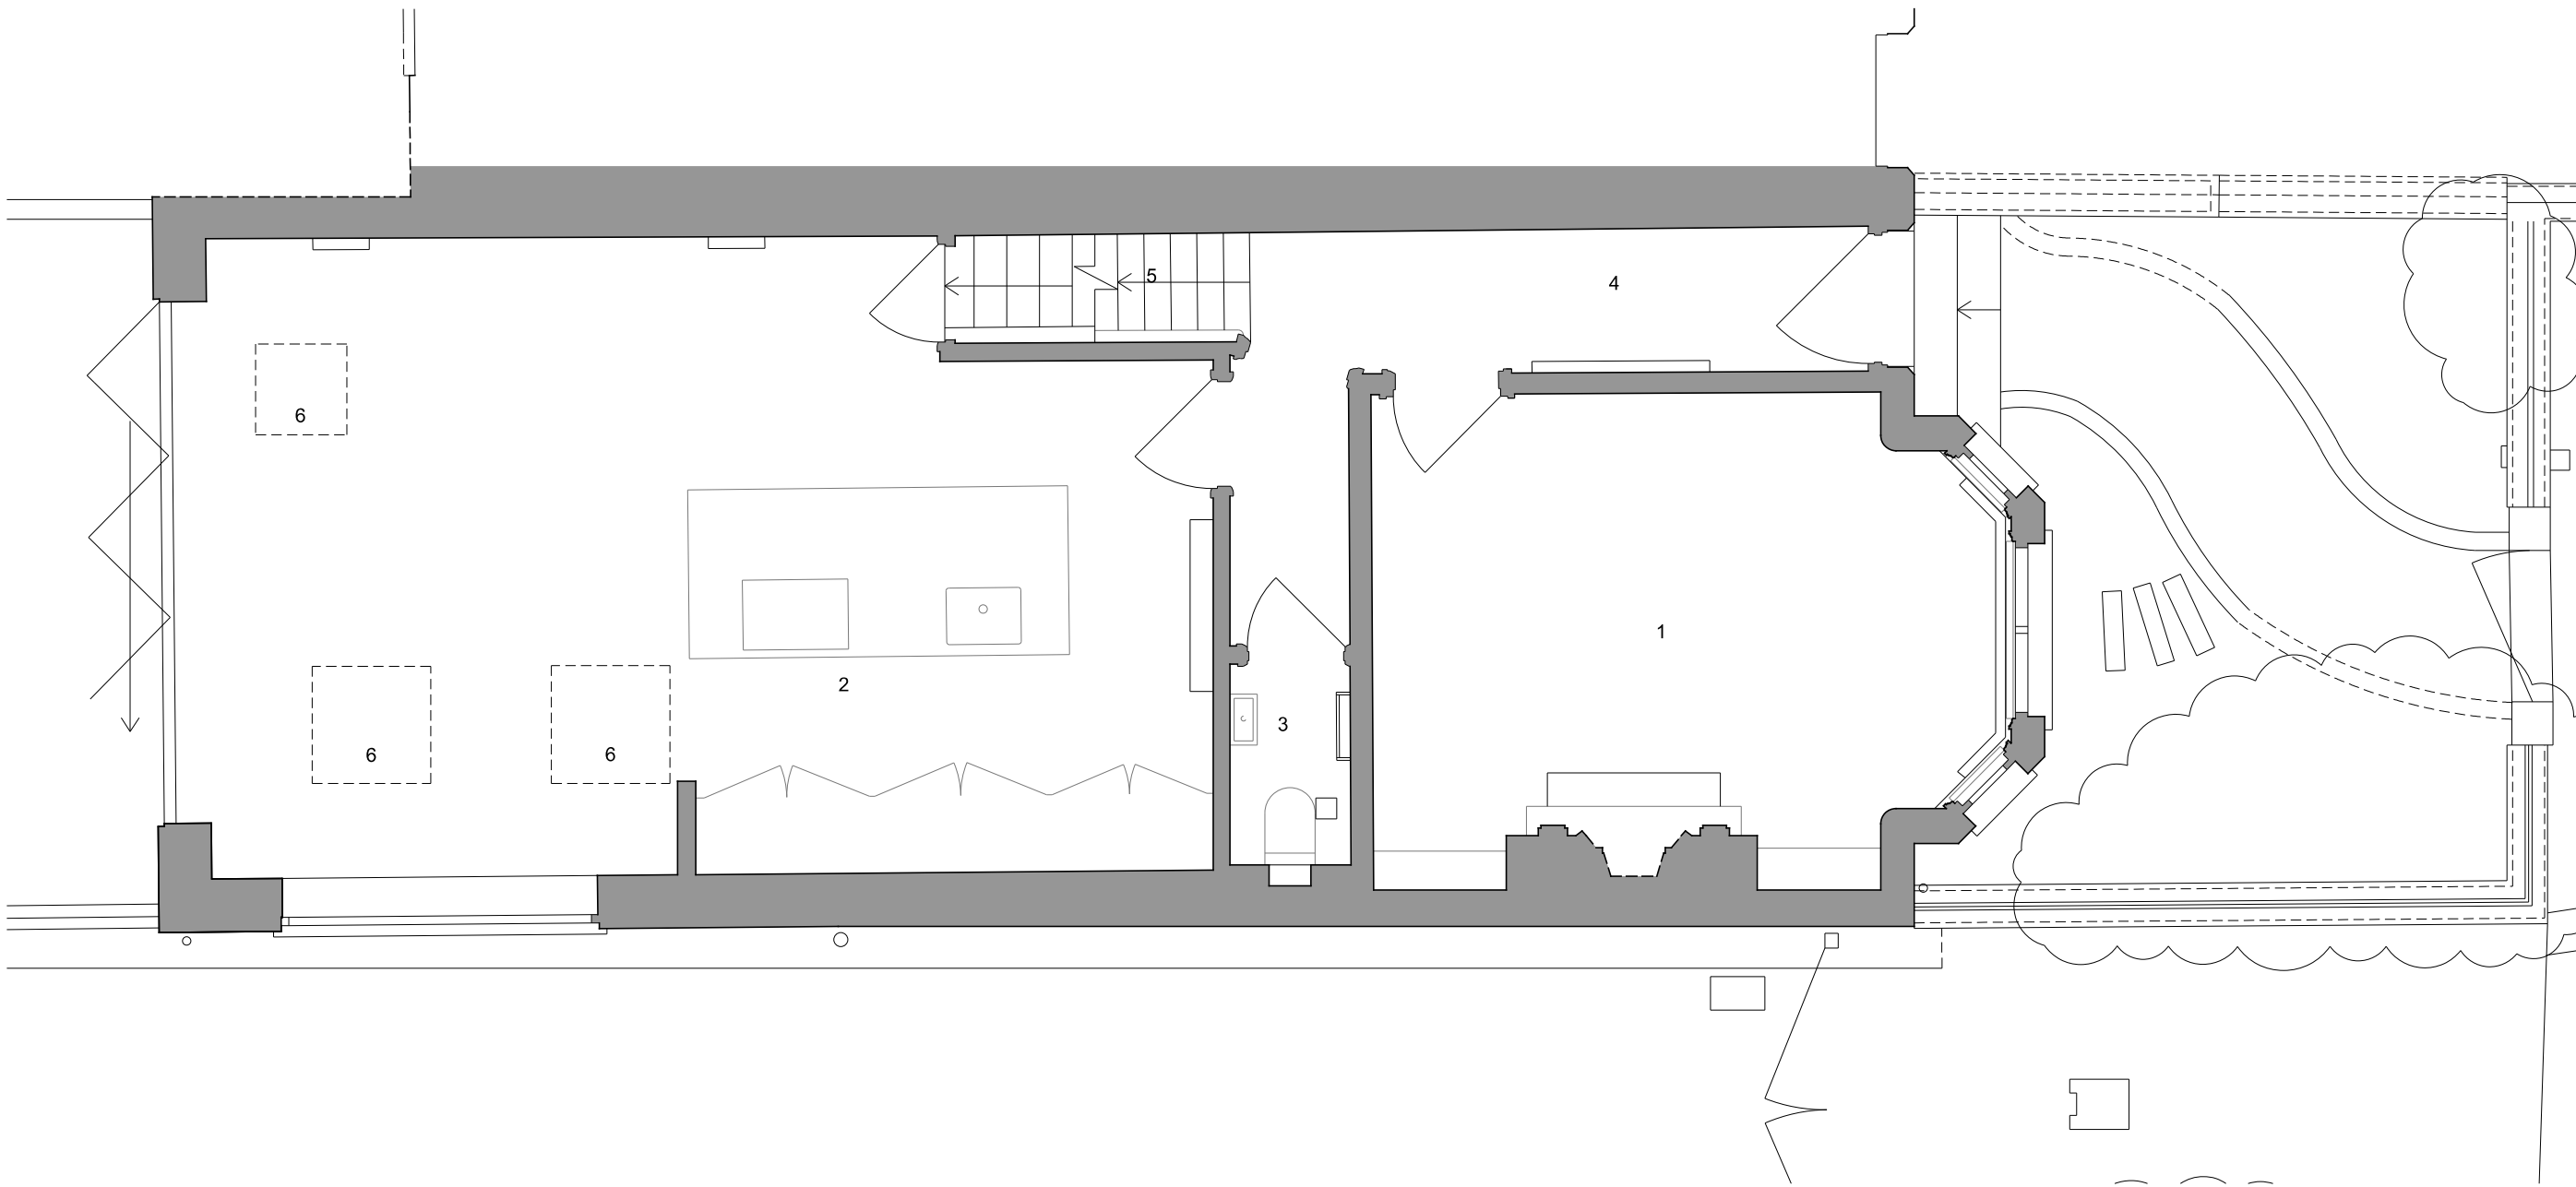

5m

1m

- 1. Living Room
- 2. Kitchen/dining
- 3. WC
- 4. Entrance Hall
- 5. Staircase
- 6. Existing rooflights (overhead)



rev	date	description		
Project	THORNBRIDGE AVENUE			
Title	GROUND FLOOR PLAN AS EXISTING			
Project No	Drawing No	L(-2)010	Status	PLANNING
Scale	Date	APR 2025	Rev	

architects
masterplanners
designers

arcd.uk