


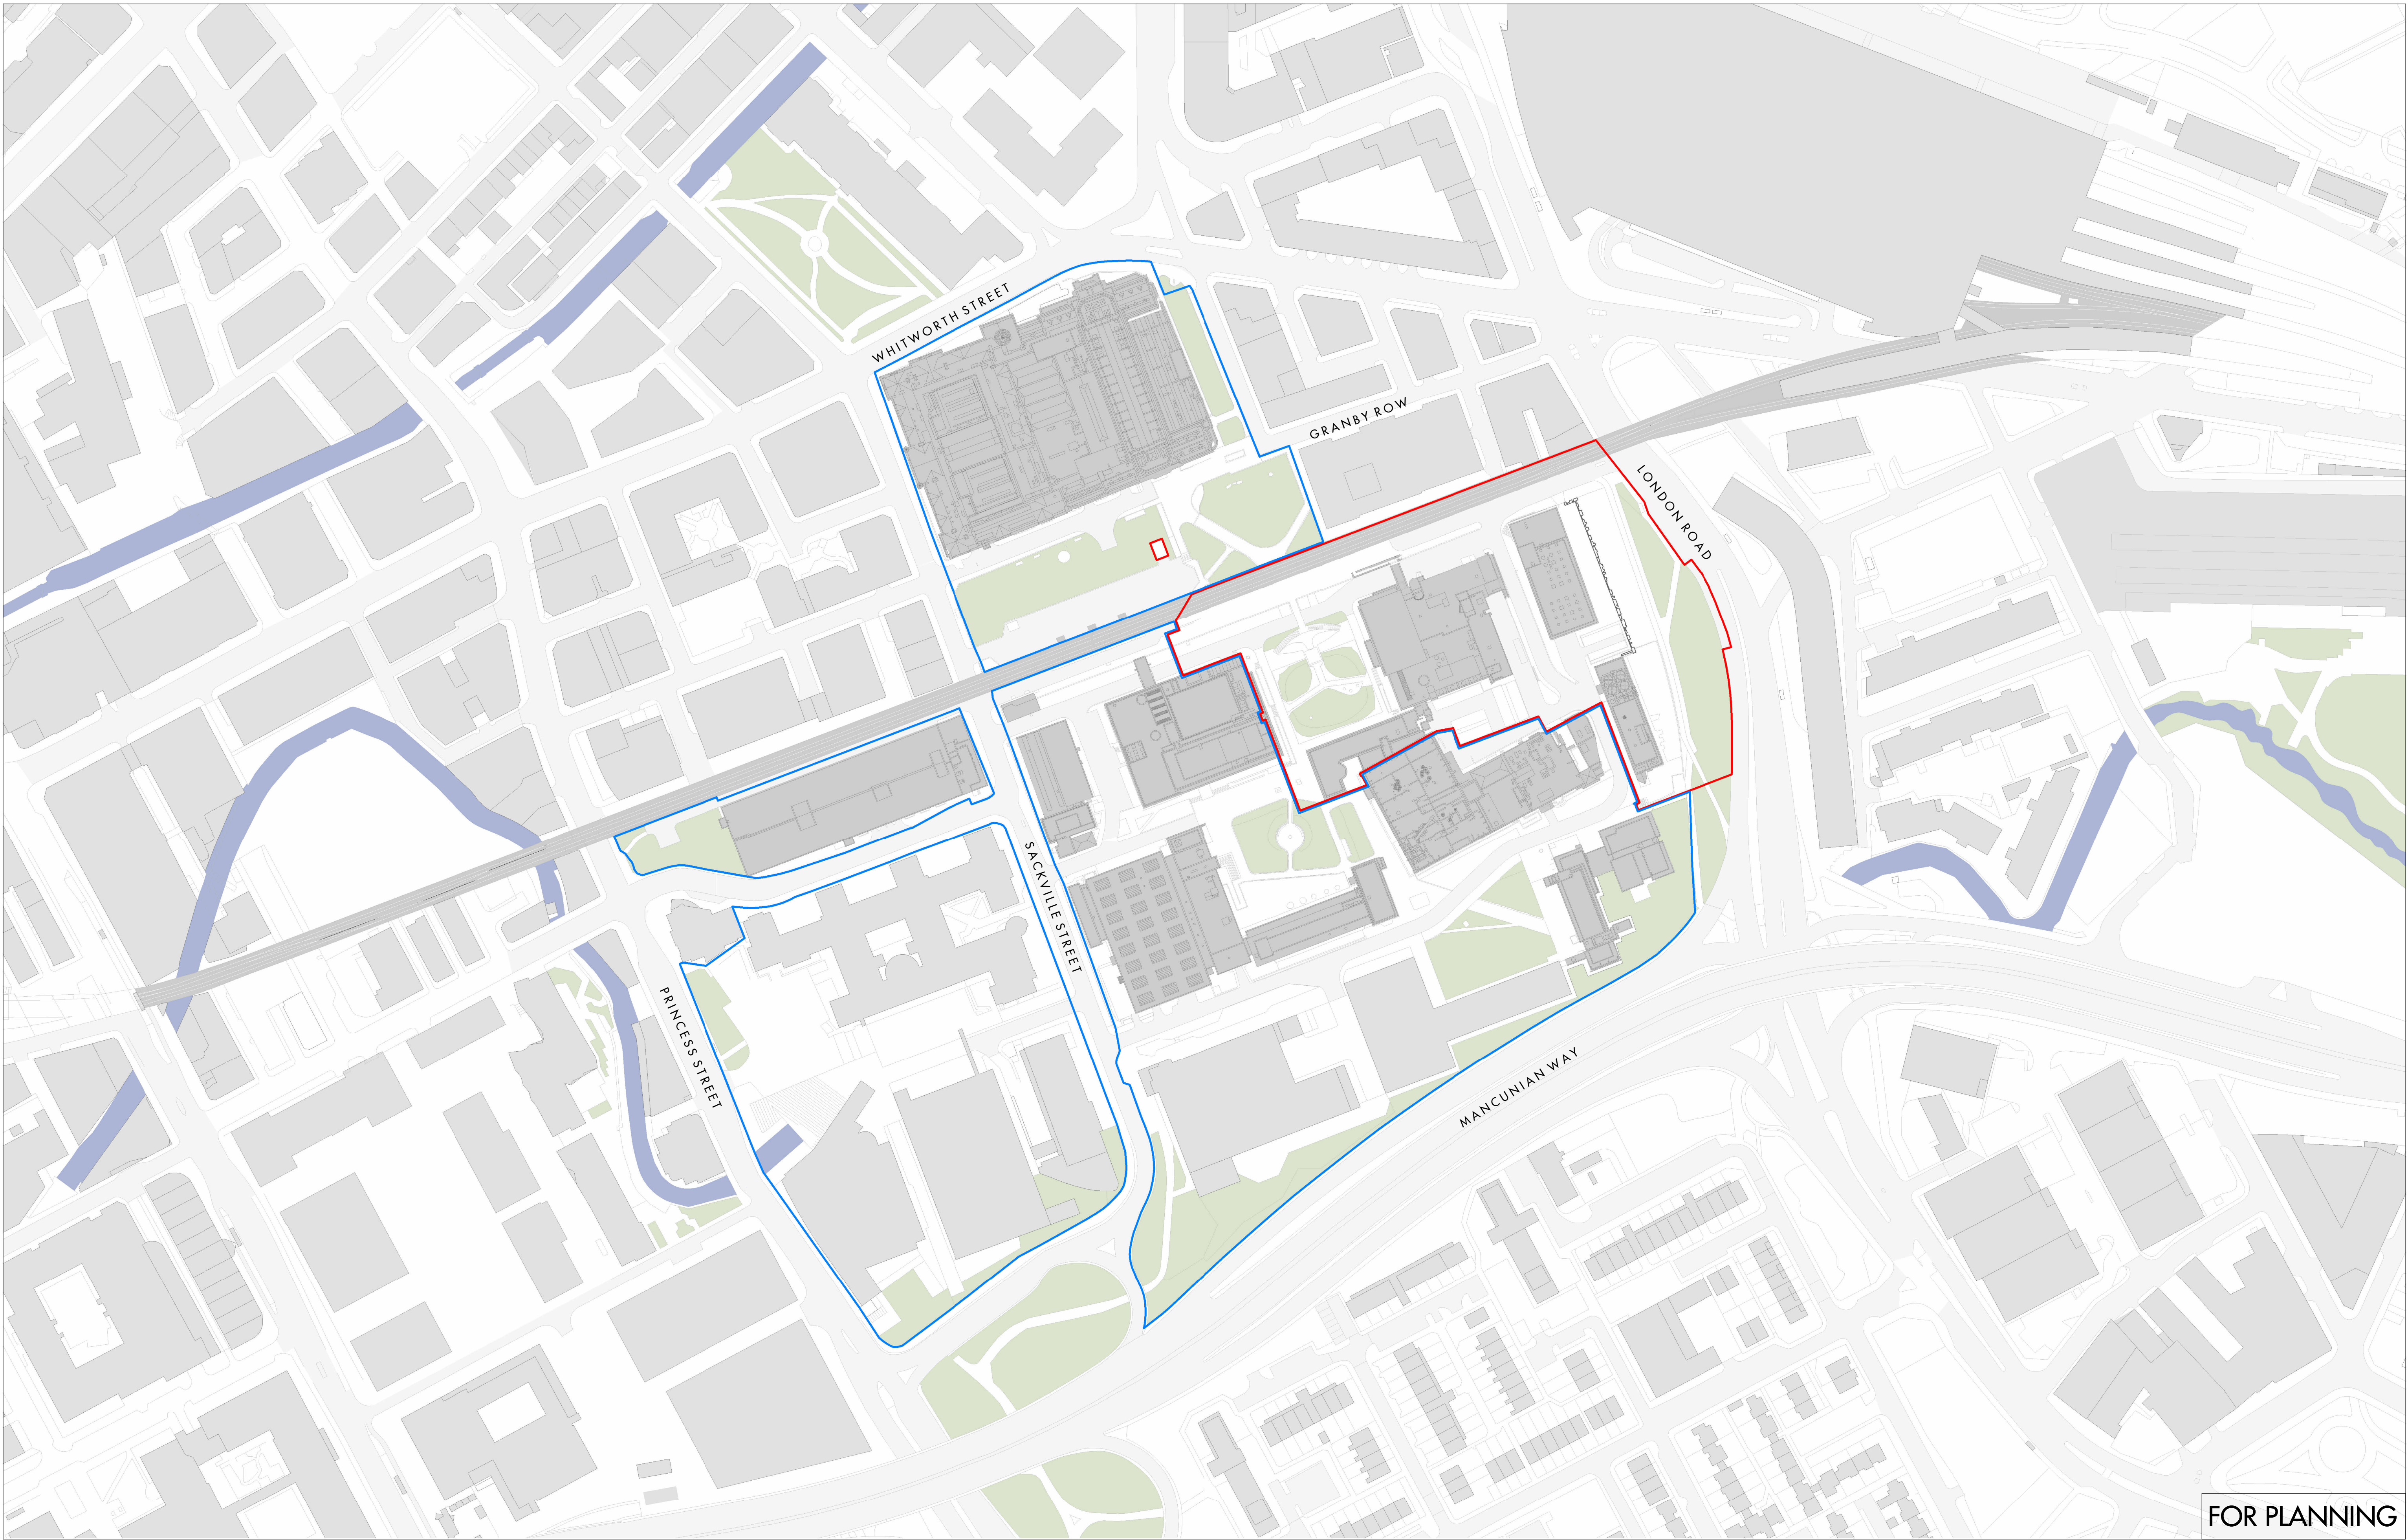

FOR PLANNING

| REV | DATE     | DESCRIPTION         | CHKD/APP |
|-----|----------|---------------------|----------|
| P01 | 25/04/25 | Planning Submission | JS       |
|     |          |                     |          |
|     |          |                     |          |
Figured dimensions are in millimetres unless noted otherwise. All dimensions and levels shall be verified on site before proceeding with works. Detailed site survey to be carried out to verify positions and level relationships with site features and ordnance survey. The Architect must be notified of any discrepancy. Boundaries are indicative only and are to be verified by others.

Allies & Morrison LLP is not responsible for any errors caused by the transmission, translation, software or computer systems. Allies & Morrison LLP is not responsible for nor shall be liable for the consequences of any use made of the drawings or models other than that for which they were produced by Allies & Morrison LLP for the Client.

All Intellectual Property Rights reserved

0 50.0 m 100.0 m  
1:1250

Site Boundary  
Other Land in Applicant's Ownership

**Allies and Morrison LLP**

85 Southwark Street  
London SE1 0HX  
telephone 020 7921 0100  
facsimile 020 7921 0101  
email studio@alliesandmorrison.com

A&M JOB No: 19171\_02

Sister Manchester : Plot C

Site Location Plan - Existing

**SITE PLAN**

SISCO-AAM-ZZ-ZZ-DR-AR-07000

SCALE 1 : 1250 @A1 1 : 2500 @A3

**S2**

Status

**P01**

Revision