


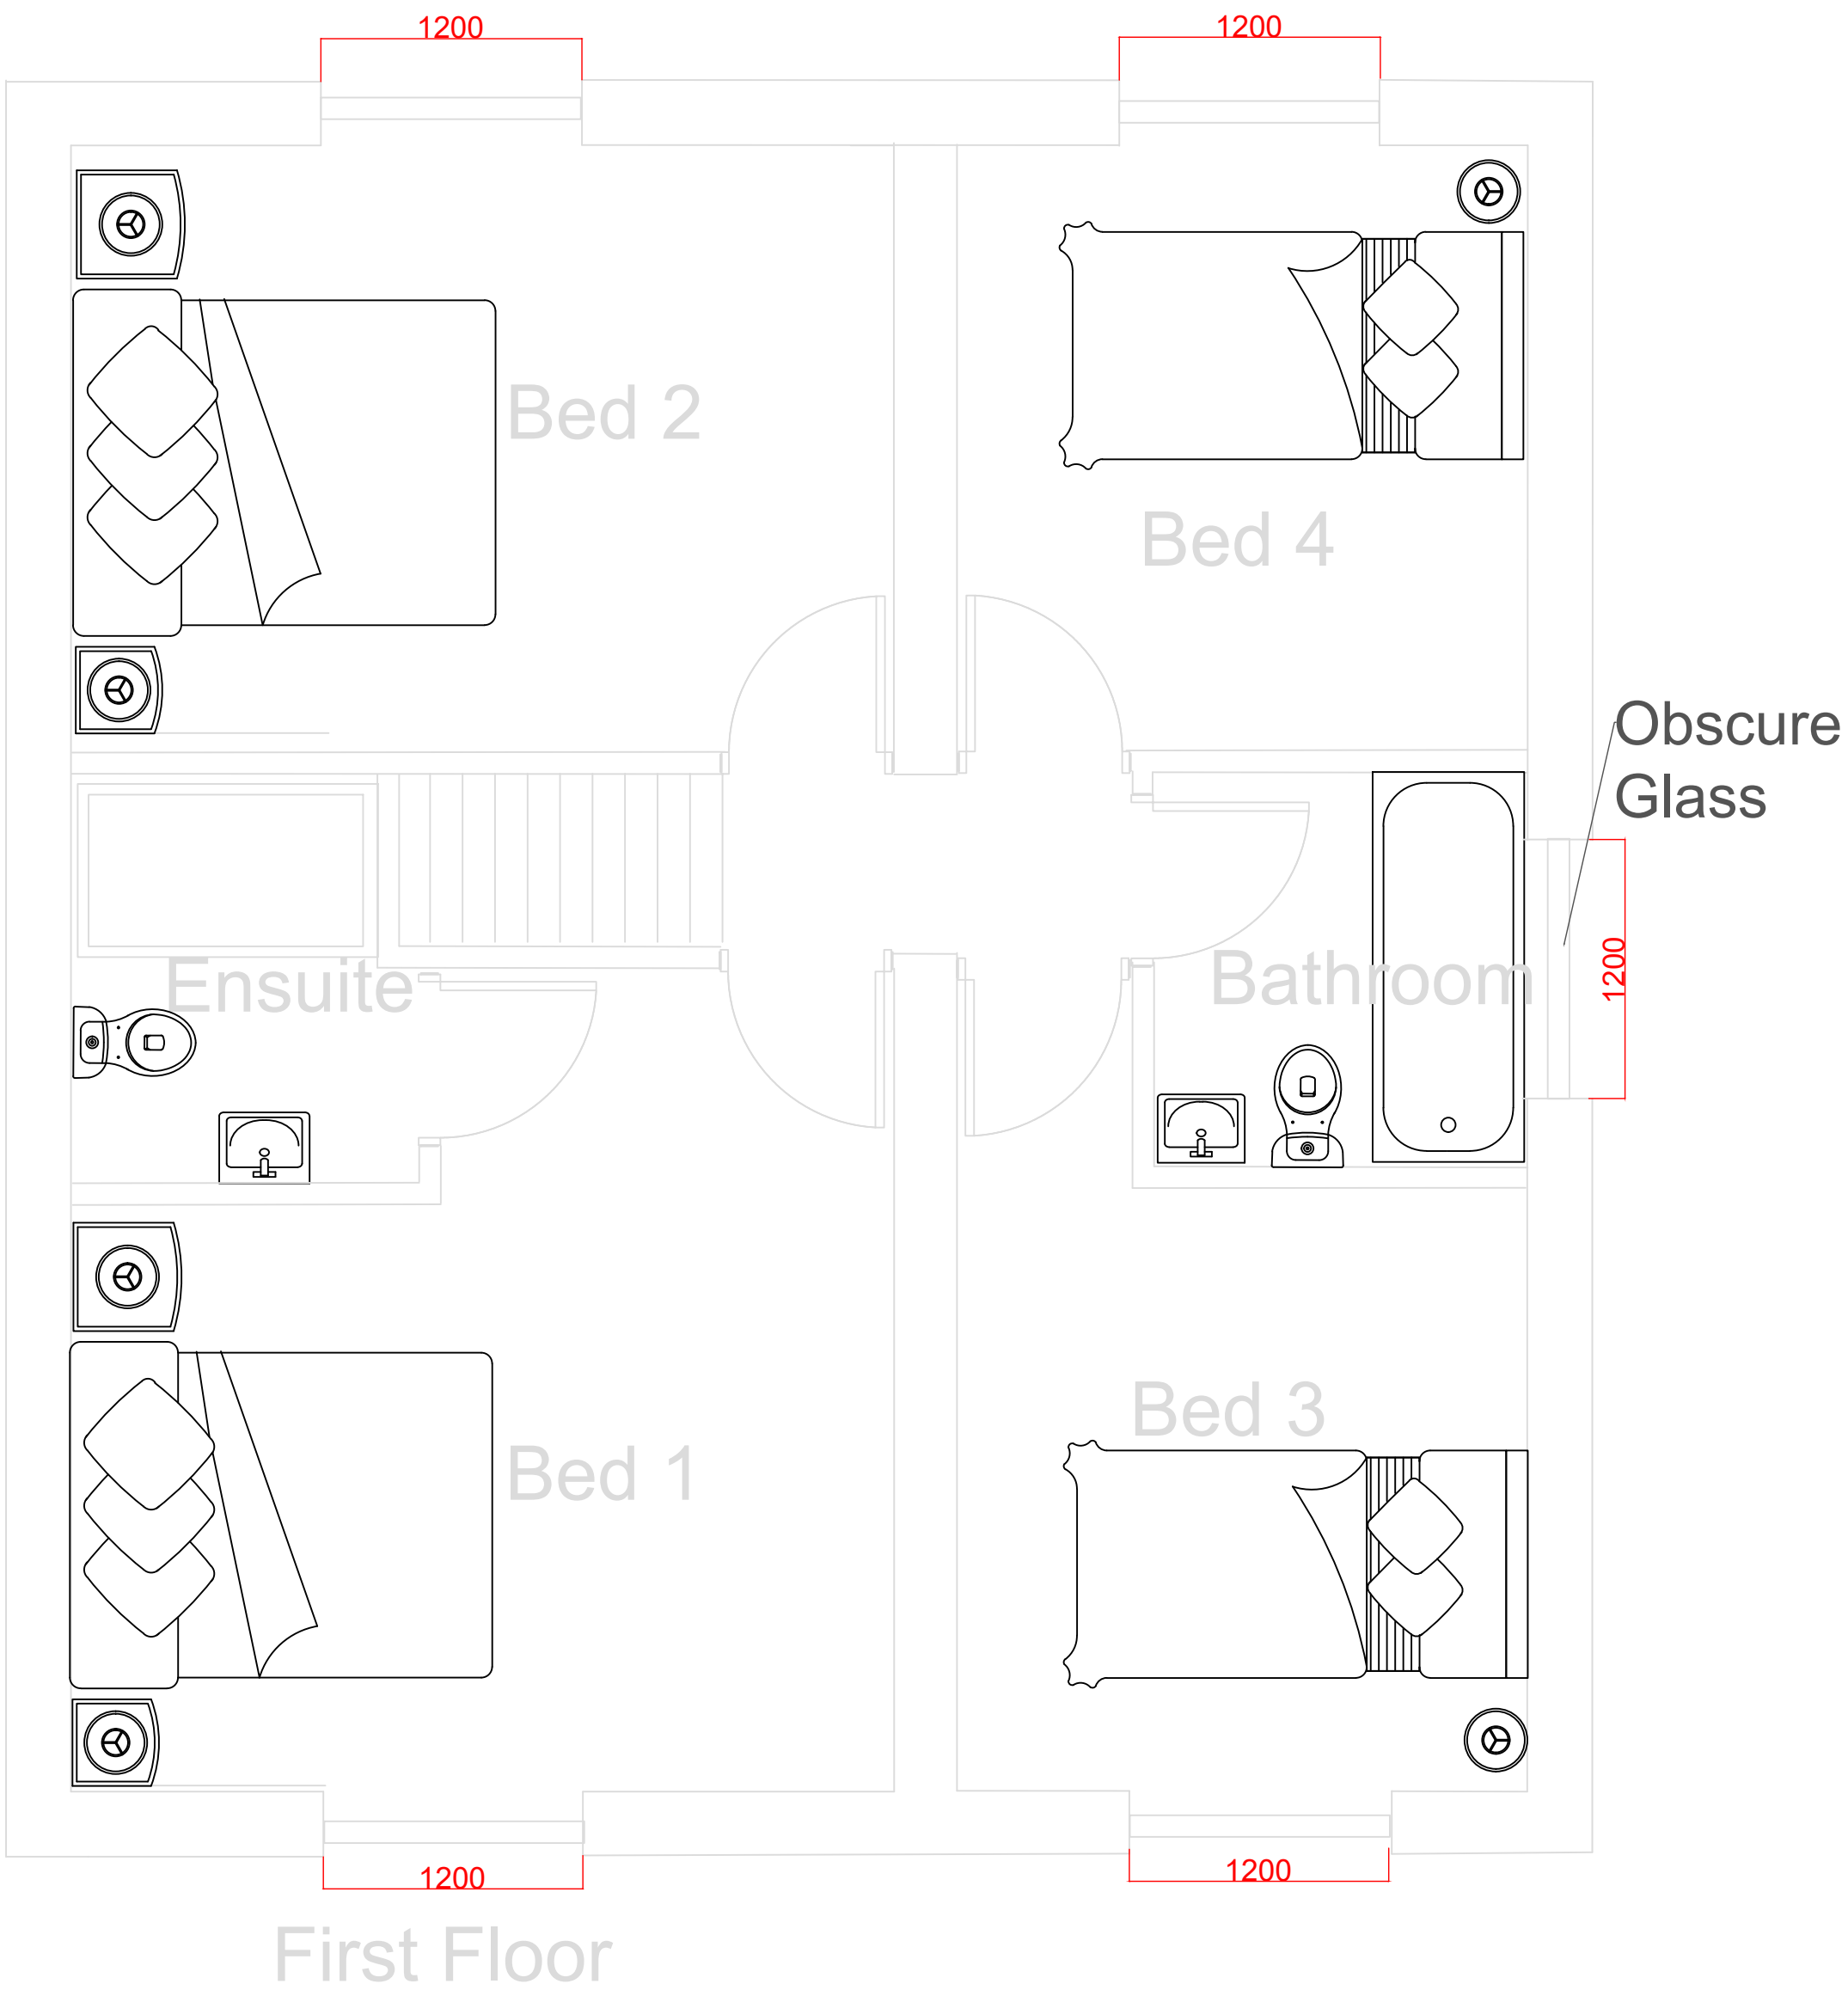

Rev.	Date	Description	By	Chk
Drawing Status				
Client				
SJ Property Solutions LTD				
Project				
Gratrix St				
Drawing Title				
Proposed Floor Plans				
Drg No.			Revision	
GS-005			A	
Scale	Date	Engineer	Checked	
1:30@A1		AH	WA	