


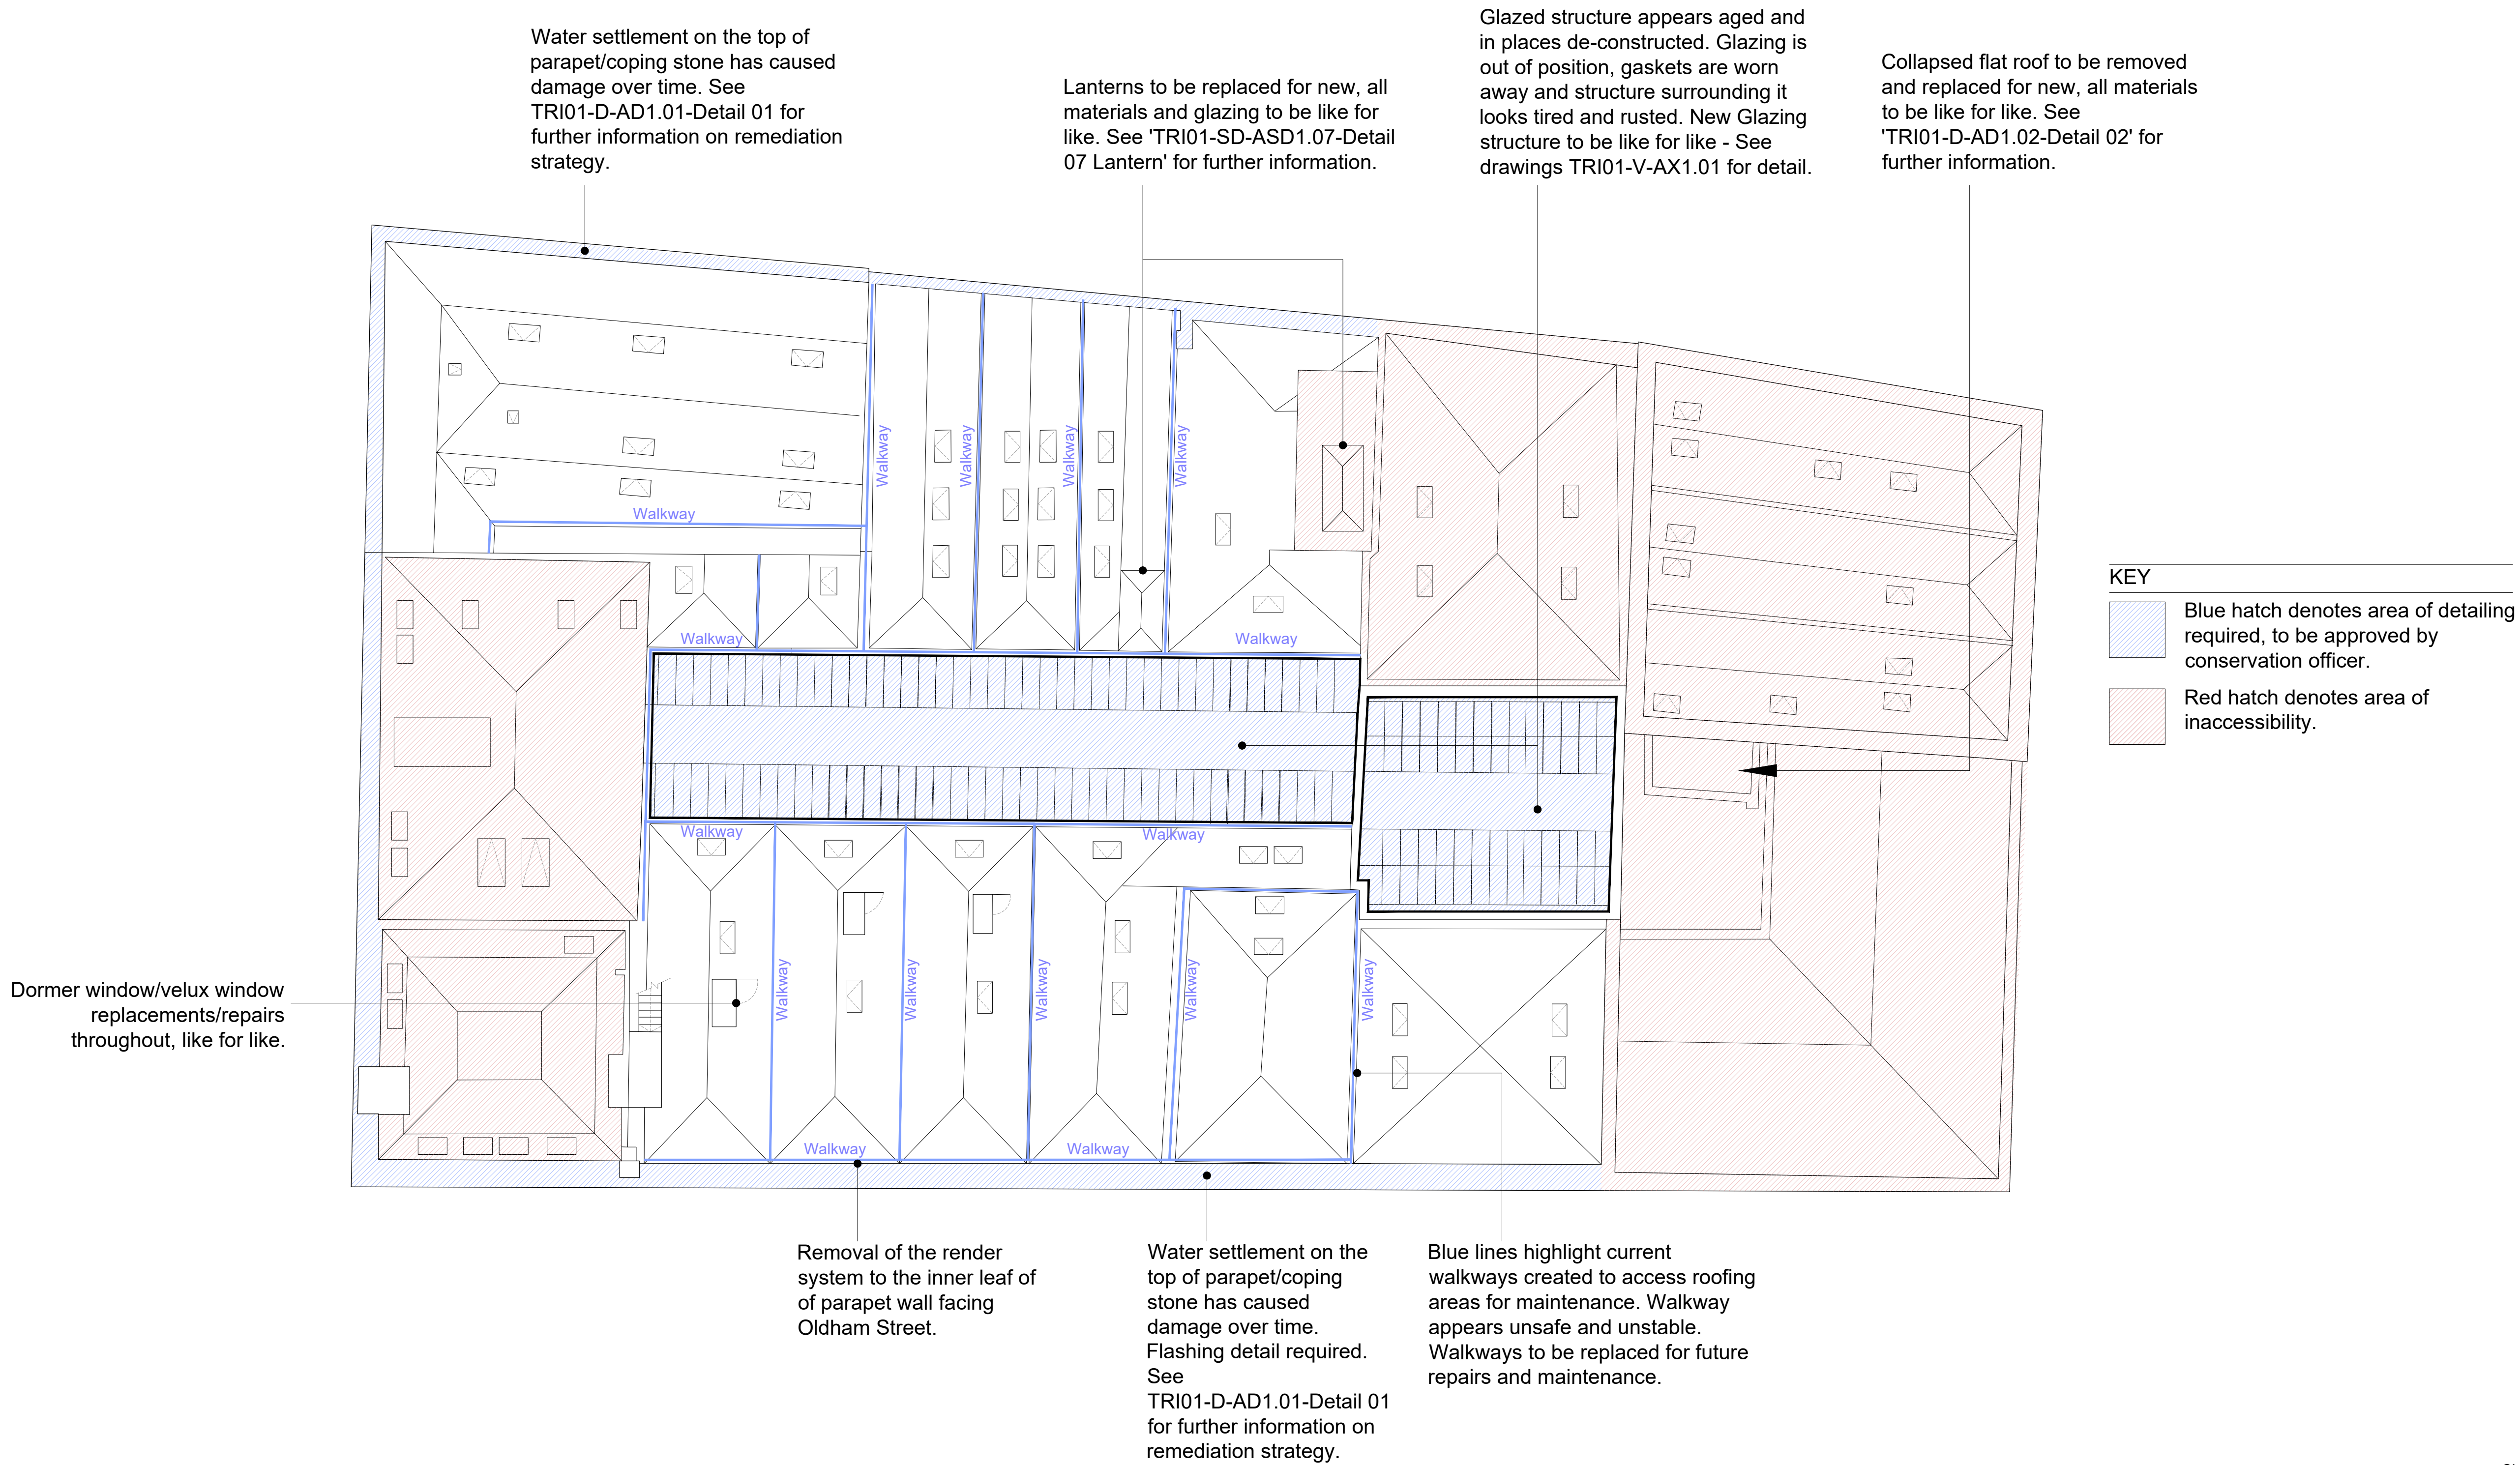

PLANNING ISSUE

CLIENT	TRIDENT
PROJECT	SMITHFIELD BUILDINGS MANCHESTER
TITLE	EXISTING ROOF PLAN PROPOSED WORKS
JOB NO.	TRI01
DWG NO.	TRI01-P-AP1.03
SCALE	1:100 @ A1
DRAWN	ZS

46 MANCHESTER ROAD
CHORLTON
MANCHESTER
M21 9PH

info@justharchitects.co.uk
T +44(0)161 237 5500

JH.A

RIBA
Chartered Practice

arb
Architects
Registration
Board