




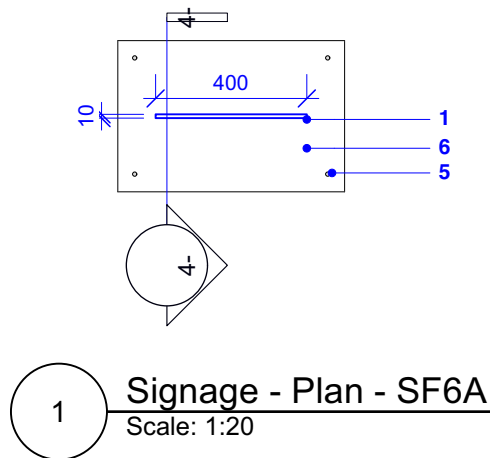


1 Signage - Plan - SF6A
Scale: 1:20

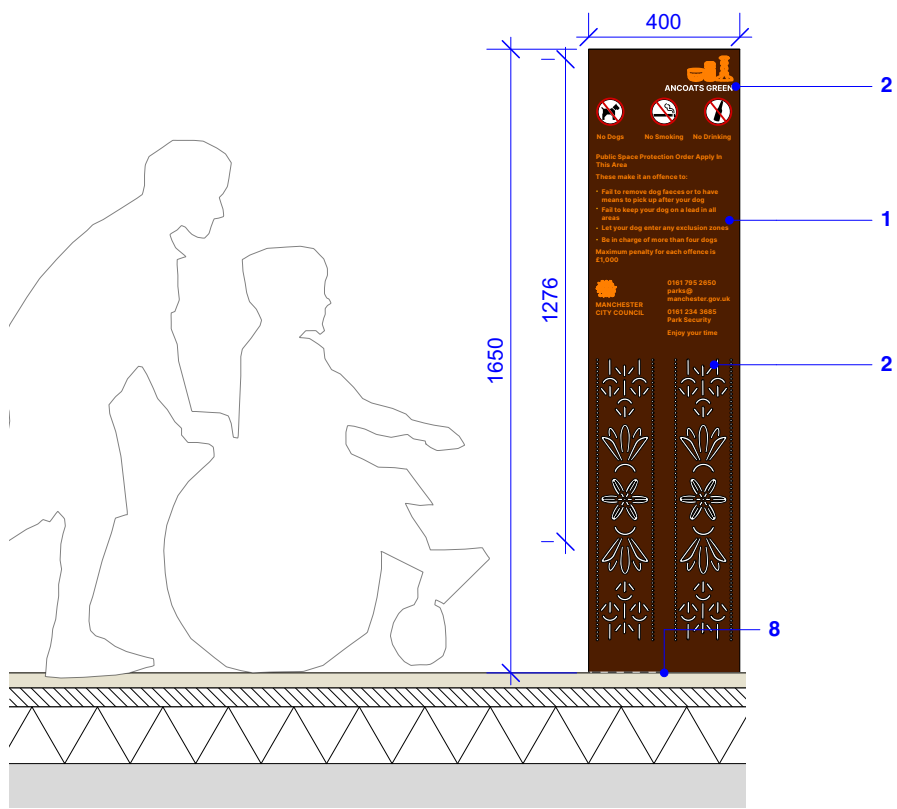

2 Signage -Front Elevation - SF6A
Scale: 1:20

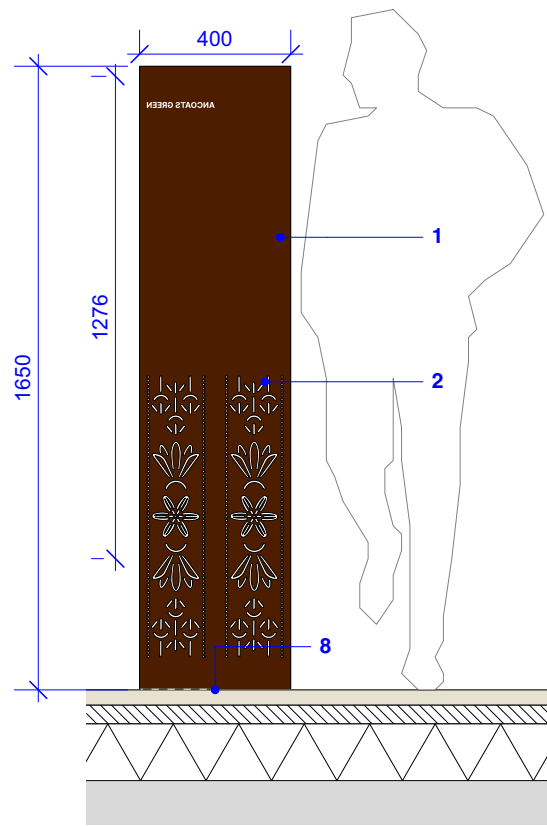

3 Signage -Back Elevation - SF6A
Scale: 1:20

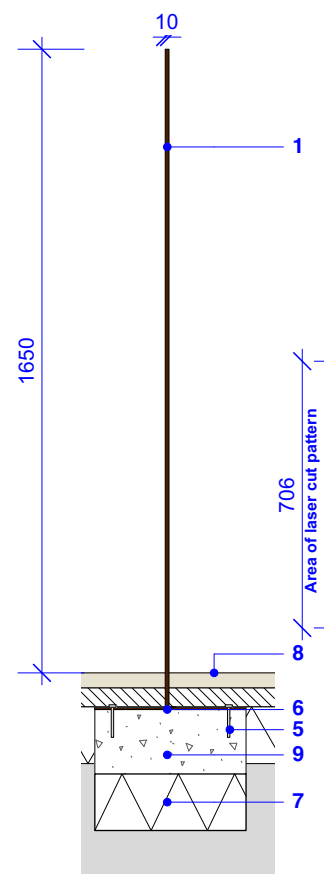

4 Signage - Section - SF6A
Scale: 1:20



5 Signage - Elevation - SF6A
Scale: 1:5

1 - Play Signage- SF6A
Product: Bespoke totem
Material: Aluminium
Size: 1650mmH x 400mmW x 10mmD.
Finish: PPC RAL 9014
Supplier: Urban Street design or equal approved.
Material thickness: 10mm
Note: Final size subject to manufacture review and validation
Quantity: 2no.
Refer to Q50/240.

2 - Heritage Pattern
Laser cut heritage pattern and 'Ancoats Green' text. Extent of laser cut pattern to be advised by fabricator.

3 - Signs
3A- No Dogs
3B- No Smoking
3C- No Drinking
To be engraved and painted with the below colours
outer stroke - RAL 3020
Inner fill - RAL 9010
Symbol: 9005

4 - Pattern
To be graphic screen printed with RAL 2000
Font: Inter
Note: Bold text to be applied where applicable

4A - Text & Graphic
To be engraved and painted with RAL 2000
Font: Inter
Note: Bold text to be applied where applicable

5 - Fixing
Bolt fixing to manufacture's specification

6 - Baseplate
Baseplate with bolt fixing into concrete foundation to manufacture's recommendation and specification

7 - Sub-base
Material: MoT Type 1
To engineer's specification.

8 - Coloured Permeable Asphalt Surfacing
Refer to drawing 2895-PLA-XX-XX-DR-L-5001.

9 - Concrete Foundation
To engineer's specification.

Graphic & Text Intervention

Graphic Print Screen

Laser cut out

engraved and painted



6 Signage - Intervention - SF6A
Scale: 1:5

THIS DRAWING IS COPYRIGHT PROTECTED AND MAY NOT BE REPRODUCED IN WHOLE OR PART WITHOUT WRITTEN AUTHORITY FROM THE OWNER.

NOTES:
1. Do not scale from this drawing.
2. Always work to noted dimensions.
3. All dimensions are in millimetres unless otherwise stated.
4. All setting out, levels and dimensions to be agreed on site.
5. The dimensions of all materials must be checked on site before being laid out.
6. This drawing must be read with the relevant specification clauses and detail drawings.
7. Order of construction and setting out to be agreed on site.

DESIGN INTENT ONLY

Foundations to engineers specification.
subject to approval of manufacturers drawings, all measurements to be checked on site prior to ordering and fabrication.



Revision Changes
1 - Material changed to Aluminium

C08	10-03-25	For Construction	AS	AM
C07	11-02-25	For Construction	AS	AM
C06	10-01-25	For Construction	AS	AM
C05	07-01-25	For Construction	AS	AM
C04	29-11-24	For Construction	AS	AM
C03	14-10-24	For Construction	AS	AM
C02	20-06-24	For Construction	AS	AM
C01	10-06-24	For Construction	AS	AM

Revision	Date	Description	Drawn	Apprvd.
----------	------	-------------	-------	---------

Planit I.E. Limited
E: info@planit-ie.com W: planit-ie.com
MANCHESTER
2 Back Grafton St., Altrincham, WA14 1DY
T: 0161 928 9281
LEEDS
No.1 Aire Street, Leeds Station, Leeds, LS1 4PR
T: 0113 824 6413
LIVERPOOL
Tempest 5.3, 12 Tithebarn Street, Liverpool, L2 2DT
T: 0151 363 1230
LONDON
Unit 6 Waterside, 44-48 Wharf Road, London, N1 7UX
T: 0207 253 5678
STANDISH
Standish Gatehouse, Stonehouse, Gloucestershire, GL10 3BZ
T: 0145 360 7080

Client MCC

Project Ancoats Green

Drg Title Furniture Details - SF6 A

Created on 29/04/24 Created by AS Approved by AM

Scale 1:25 Size A1 Workstage STAGE 5

Drg No. 2895-PLA-XX-XX-DR-L-7031 Suitability D4 Revision C08