
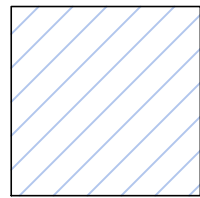


- NOTES
1. All dimensions are in millimetres unless otherwise stated
 2. This drawing is to be read with all other relevant documentation
 3. Do not scale from this drawing, all measurement data should be taken directly from the model


Strip existing waterproofing system back to metal deck;
Install new Garland, or similar and approved, built-up felt system;
system to provide a U-Value of 0.13W/m²K.
20 year guarantee to be included.

Area highlighted in red to be fitted with new PV Panels as per appended electrical specification.

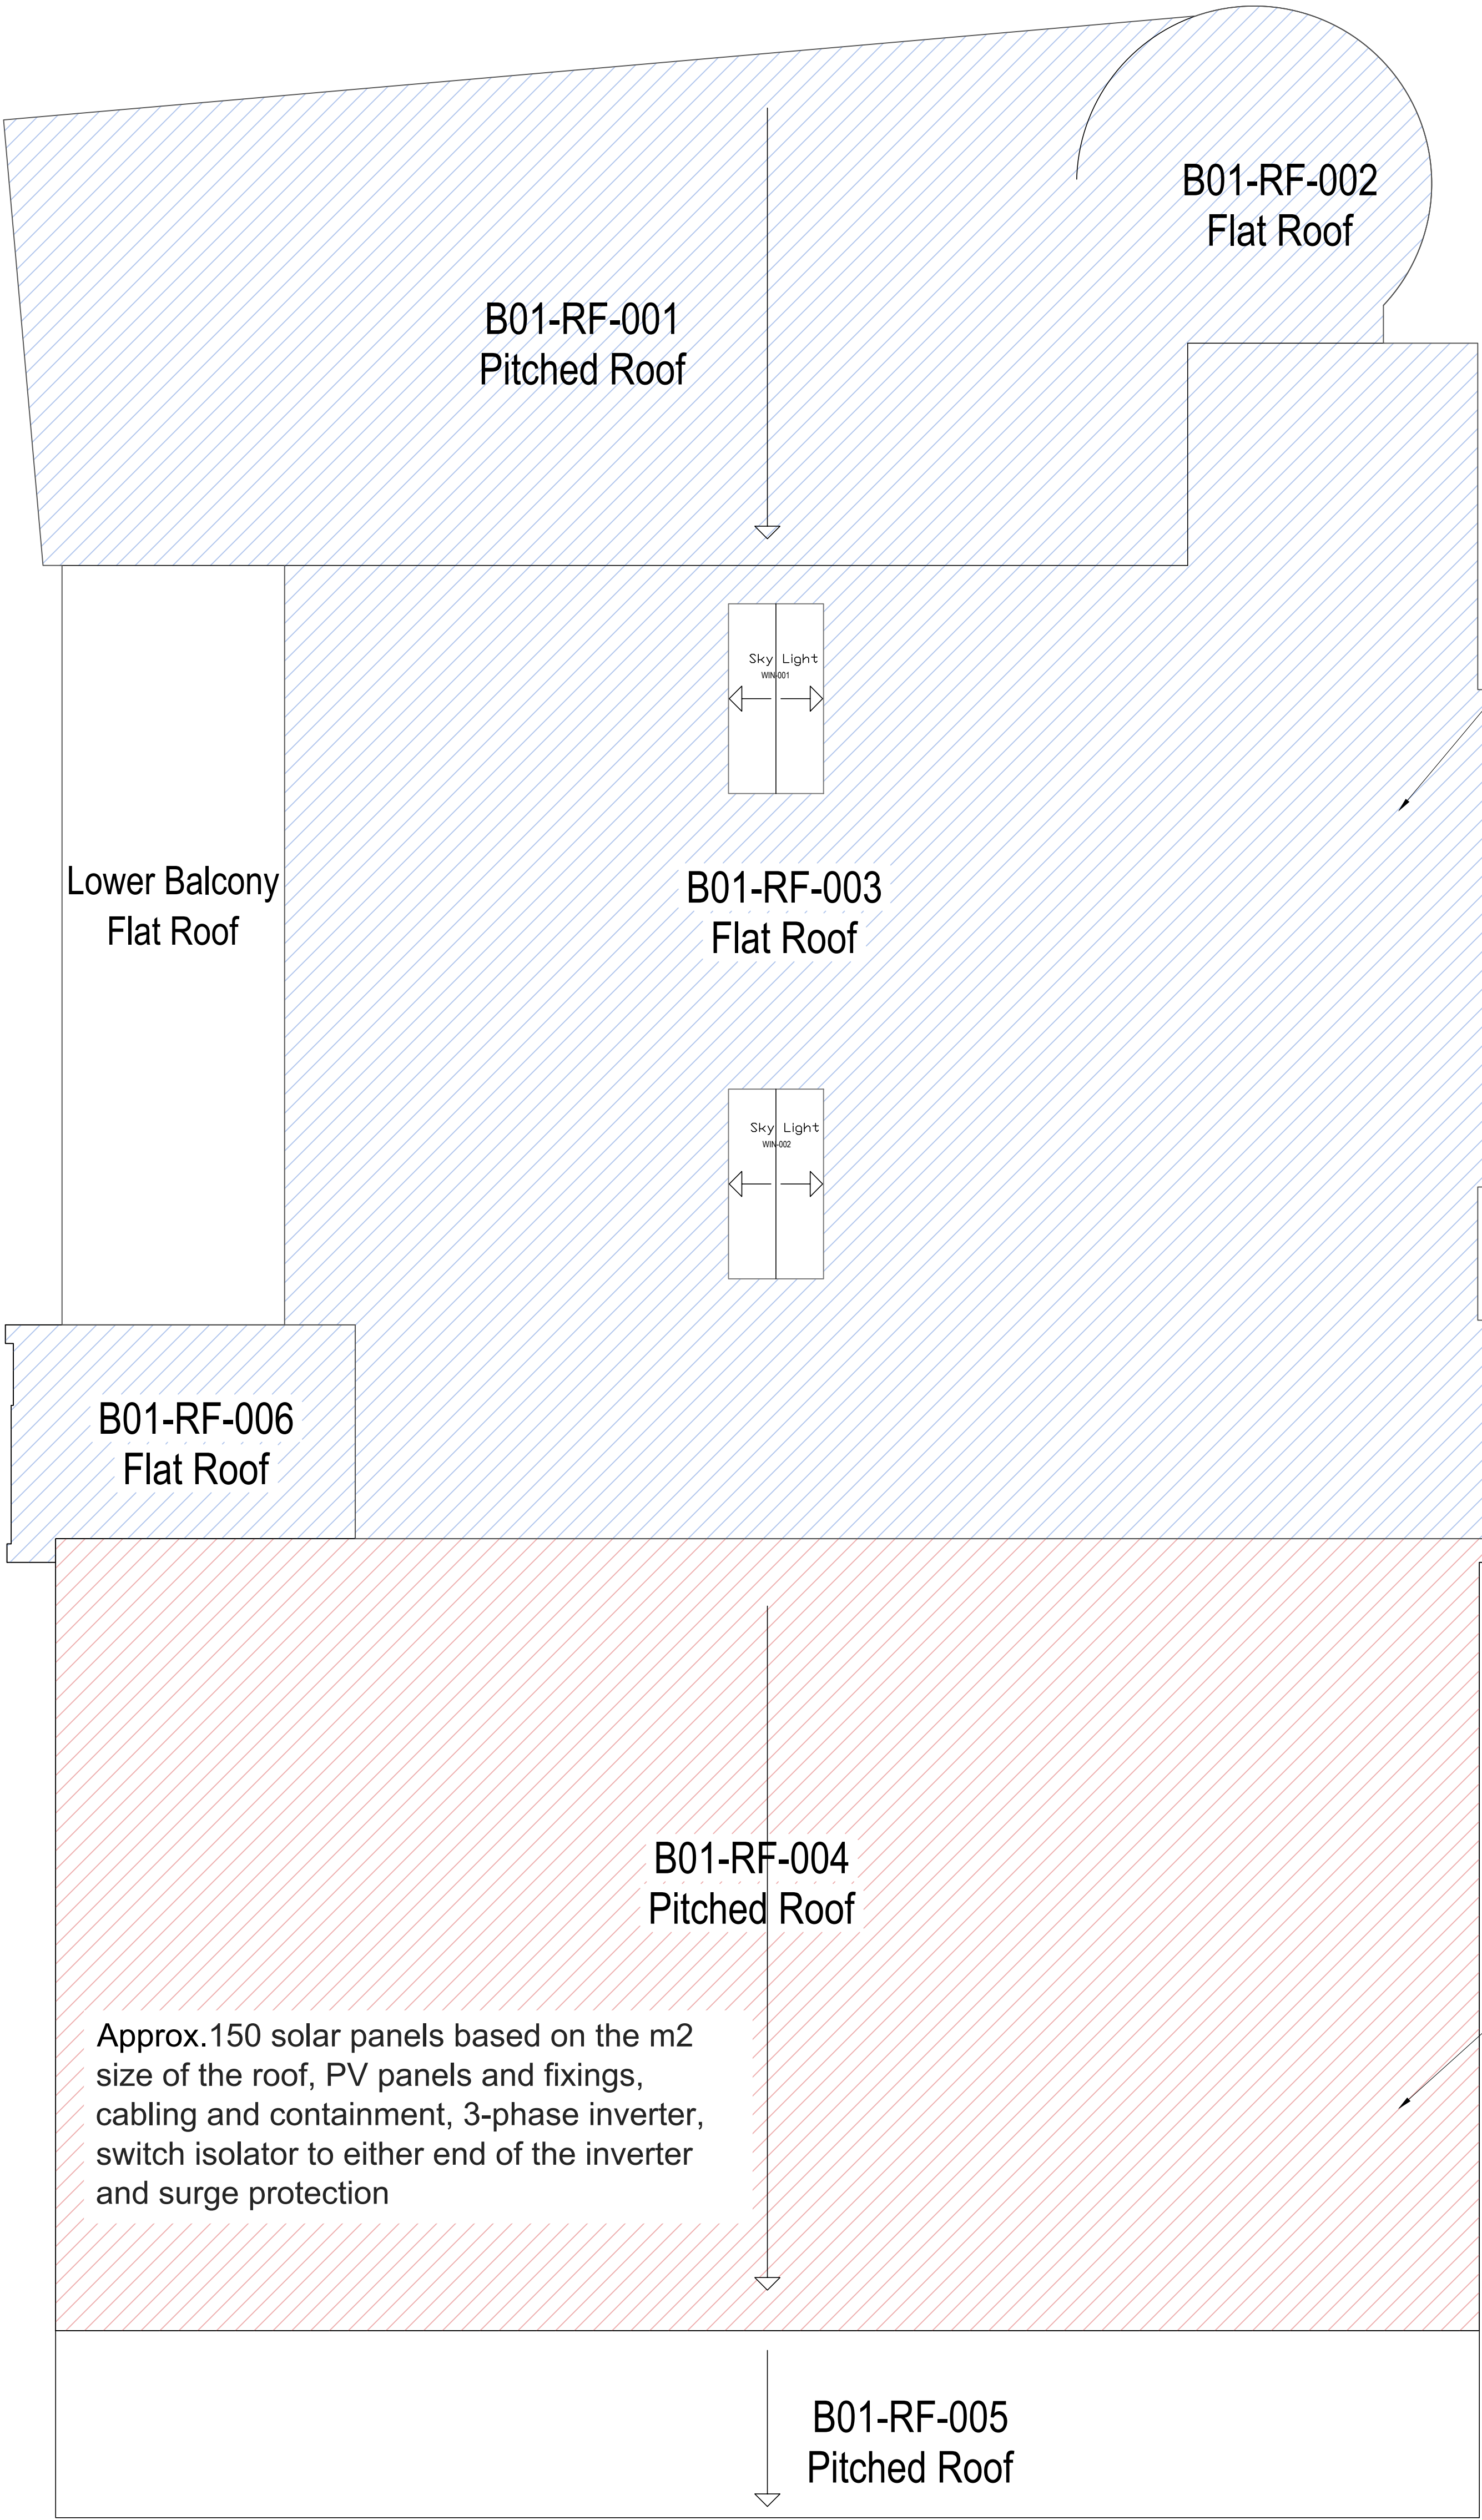

1100m²


Existing drainage channels to be maintained. Tapered Insulation to allow for falls to drainage channels.

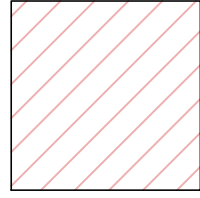

640m²

Rooflights to be retained, upstands to be altered to suit new roof level

No part of this drawing or data file may be reproduced without prior written permission of the Manchester City Council or approved representative.

 



MANCHESTER
CITY COUNCIL

Capital Programmes
Division

Manchester City Council
PO Box 532, Town Hall
Manchester
M60 2LA

DRAWING STATUS

Planning Permission

PROPERTY TITLE

Woodhouse Park Lifestyle Centre
Portway, Manchester
M22 1QW

UPRN

010070394580

DFE NO.

-

PROJECT TITLE

Full Re-Roof
Woodhouse Park Lifestyle Centre

DRAWING TITLE

Roof Plan

JOB NO.

AMP/45979

DATE

03/03/2025

REV

A

SCALE

1:100

AUTHOR

CT

CHECKED BY

TH

APPROVED BY

TH

DRAWING NO.

WHP-MCC-ZZ-R1-DR-B-0010-S4