



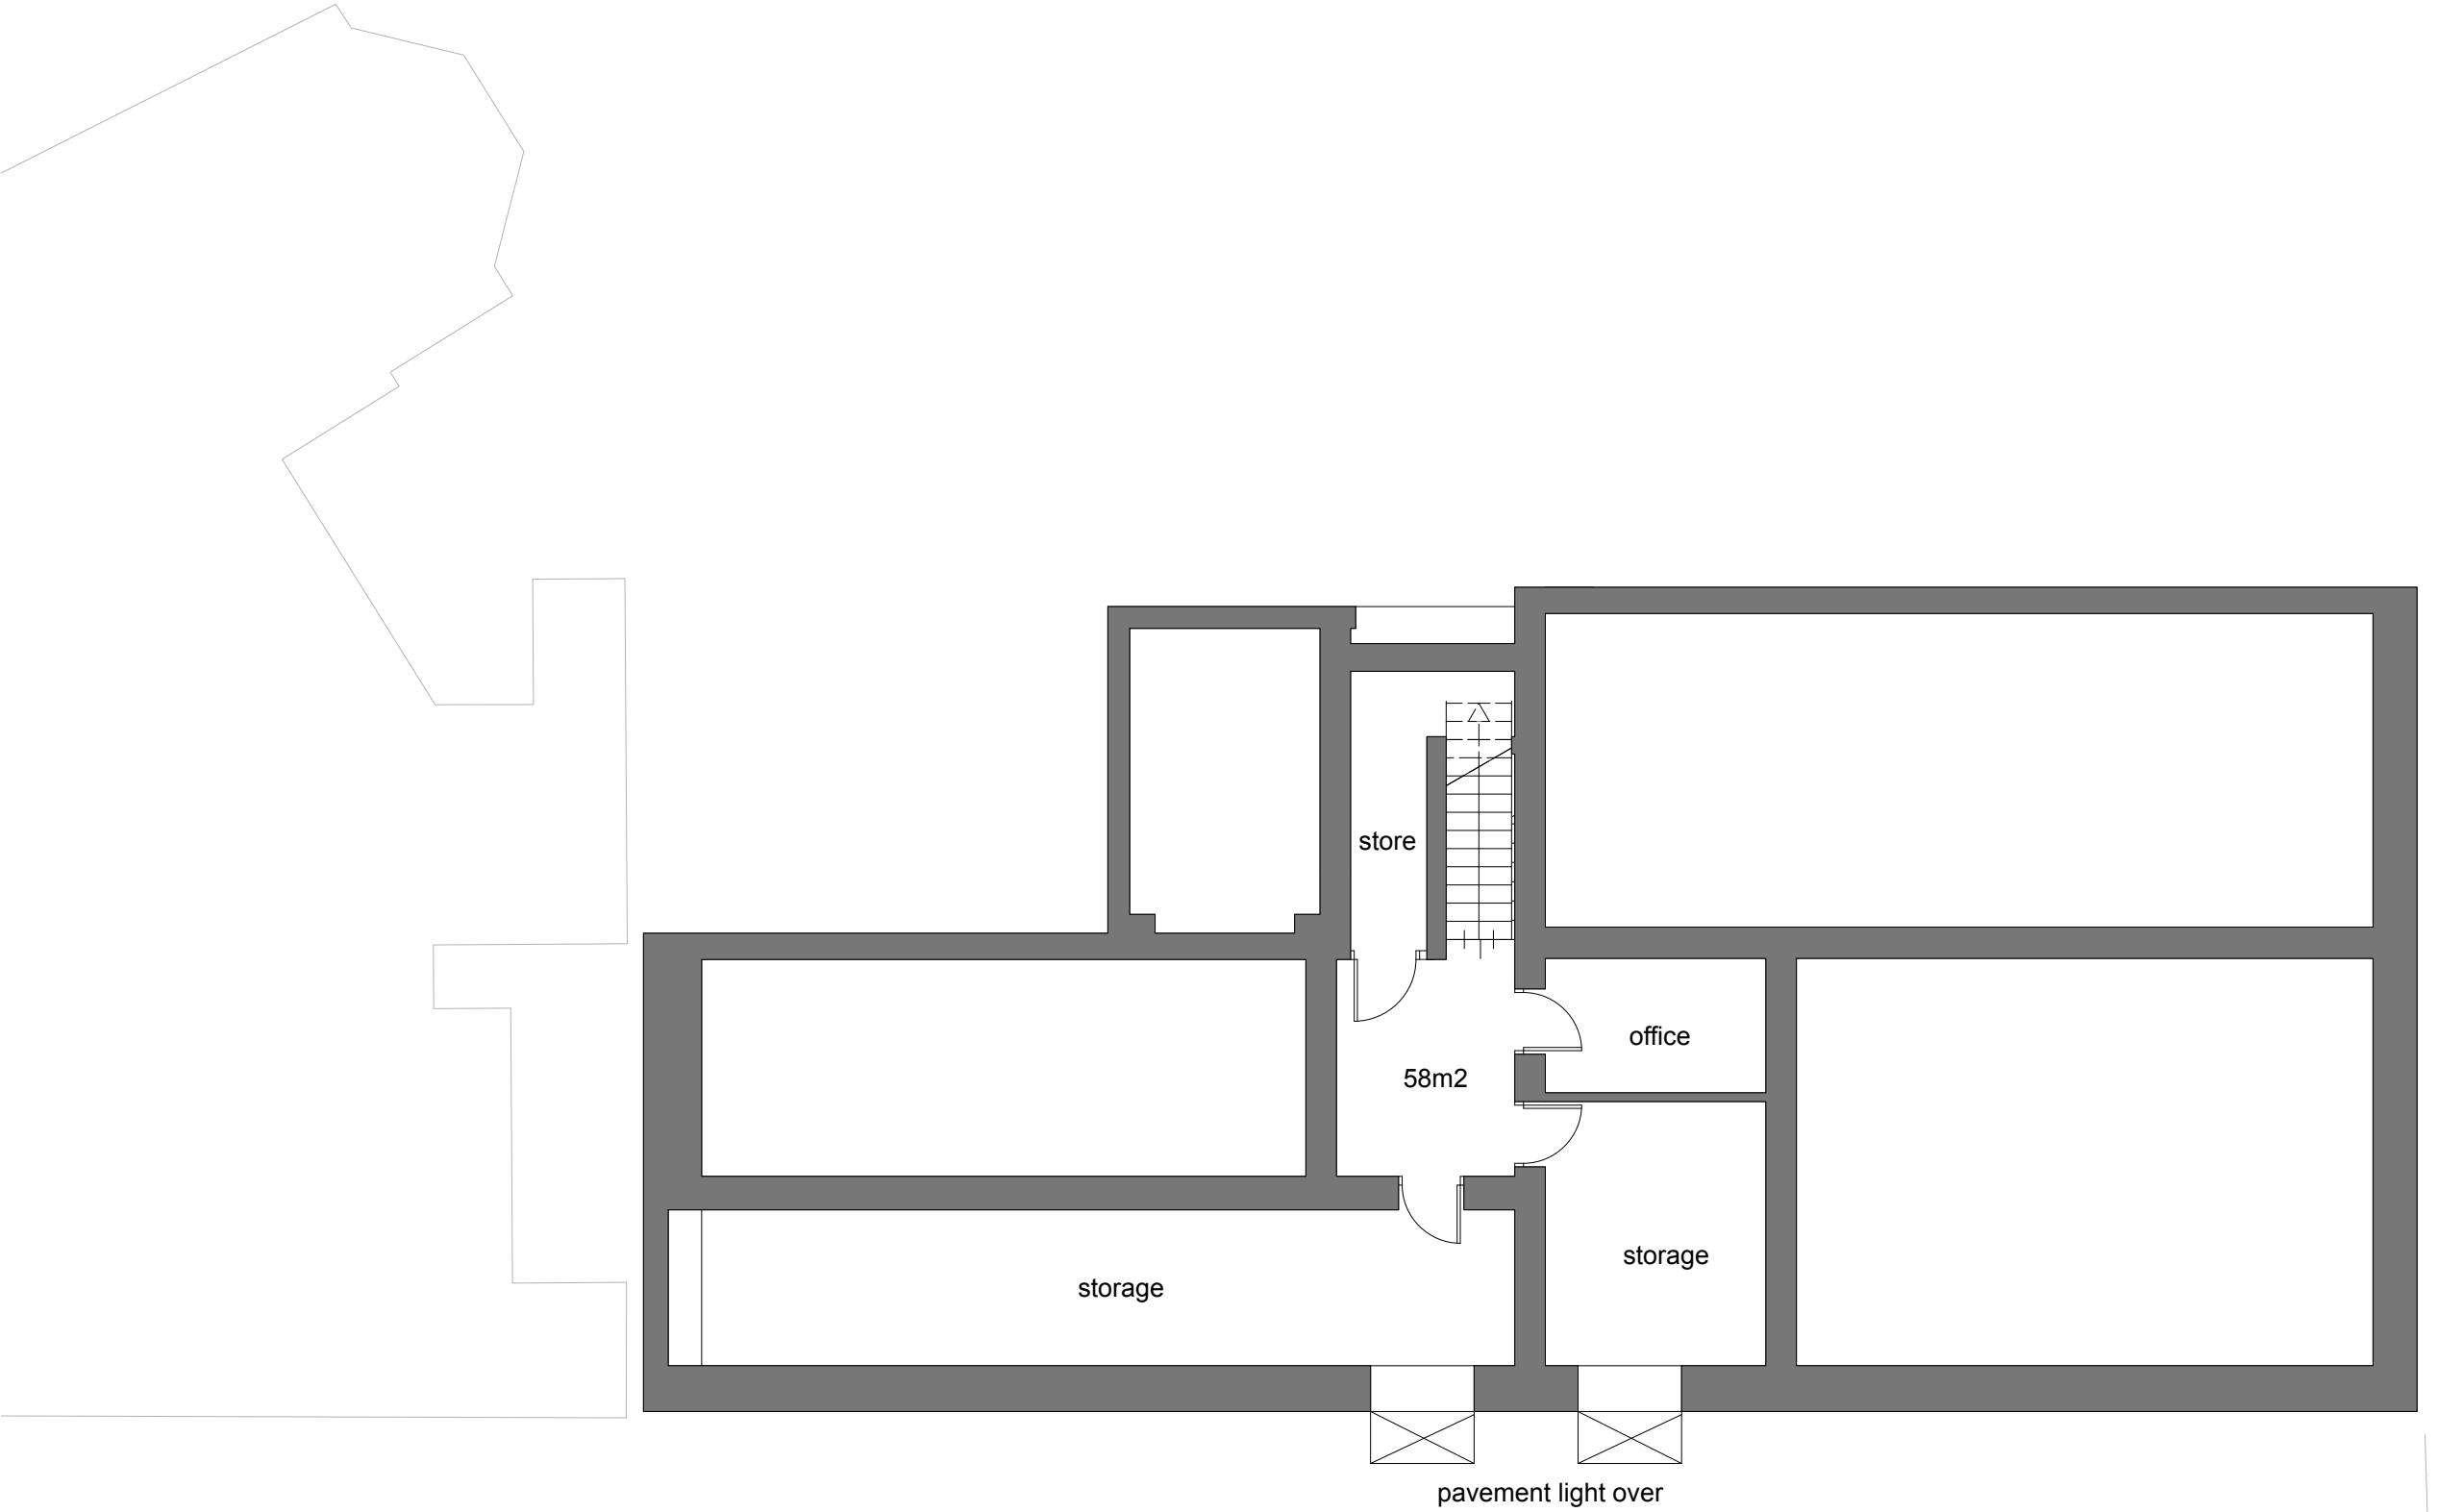

1 Existing Basement Plan
Scale: 1:100

COPYRIGHT OF ATELIER MB LTD
DO NOT SCALE FROM THIS DRAWING
DIMENSIONS TO BE CHECKED ON SITE

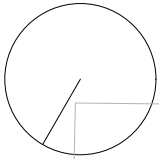

Blocked up window



Window

REV	NOTE	DRN	CHK
	95 Lawing Lane		

Existing Basment
Floor Plan

PROJECT REF.	2033
DRWG NO.	E(090)
REVISION	
SCALE	1:100 @ A3
DATE 1st	Aug 24
DRAWN	RJD

SK sketch E existing P proposed T tender C construction FI final issue

+44 161 236 0051
ARCHITECT@ATELIERMB.CO.UK

ATELIER.MB