


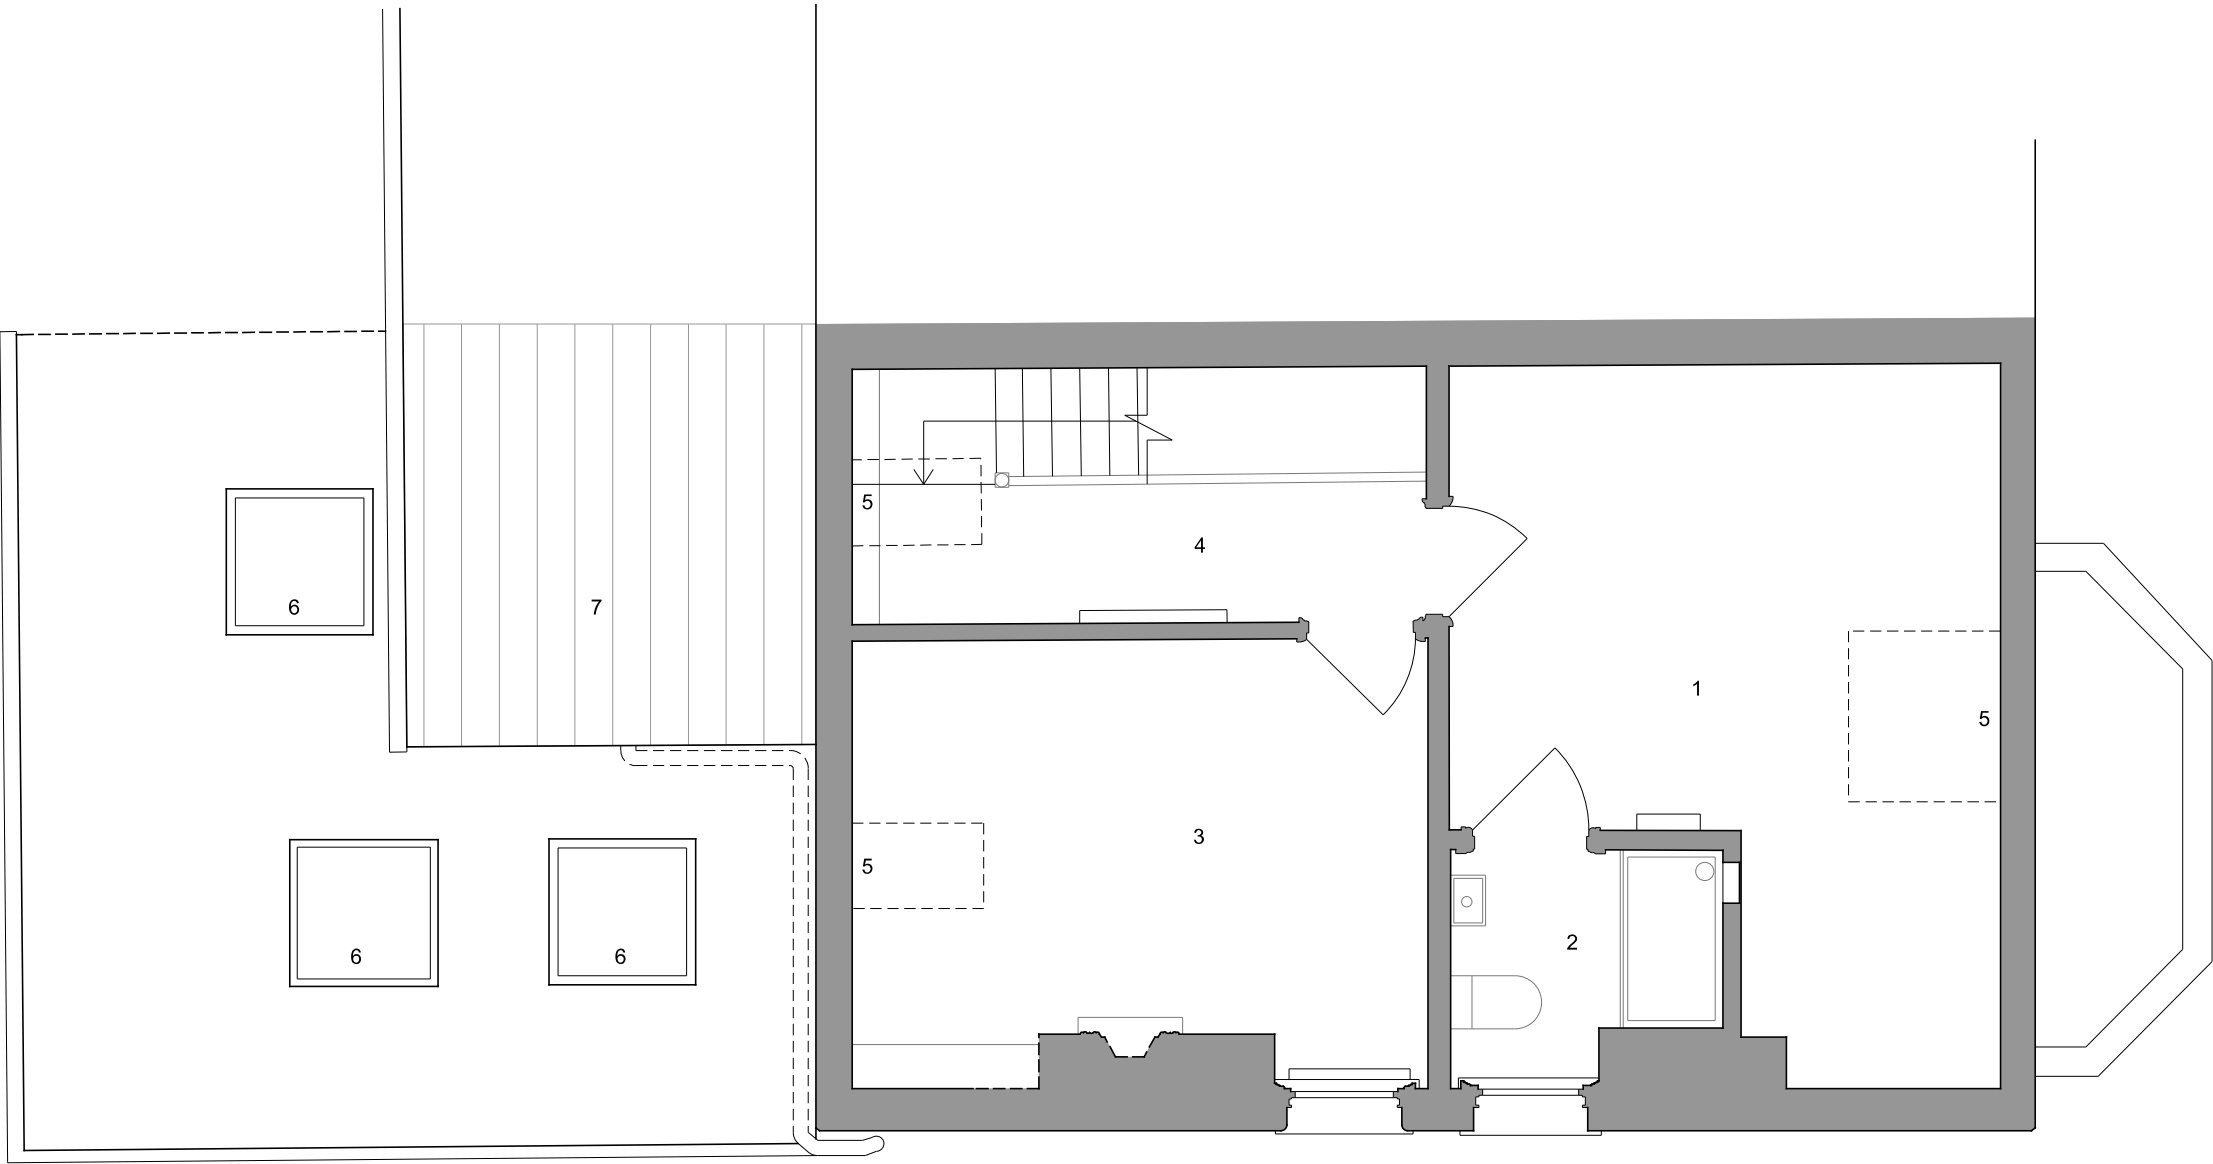

- 1. Bedroom 3
- 2. En-suite
- 3. Bedroom 4
- 4. Landing
- 5. Existing Rooflights (overhead)
- 6. Existing Rooflights (below)
- 7. Existing Slate tile roof



rev	date		description	
Project	THORNBRIDGE AVENUE			
Title	SECOND FLOOR PLAN AS EXISTING			
Project No	25-02	Drawing No	L(-2)030	Status
Scale	1:50@A3	Date	APR 2025	Rev
				PLANNING