




Existing

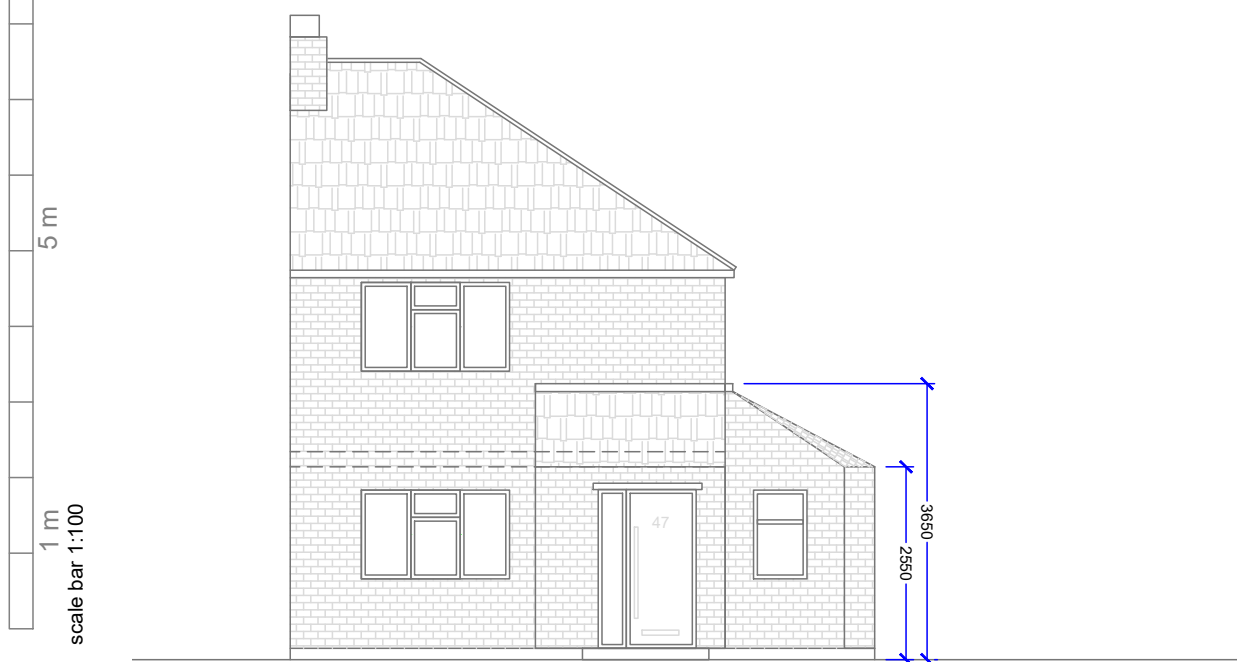

Proposed



Client : Dilshad Saleh

Project Address:
47 Cophthorne Crescent , M13 0QY

Drawing: Front Elevation
Existing & Proposed

Scale: 1:100 @ A4

No:
PA - 8

Drawn: AB

Rev: MH

Job no.: 0325-8

Council: Manchester Council

REVISIONS:

Signed