

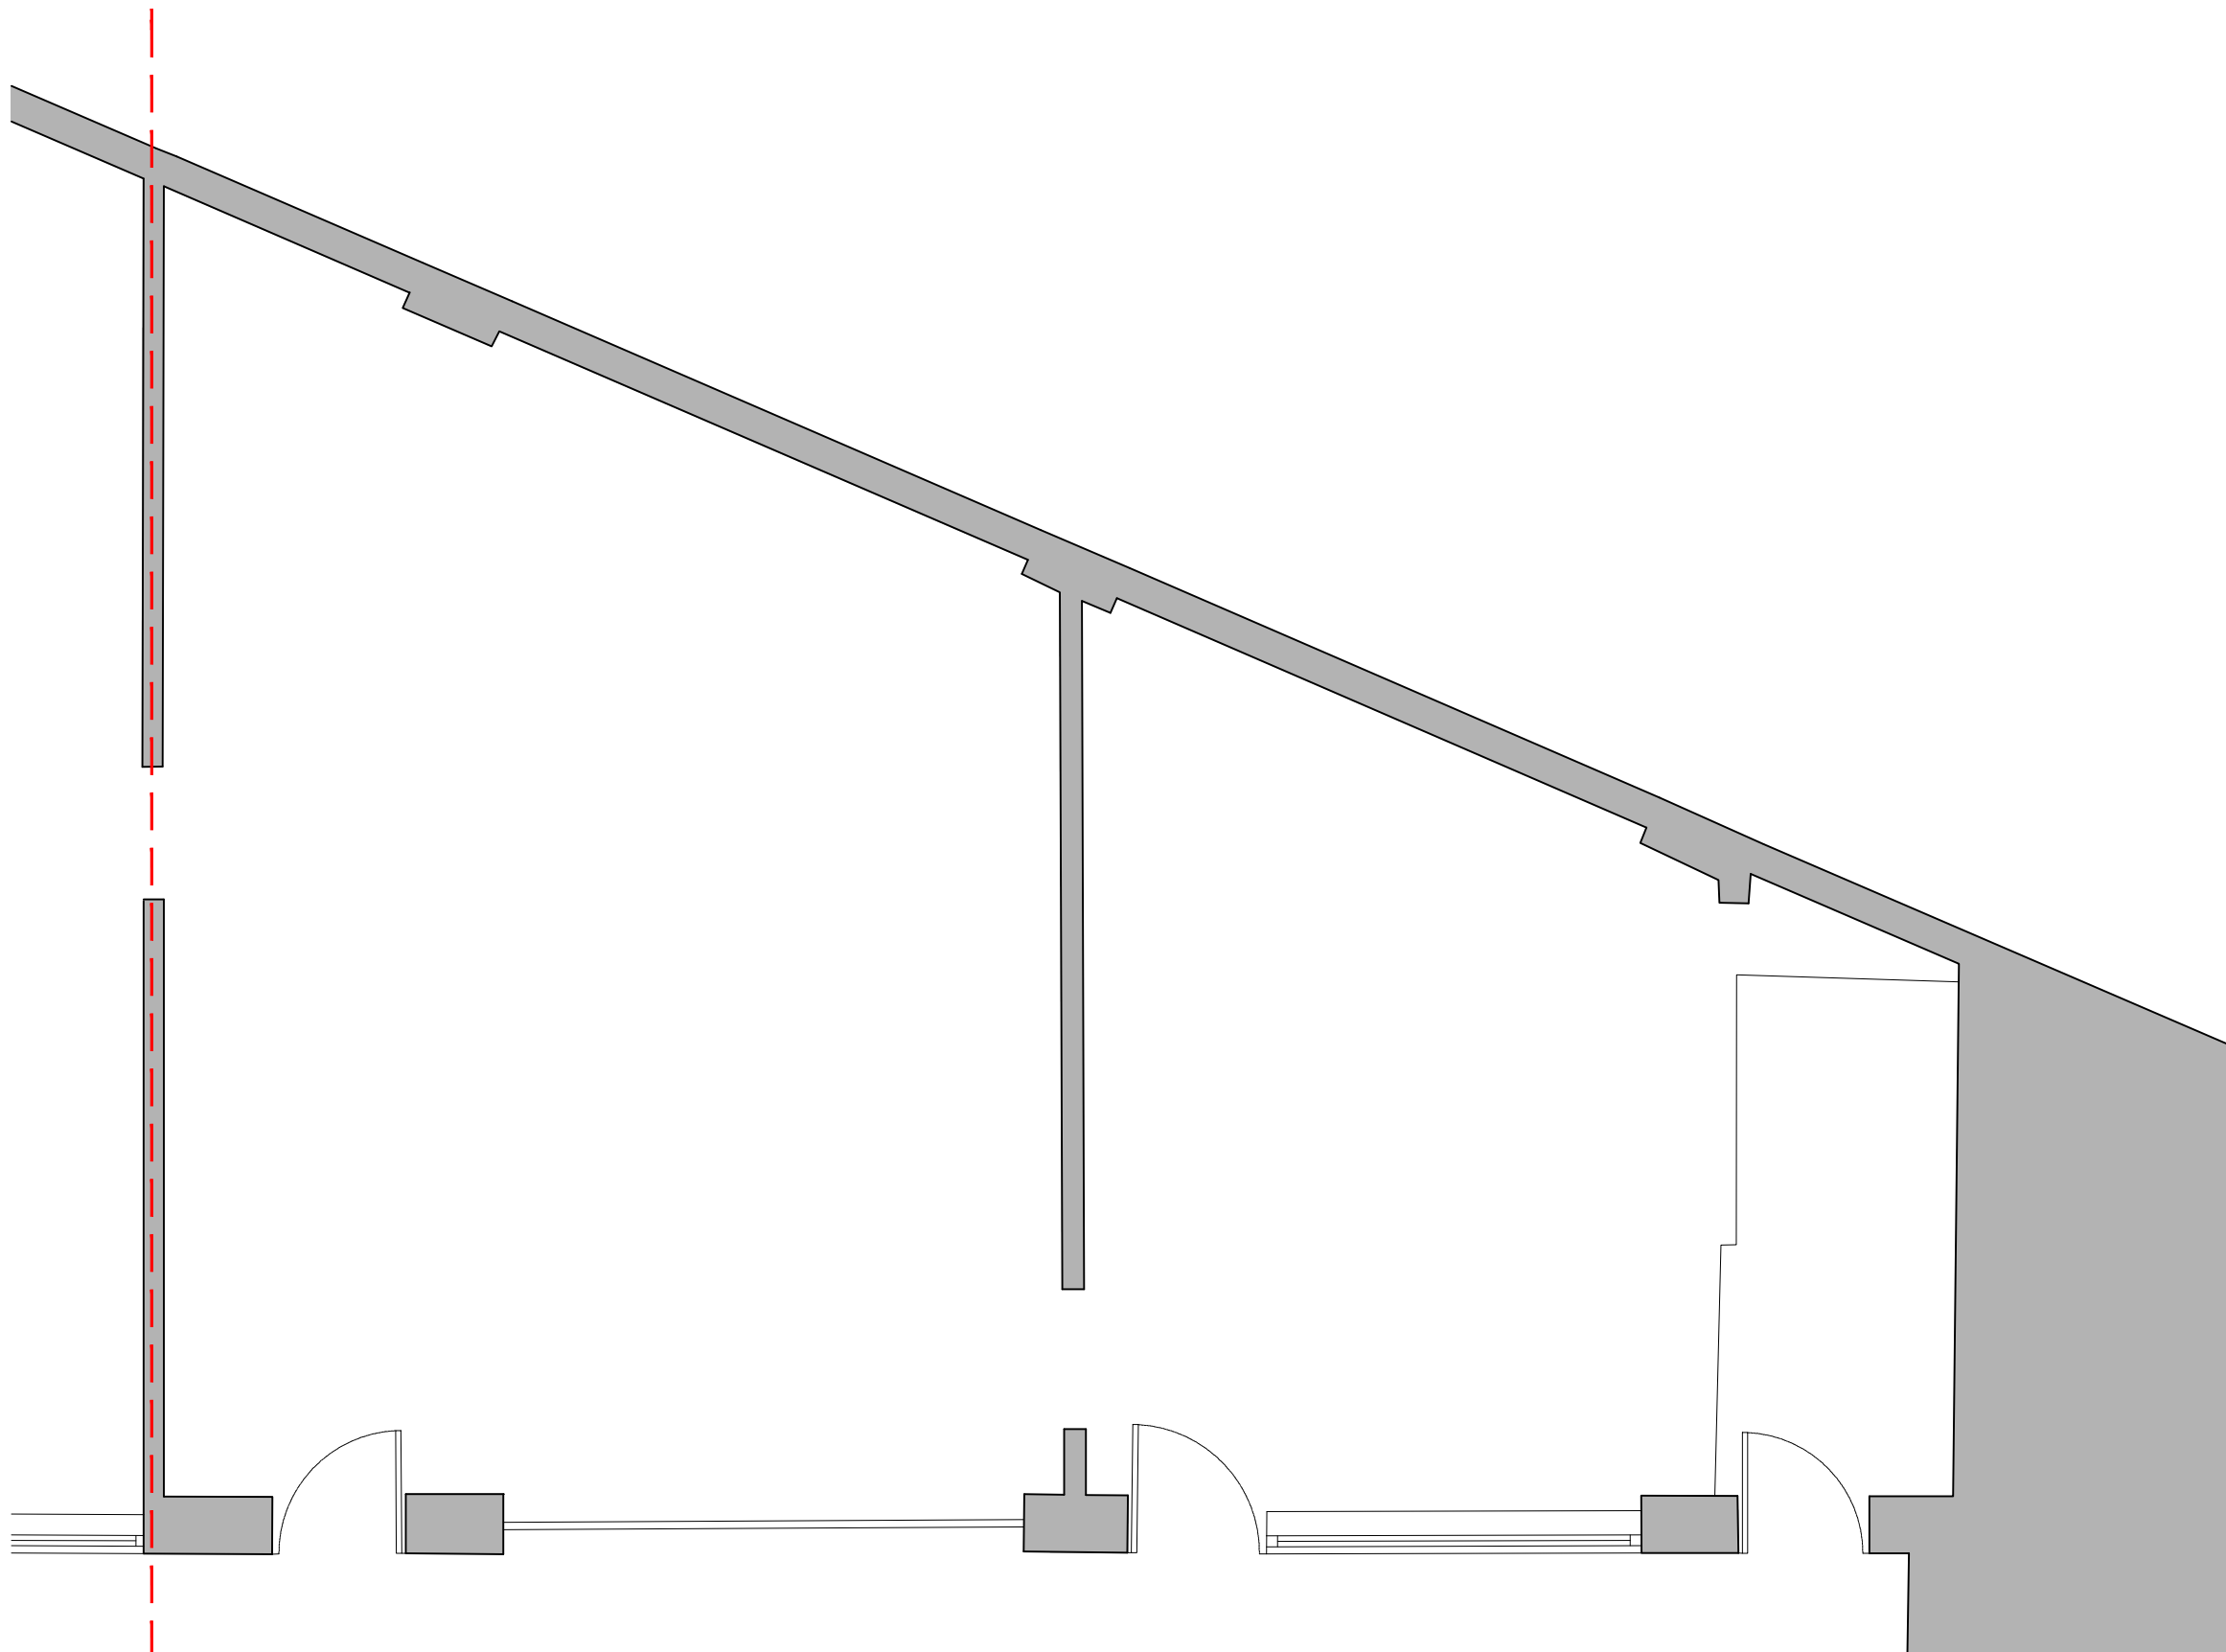


 

**Existing - Floor Plan**  
Scale: 1:50 @ A3

 

|          |                                                       |               |
|----------|-------------------------------------------------------|---------------|
| PLANNING | Project<br>98 Fairfield Street, Manchester,<br>M1 2WR |               |
|          | Title<br>Existing Floor Plan                          |               |
|          | DWG Number<br>NP-087-PL-001                           | Revision<br>A |