



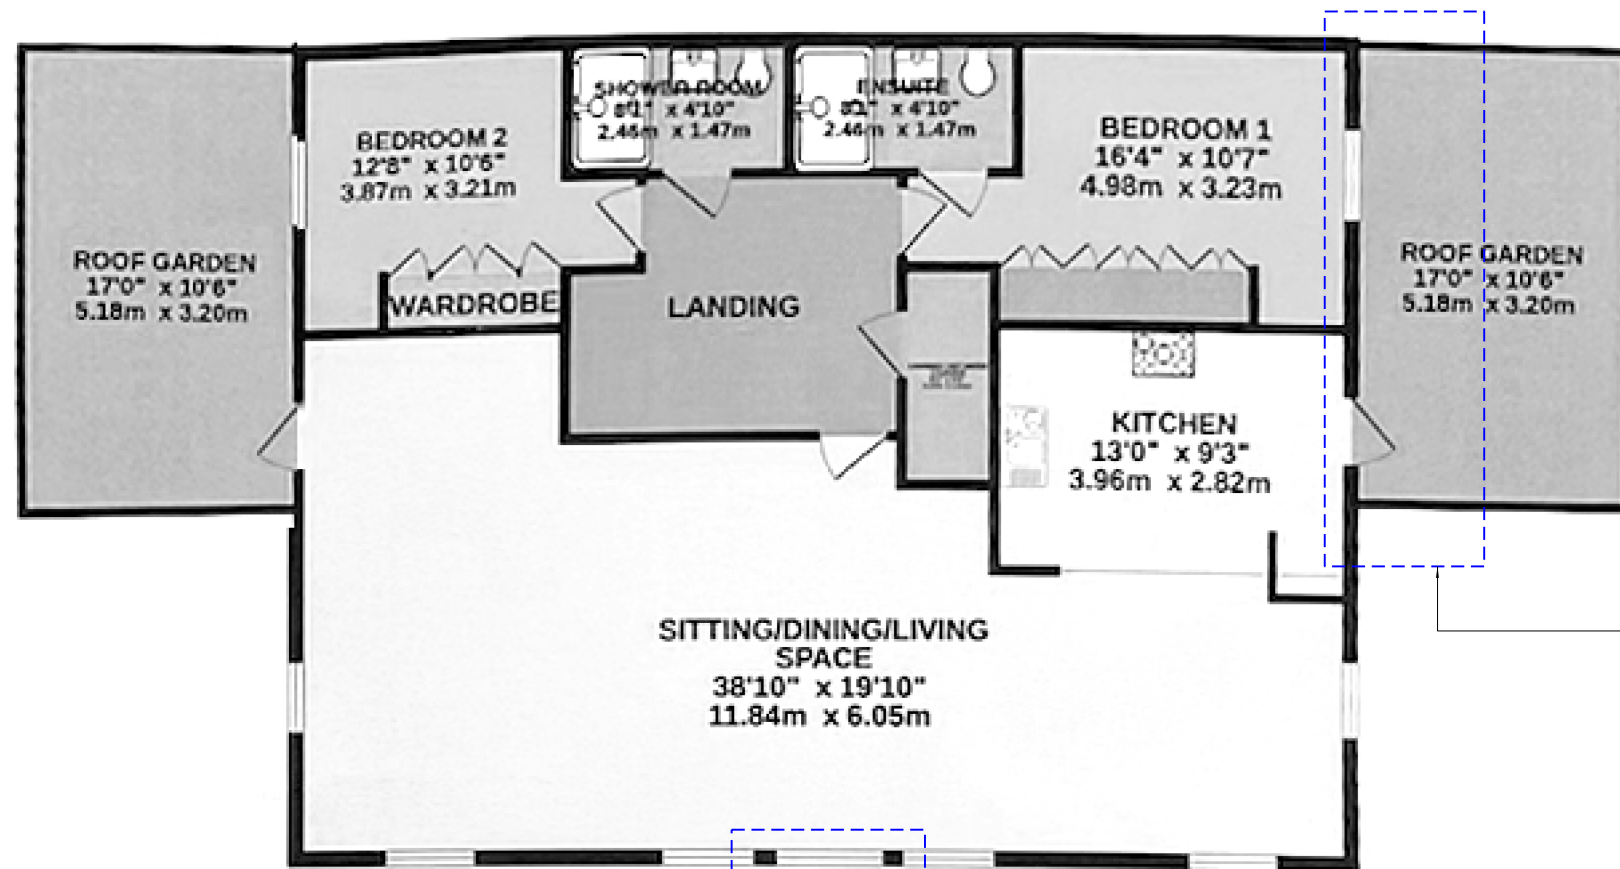

existing apartment internal layout
(second floor plan)


Proposed alterations to existing replacement central window to incorporate a single openable window in the lower pane. These alterations are required to provide natural ventilation to a habitable room on the first floor, which currently lacks adequate ventilation.

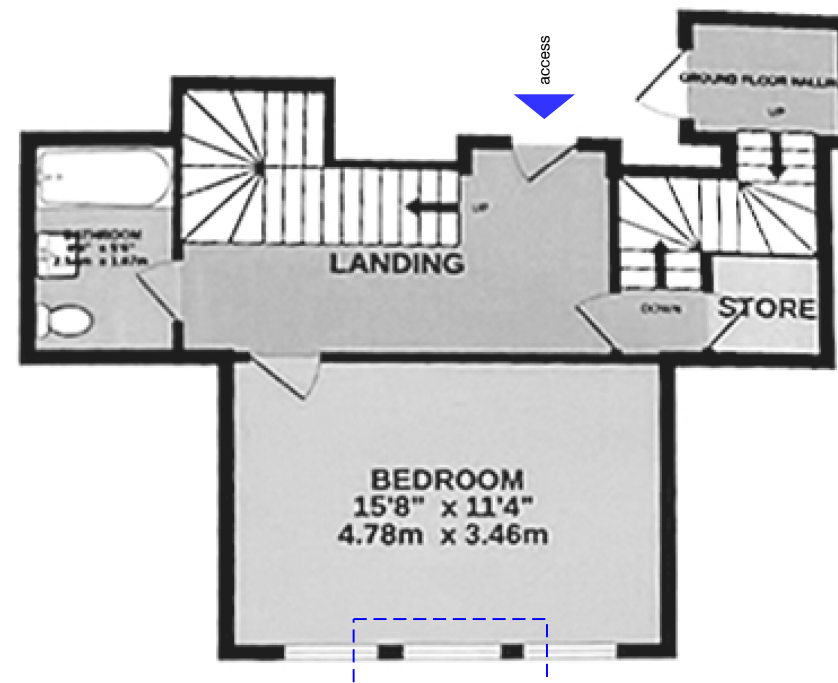


existing apartment internal layout
(first floor plan)

Proposed alterations to existing replacement central window to incorporate a single openable window in the lower pane. These alterations are required to provide natural ventilation to a habitable room on the first floor, which currently lacks adequate ventilation.

revision: P01 date: 2025.04.01 note: preliminary first issue

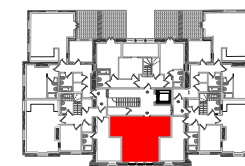

first floor plan

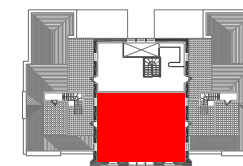

second floor plan



project
Chapel House, Didsbury
job no.
7711

title
flat 9, internal layout

scale
nts

drawing no.
7708-al(05)010

stephenson hamilton risley
STUDIO

3 riverside mews
4 commercial street
manchester, M15 4RQ
www.shr.studio
email@shr.studio
0161 832 0244