



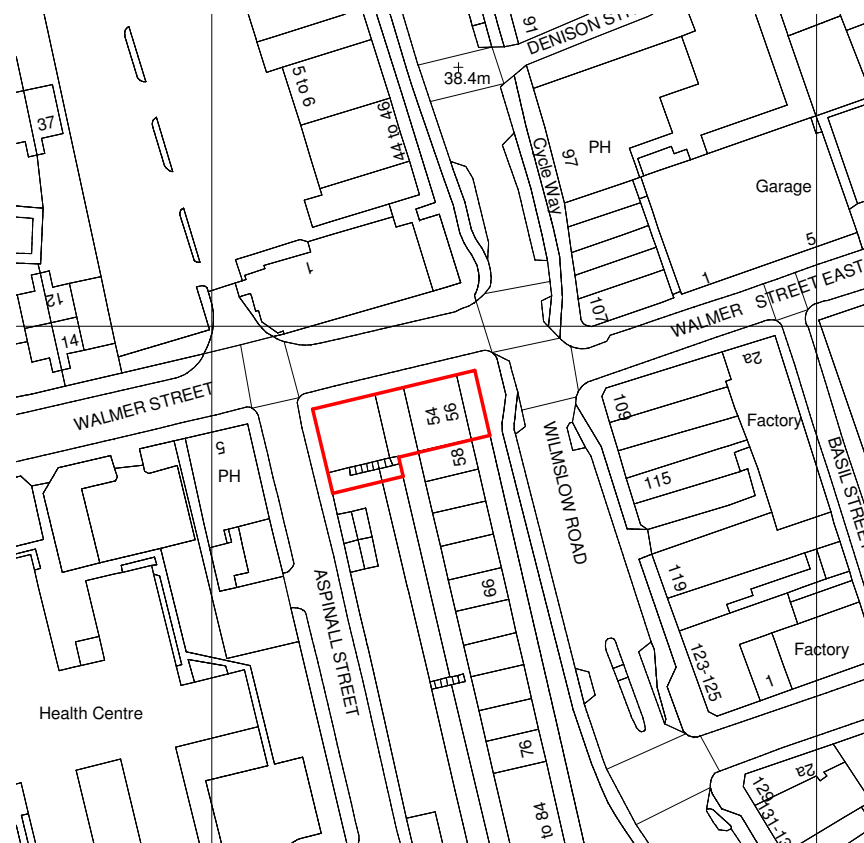

1 Location Plan
1 : 1250

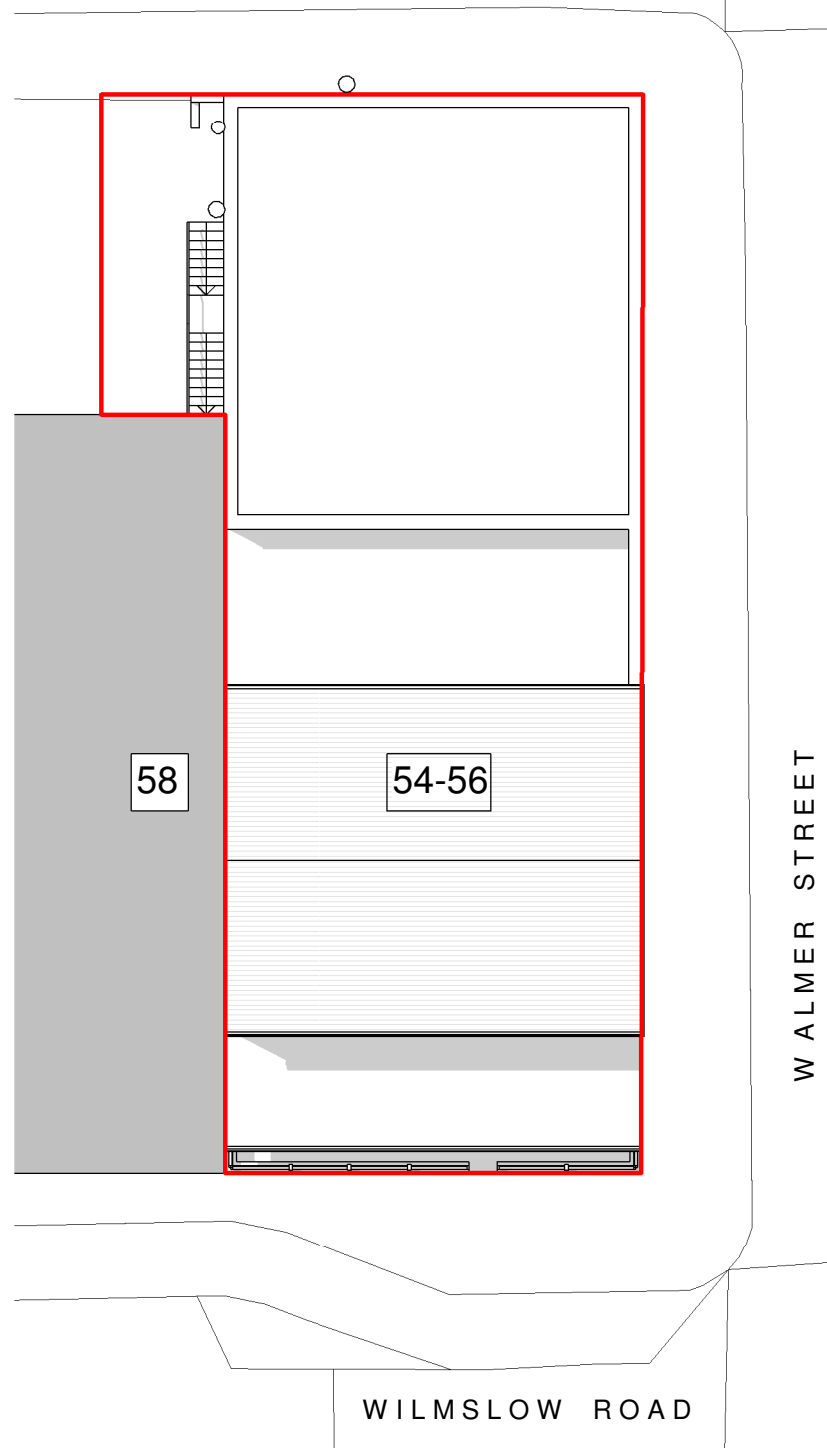

2 Existing Site Plan
1 : 200

0 2 4 6 8m
1:200

General Notes

The Architect shall have no responsibility for any use made of this document other than for that which it was prepared and issued.

All dimensions should be checked on site. Do not scale from this drawing

To be read in conjunction with all other Consultant's drawings.

The Architect to be immediately notified of any discrepancies.

Copyright on this drawing retained by the Architect.

LEGEND

Site Boundary

P2 27/09/23 SA SH Added Flue on Plans

P1 07/09/23 AK SH Initial Issue

No. Date Dwn Chk App Revision or reason for issue

Client

360 Lounge

create **it** studios
... leave an impression

Create It Studios (NW) Ltd
Universal Square
Devonshire Street North
Manchester
M12 6JH

info@createitstudios.co.uk

Project Title

360 Lounge, 54-56 Wilmslow Rd,
Manchester M14 5AL

Scale / North Point

As indicated

Drawing Title

Location Plan and Existing Site Plan

Drawing Number
A1514(01)AP001

Revision
P2

Drawing Status
Preliminary