
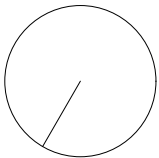


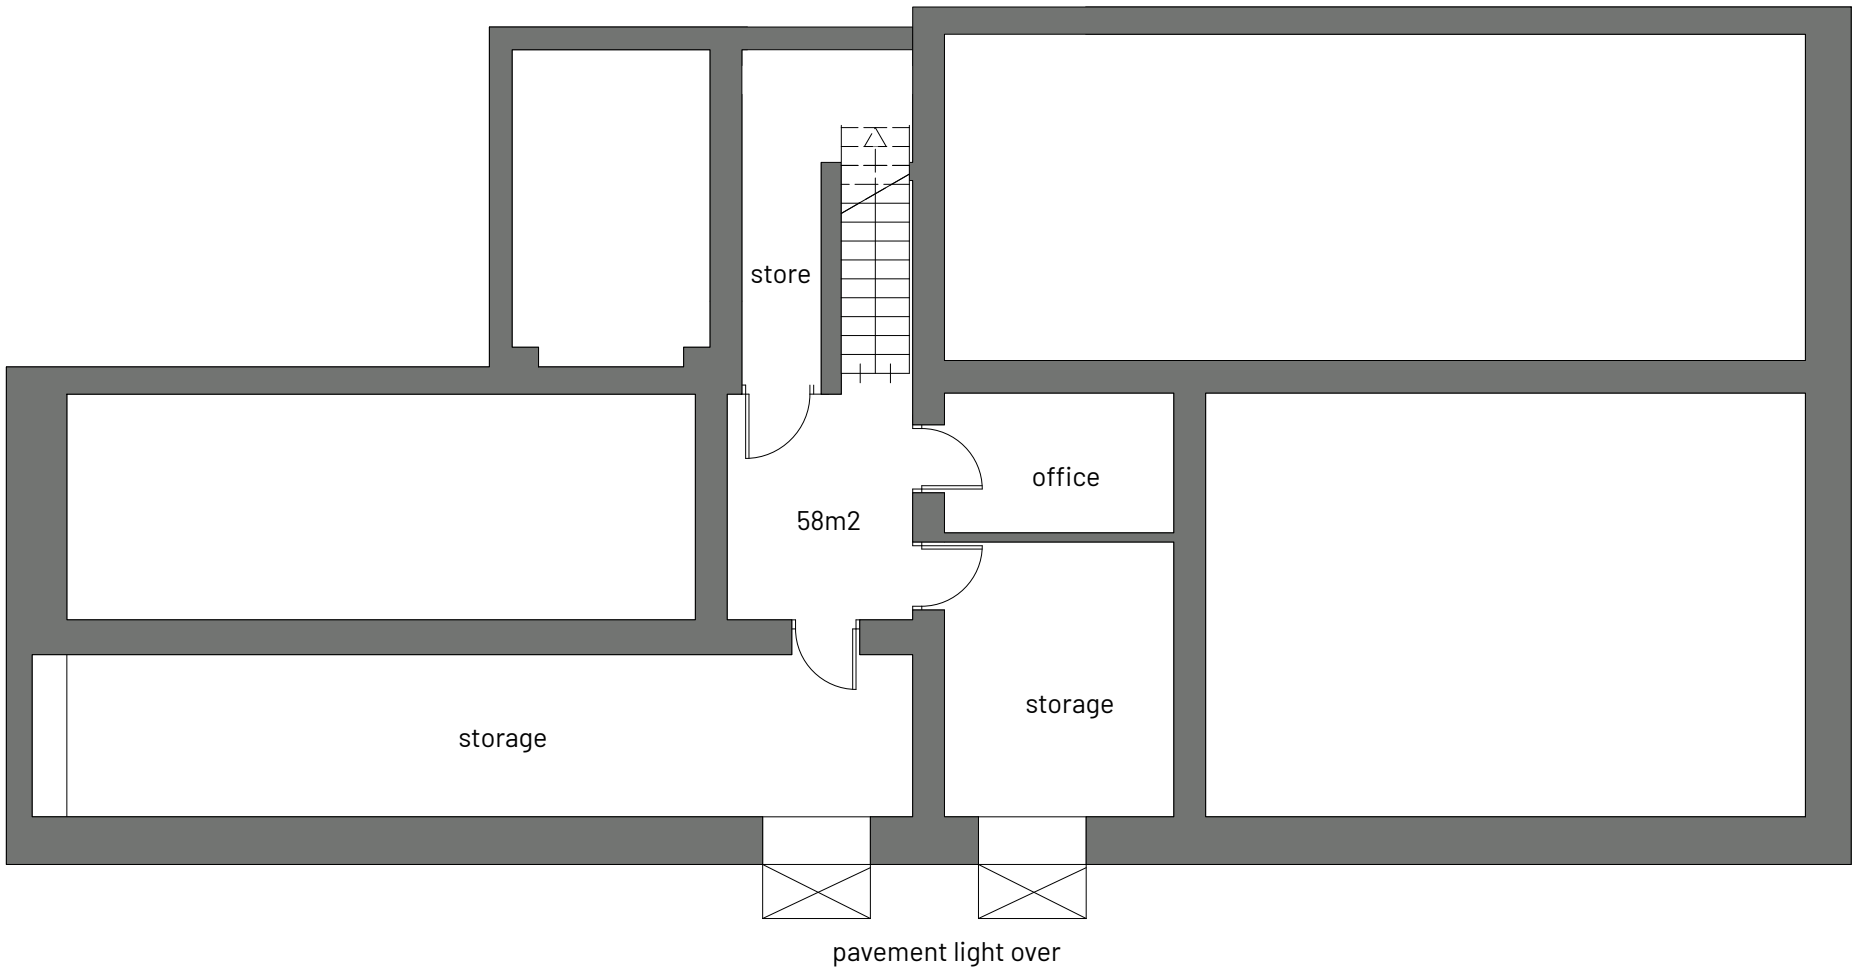

1 **Basement Plan**
Scale: 1:100

C	Existing stair reinstated	RJD
B	Annotation amended	RJD AB
A	Stair moved	RJD AB
REV	NOTE	DRN CHK

95 Lapwing Lane

Proposed Basement Floor Plan

PROJECT REF.	2033
DRWG NO.	P(090)
REVISION	C
SCALE	1:100 @ A3
DATE 1st DRAWN	Aug 24 RJD

SK sketch E existing P proposed T tender C construction FI final issue

+44 161 236 0051
ARCHITECT@ATELIERMB.CO.UK

ATELIER.MB