

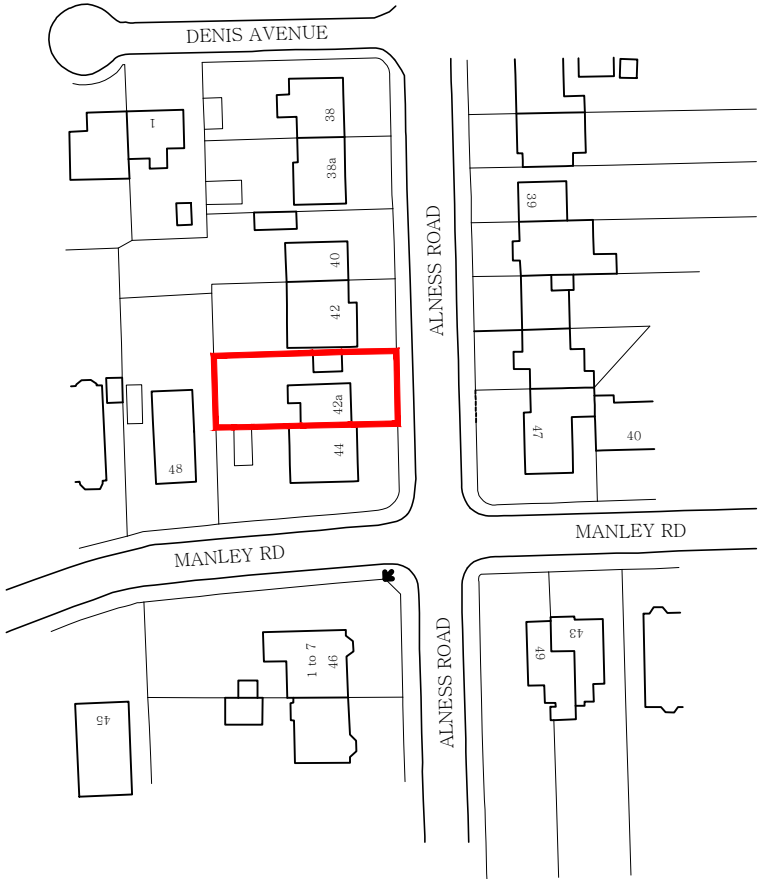
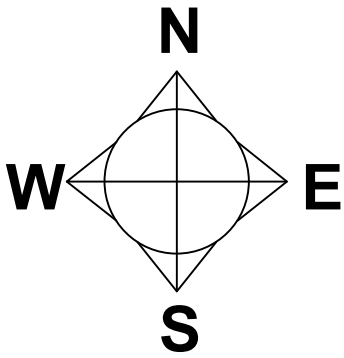


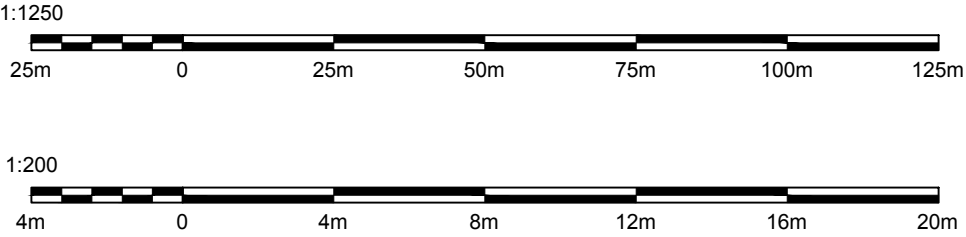

Ordnance Survey (c) Crown Copyright 2025. All rights reserved. Licence number 100022432

SITE LOCATION PLAN
1:1250

BLOCK PLAN
1:200

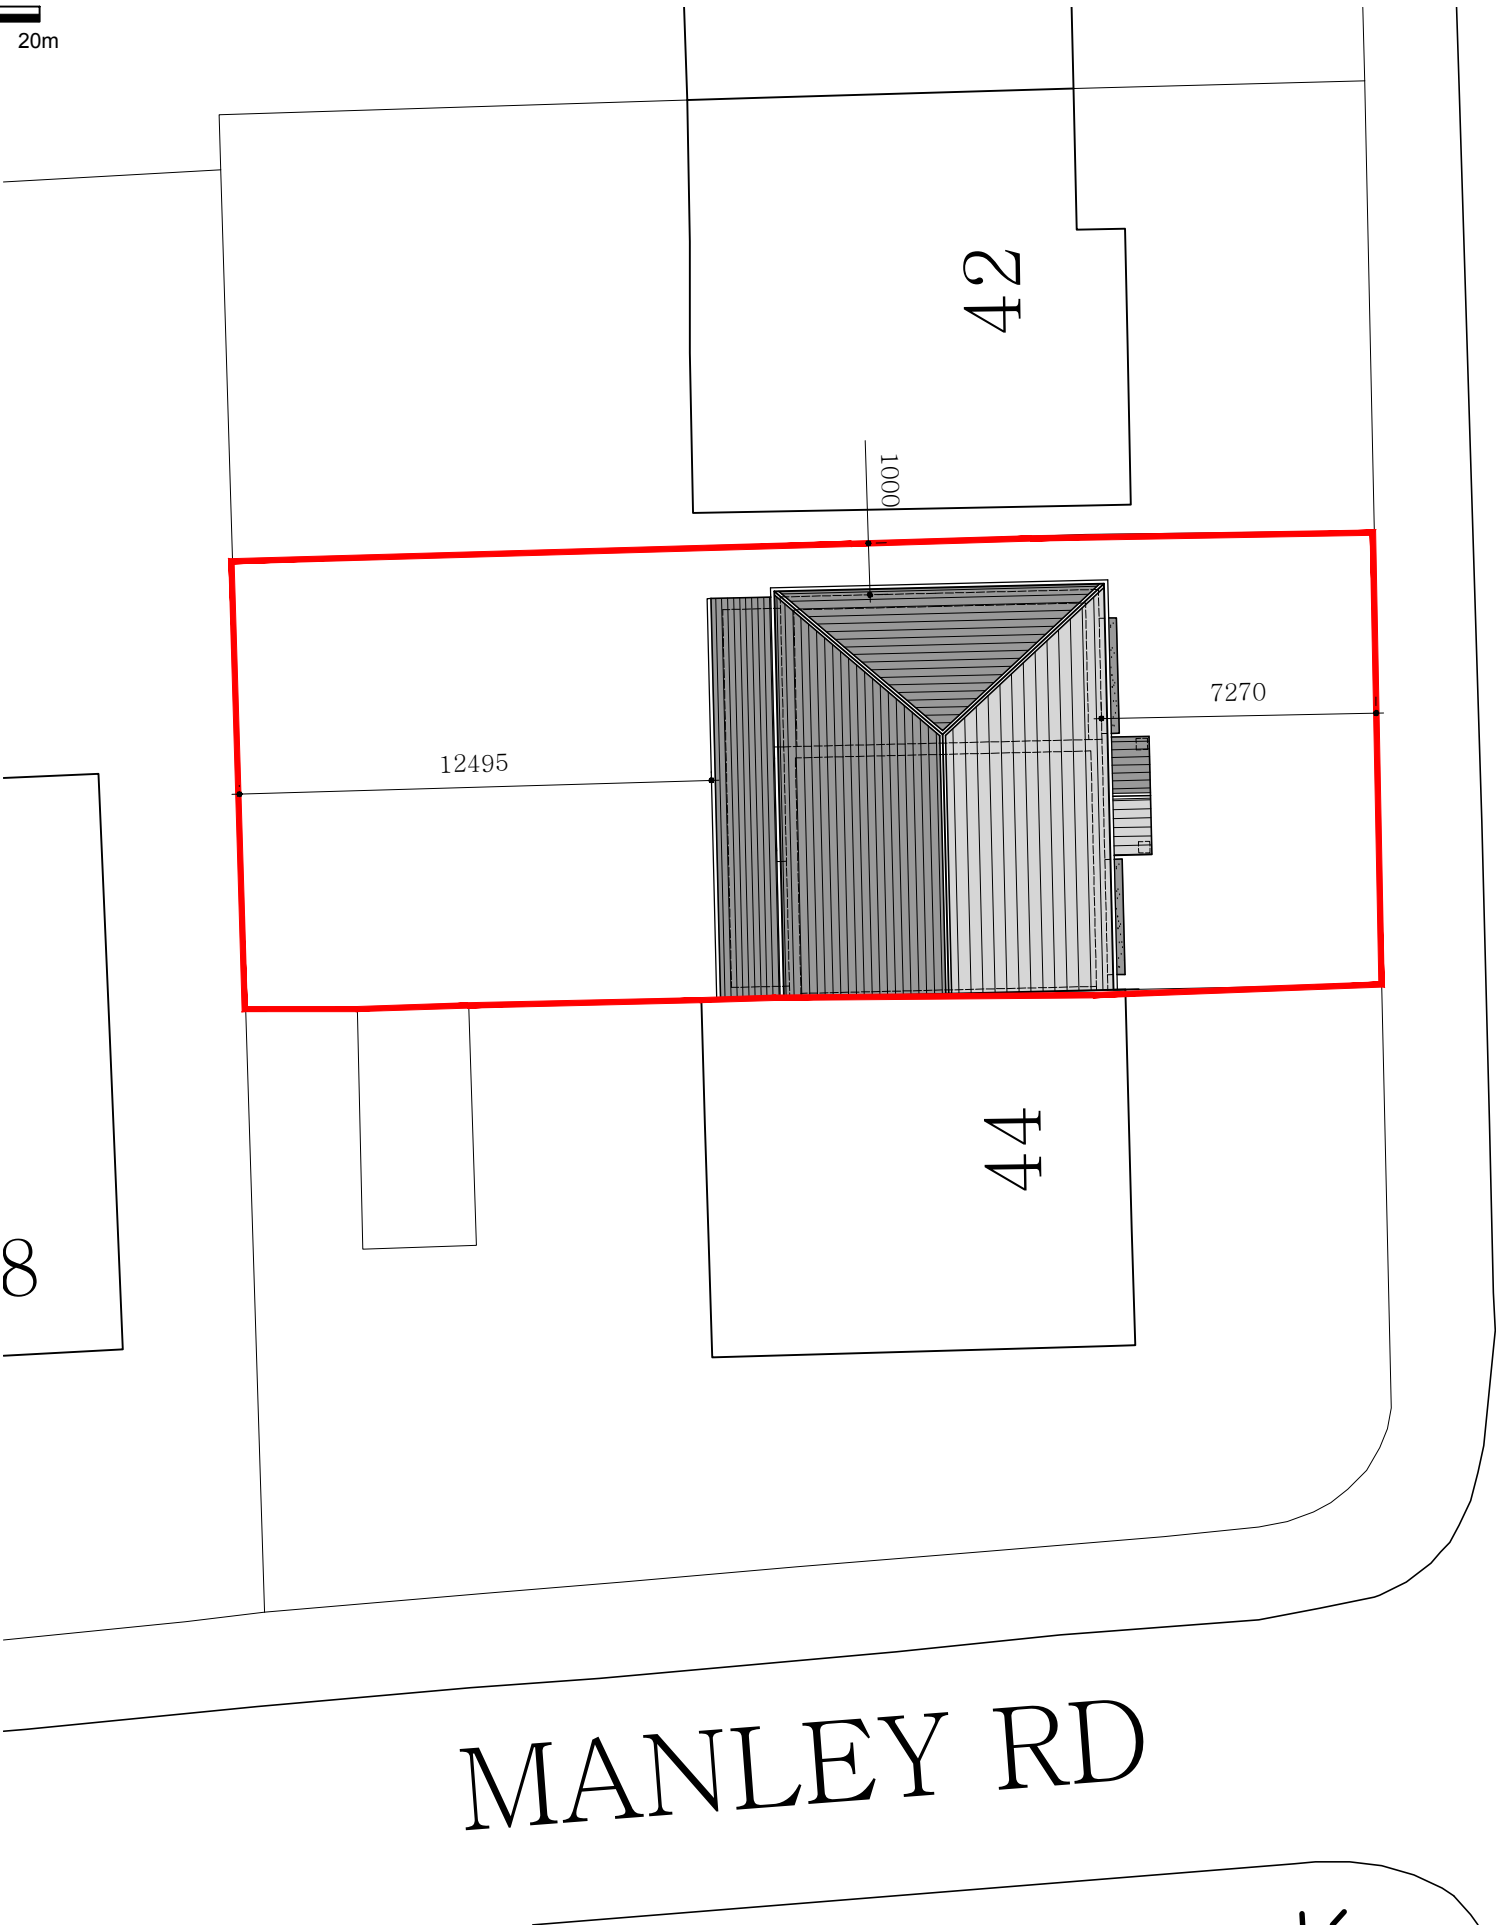

MANLEY RD

LUM
LUMITEKTON

U211-P01

Revisions

revision	date	comments
-	-	-

Job Title

Two storey side and single storey rear extension

Site Address

42A Alness Rd, Manchester,
M16 8HQ

Drawing Title

Site plans

Scale

As shown @ A3

Date

31.01.25

Drawn

uf

A. 275a Upper Brook St
Manchester
M13 0HR

T. 07894401574

E. umar@lumitekton.com