




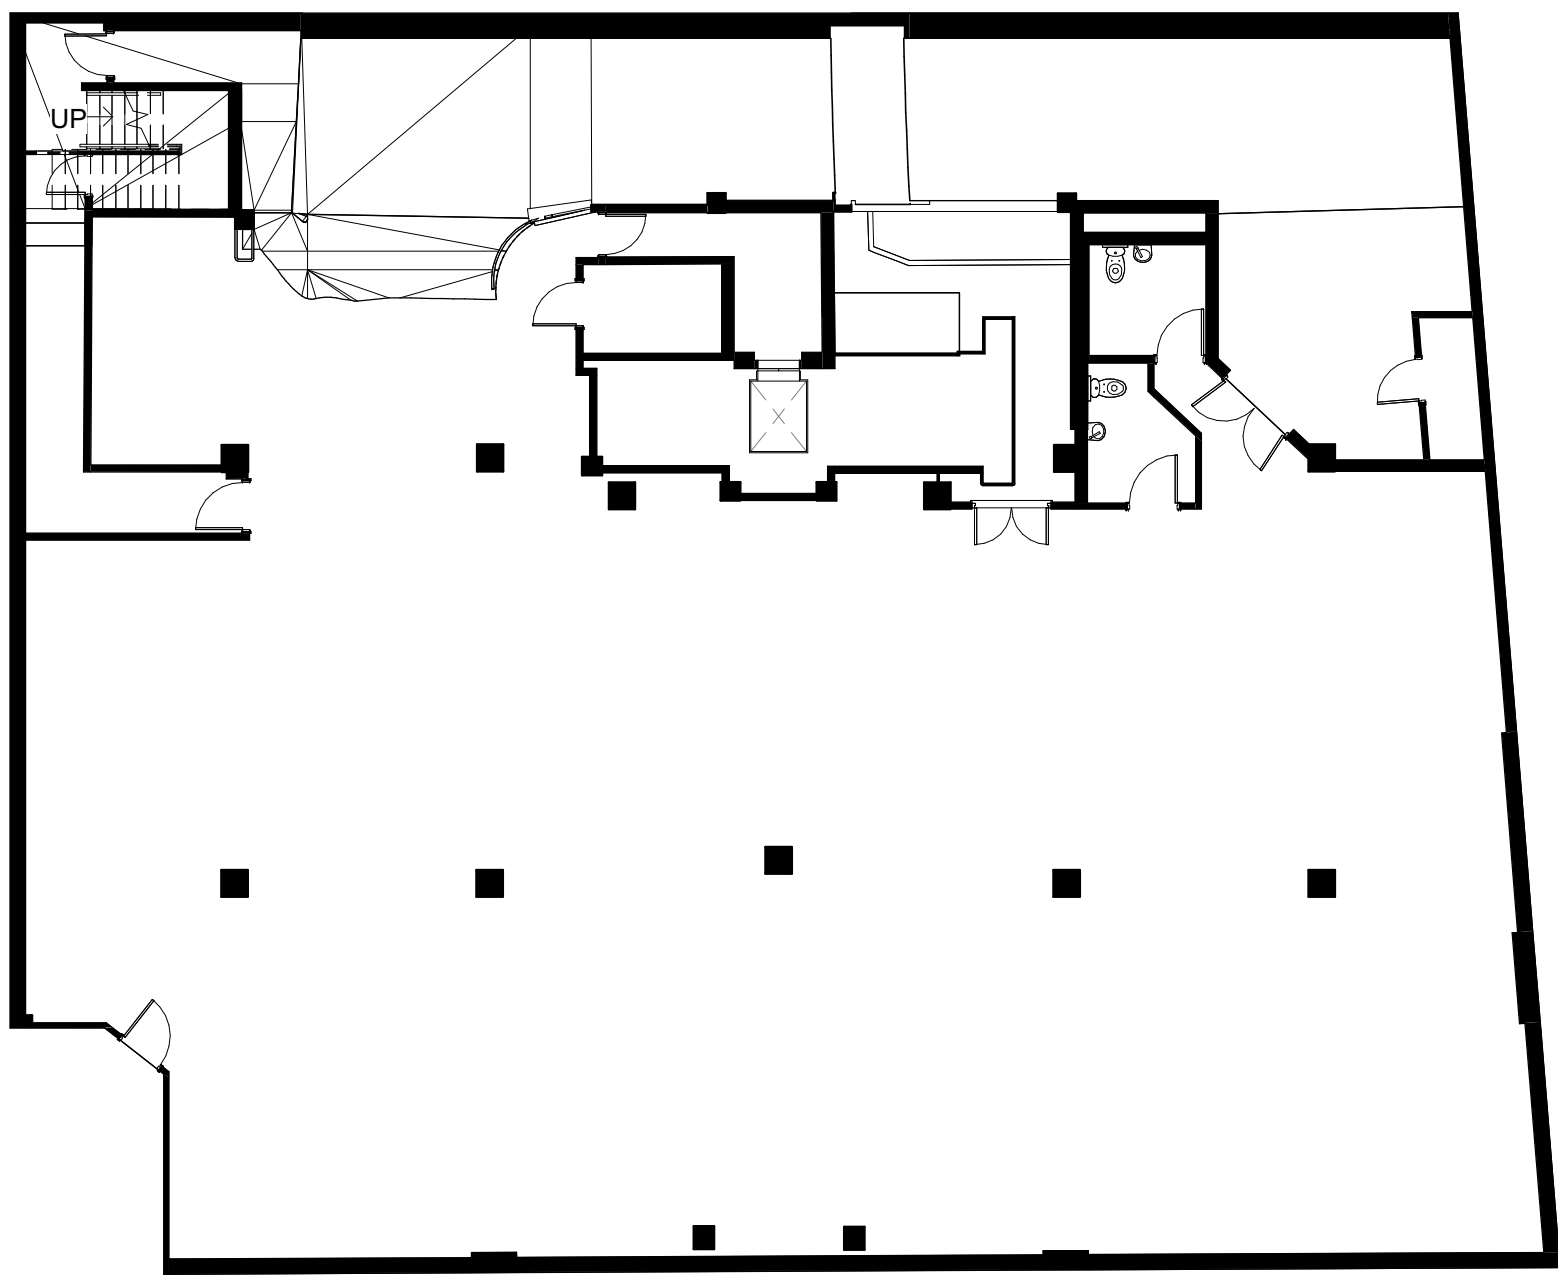


B1 | Proposed Floor Plan - Basement
1 : 150

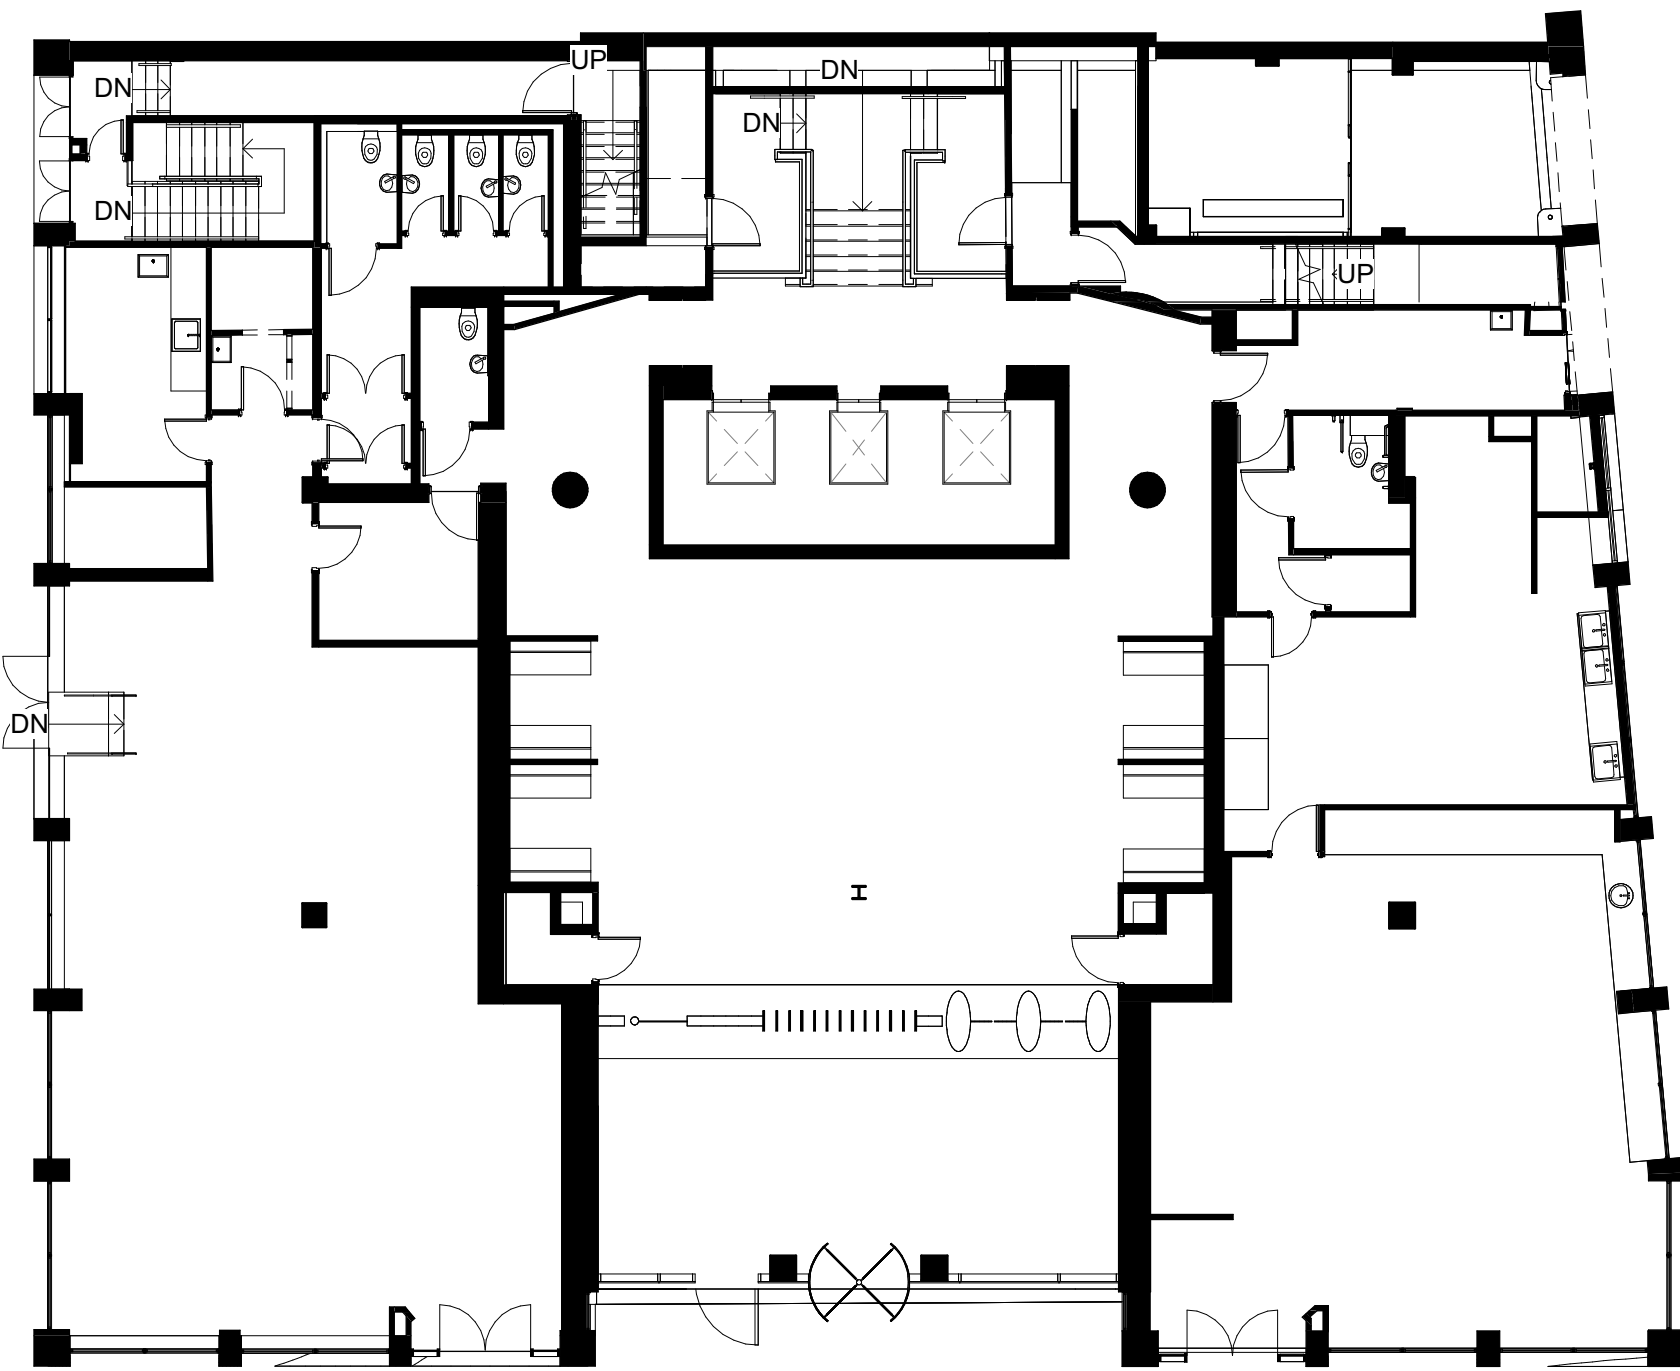

00 | Proposed Floor Plan - Level 00
1 : 150

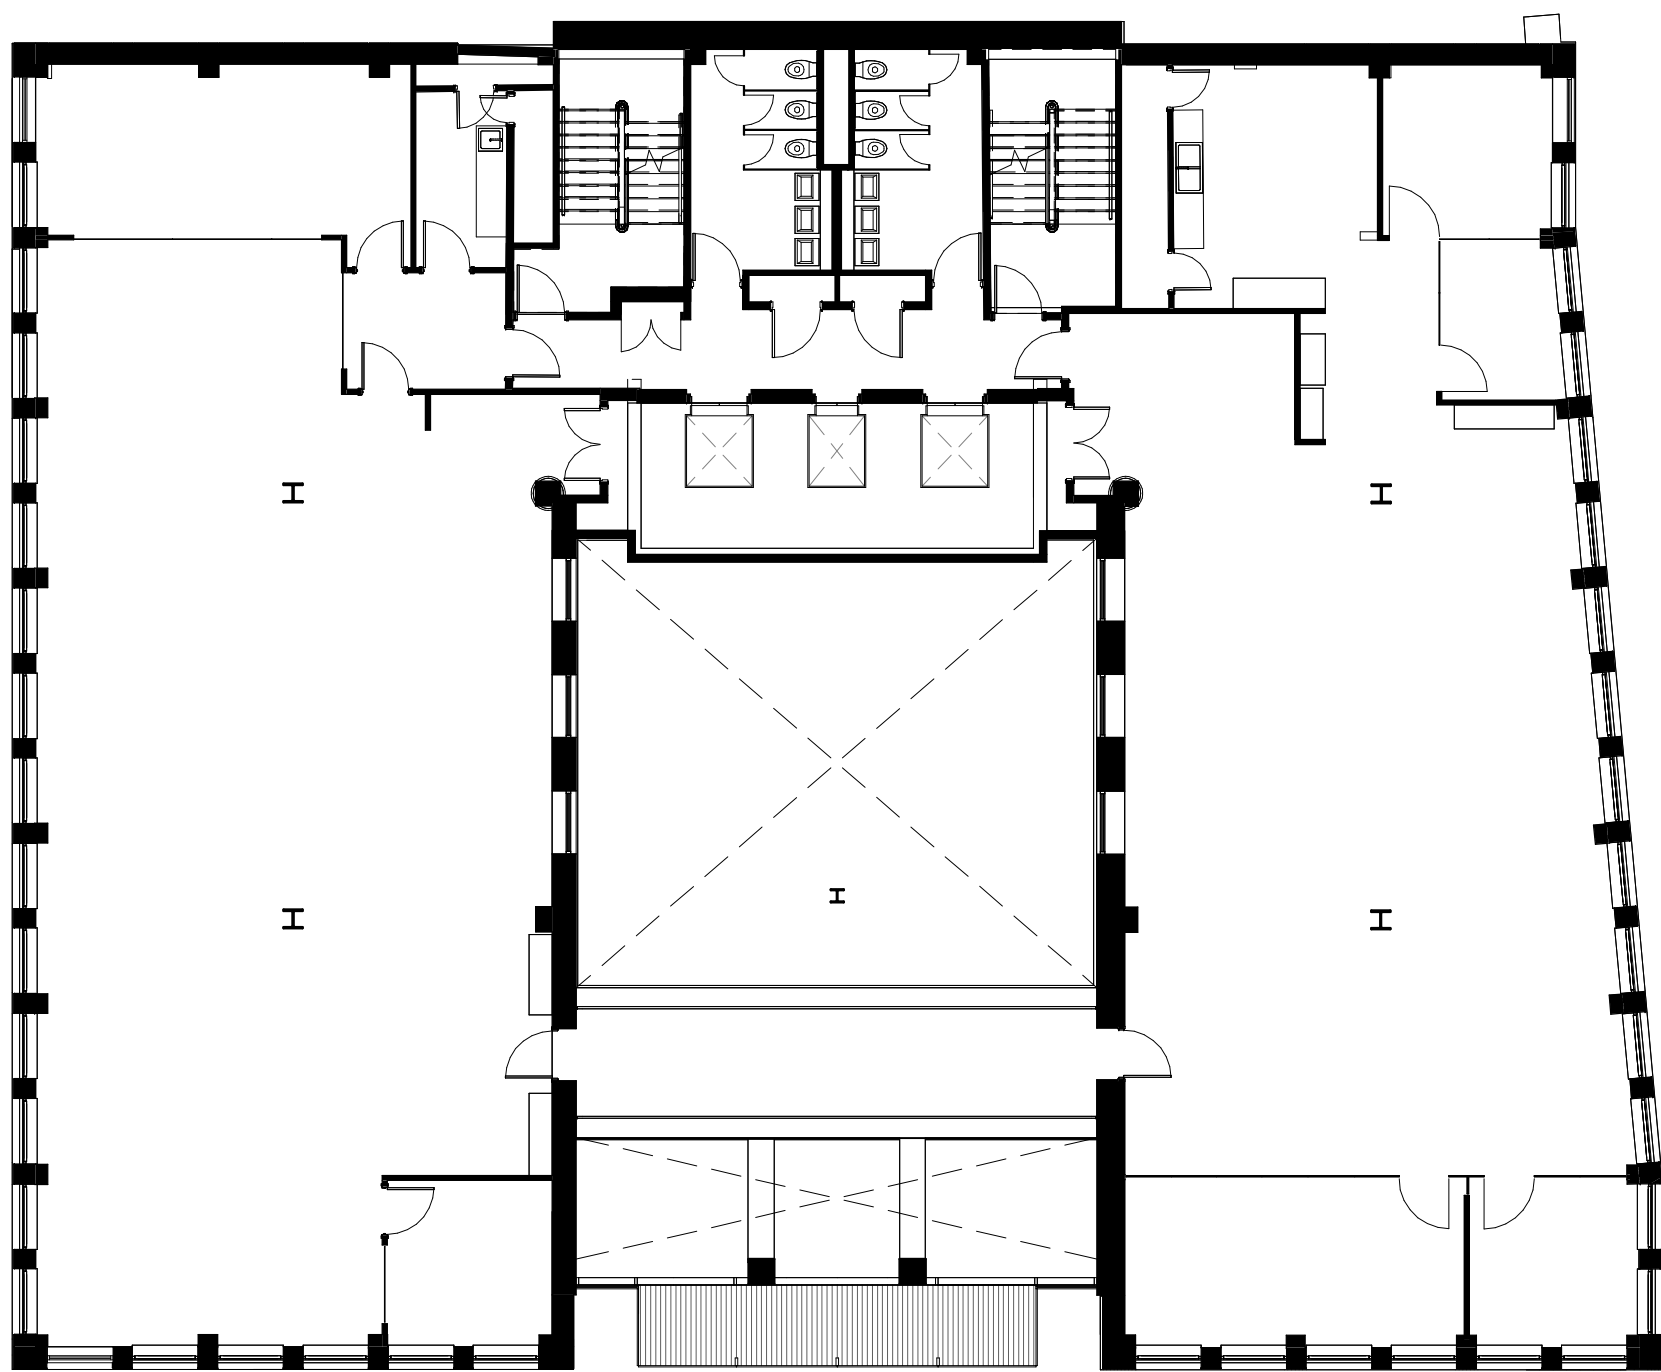

01 | Proposed Floor Plan - Level 01
1 : 150

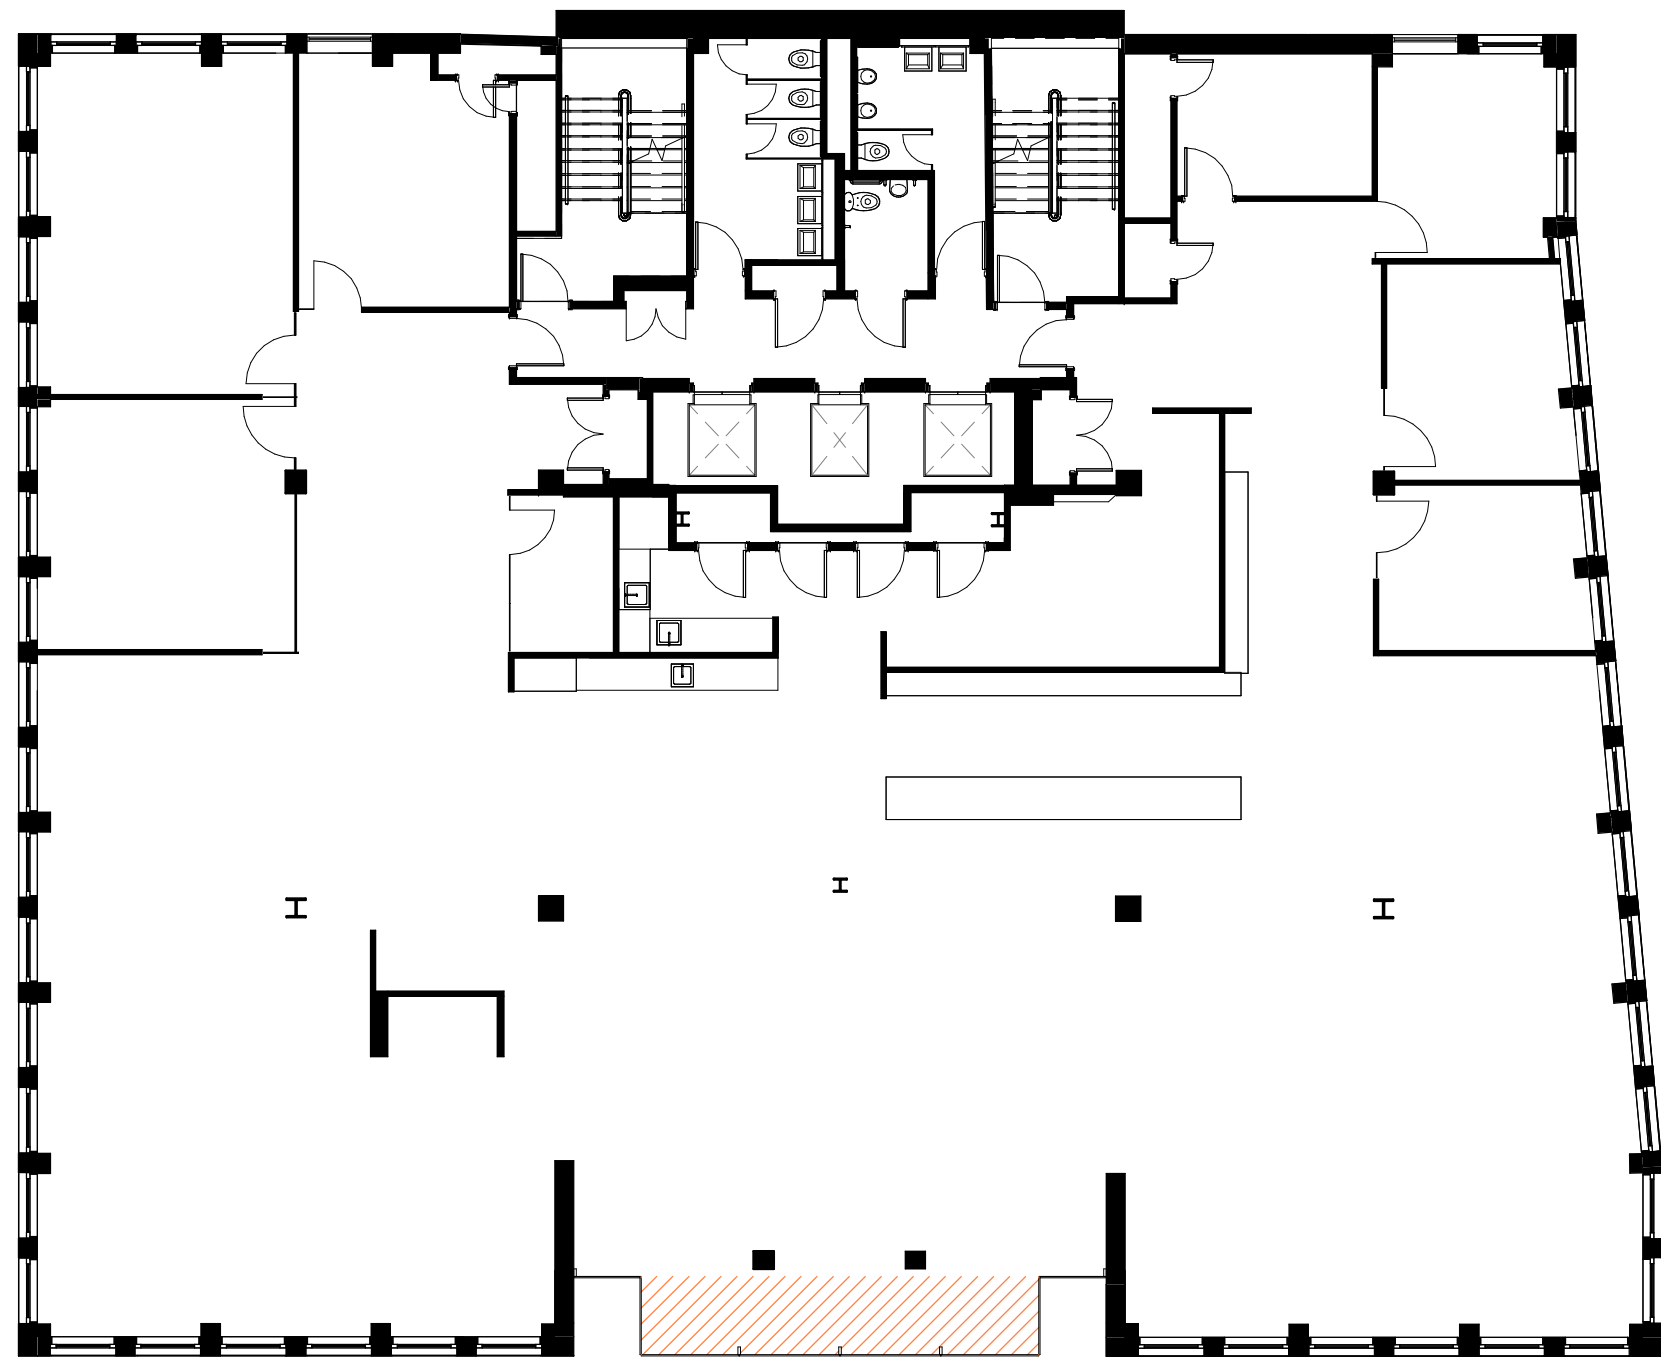

02 | Proposed Floor Plan - Level 02
1 : 150


The Principal Contractor is responsible for checking dimensions, tolerances and references. Any discrepancy to be notified to the Architect before proceeding with the works.

Where an item is covered by drawings to different scales the larger scale drawing is to be worked to. Do not scale drawing. Figured dimensions to be worked to in all cases.

Where products have been specified, PRP have reviewed applicable products available in the UK at the time of writing the specification, from which products named in the specification have been selected. Where the Principal Contractor wishes to propose alternative products, representative samples and a full technical appraisal demonstrating that their proposed alternative has equal or better performance should be submitted by the Principal Contractor in accordance with the agreed project Change Control Procedures. On any Higher Risk Building (HRB), the Principal Contractor should confirm if they consider the alternative (and / or any consequential impacts) as a recordable, notifiable or major change under Regulation 26 of The Building (Higher-Risk Buildings Procedures) (England) Regulations 2023.

CDM REGULATIONS 2015. All current drawings and specifications for the project must be read in conjunction with the Designer's Hazard and Environment Assessment Record

All intellectual property rights reserved.

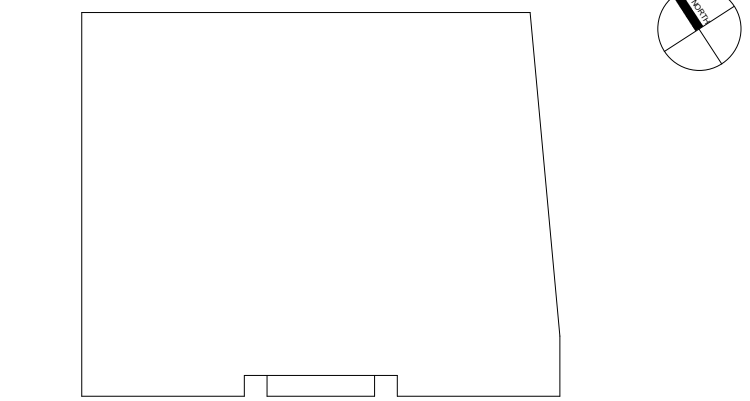

NOTE

- Original building plans, sections and elevations are based on Revit model 13037-NO-ZZ-XX-M3-G-No.55 Spring Gardens and 13037-NO-ZZ-XX-M3-G-No.55 Spring Gardens, MEP received on 7/01/2025. PRP cannot confirm accuracy of the model to real world setting out. Therefore all dimensions and areas relate to existing fabric will need to be checked on site, prior to Contractor setting out and installation.

KEY

- Proposed Floor Extension
- Proposed External Walls

Rev	Date	Description	VP	VP
P01	08.05.25	Planning Issue.	Dwn	Ckd

55 SPRING GARDEN, MANCHESTER

PROPOSED PLANS - SHEET 1 OF 3

Project	Origin	Function	Space	Form	Discipline	Number
SGR - PRP - ZZ -	ZZ -	DR - A -				02040
Revision						
P01 -						
Status						
PLANNING -						
Drawn	VP	Checked	VP	Date	MAY 2025	Scale @ A1 1 : 150