




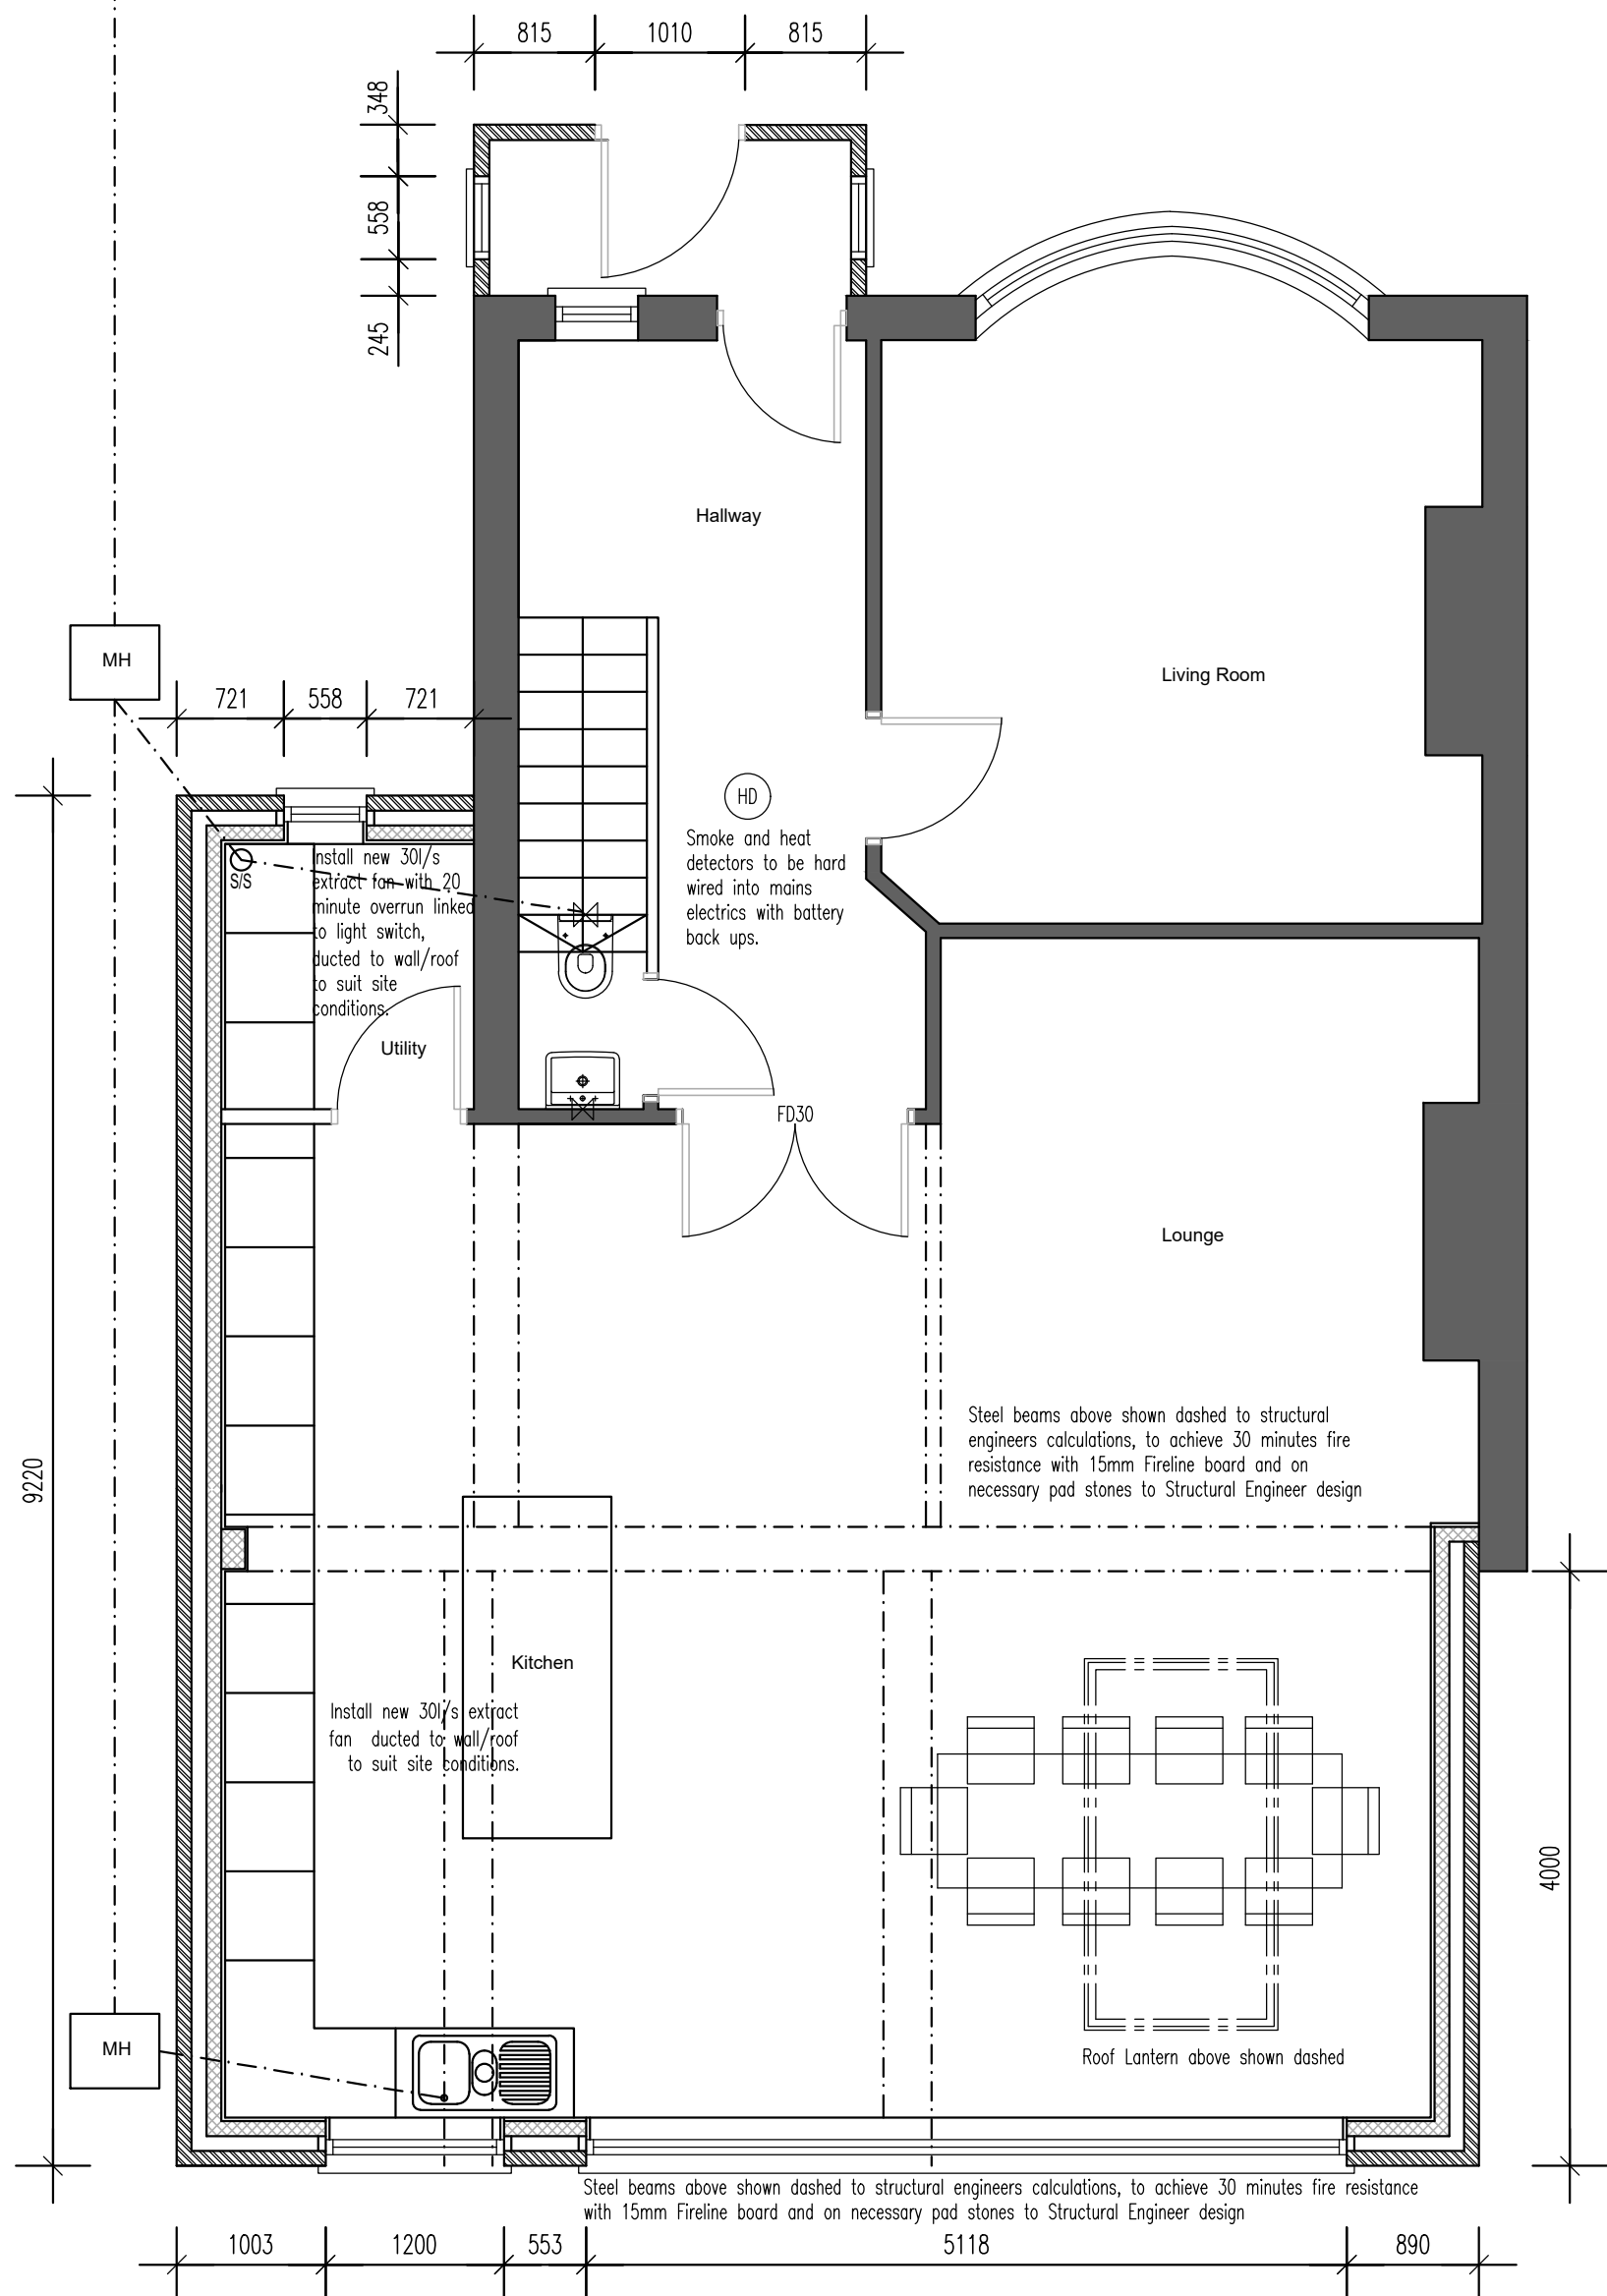


Proposed Ground Floor Plan
Scale: 1:50

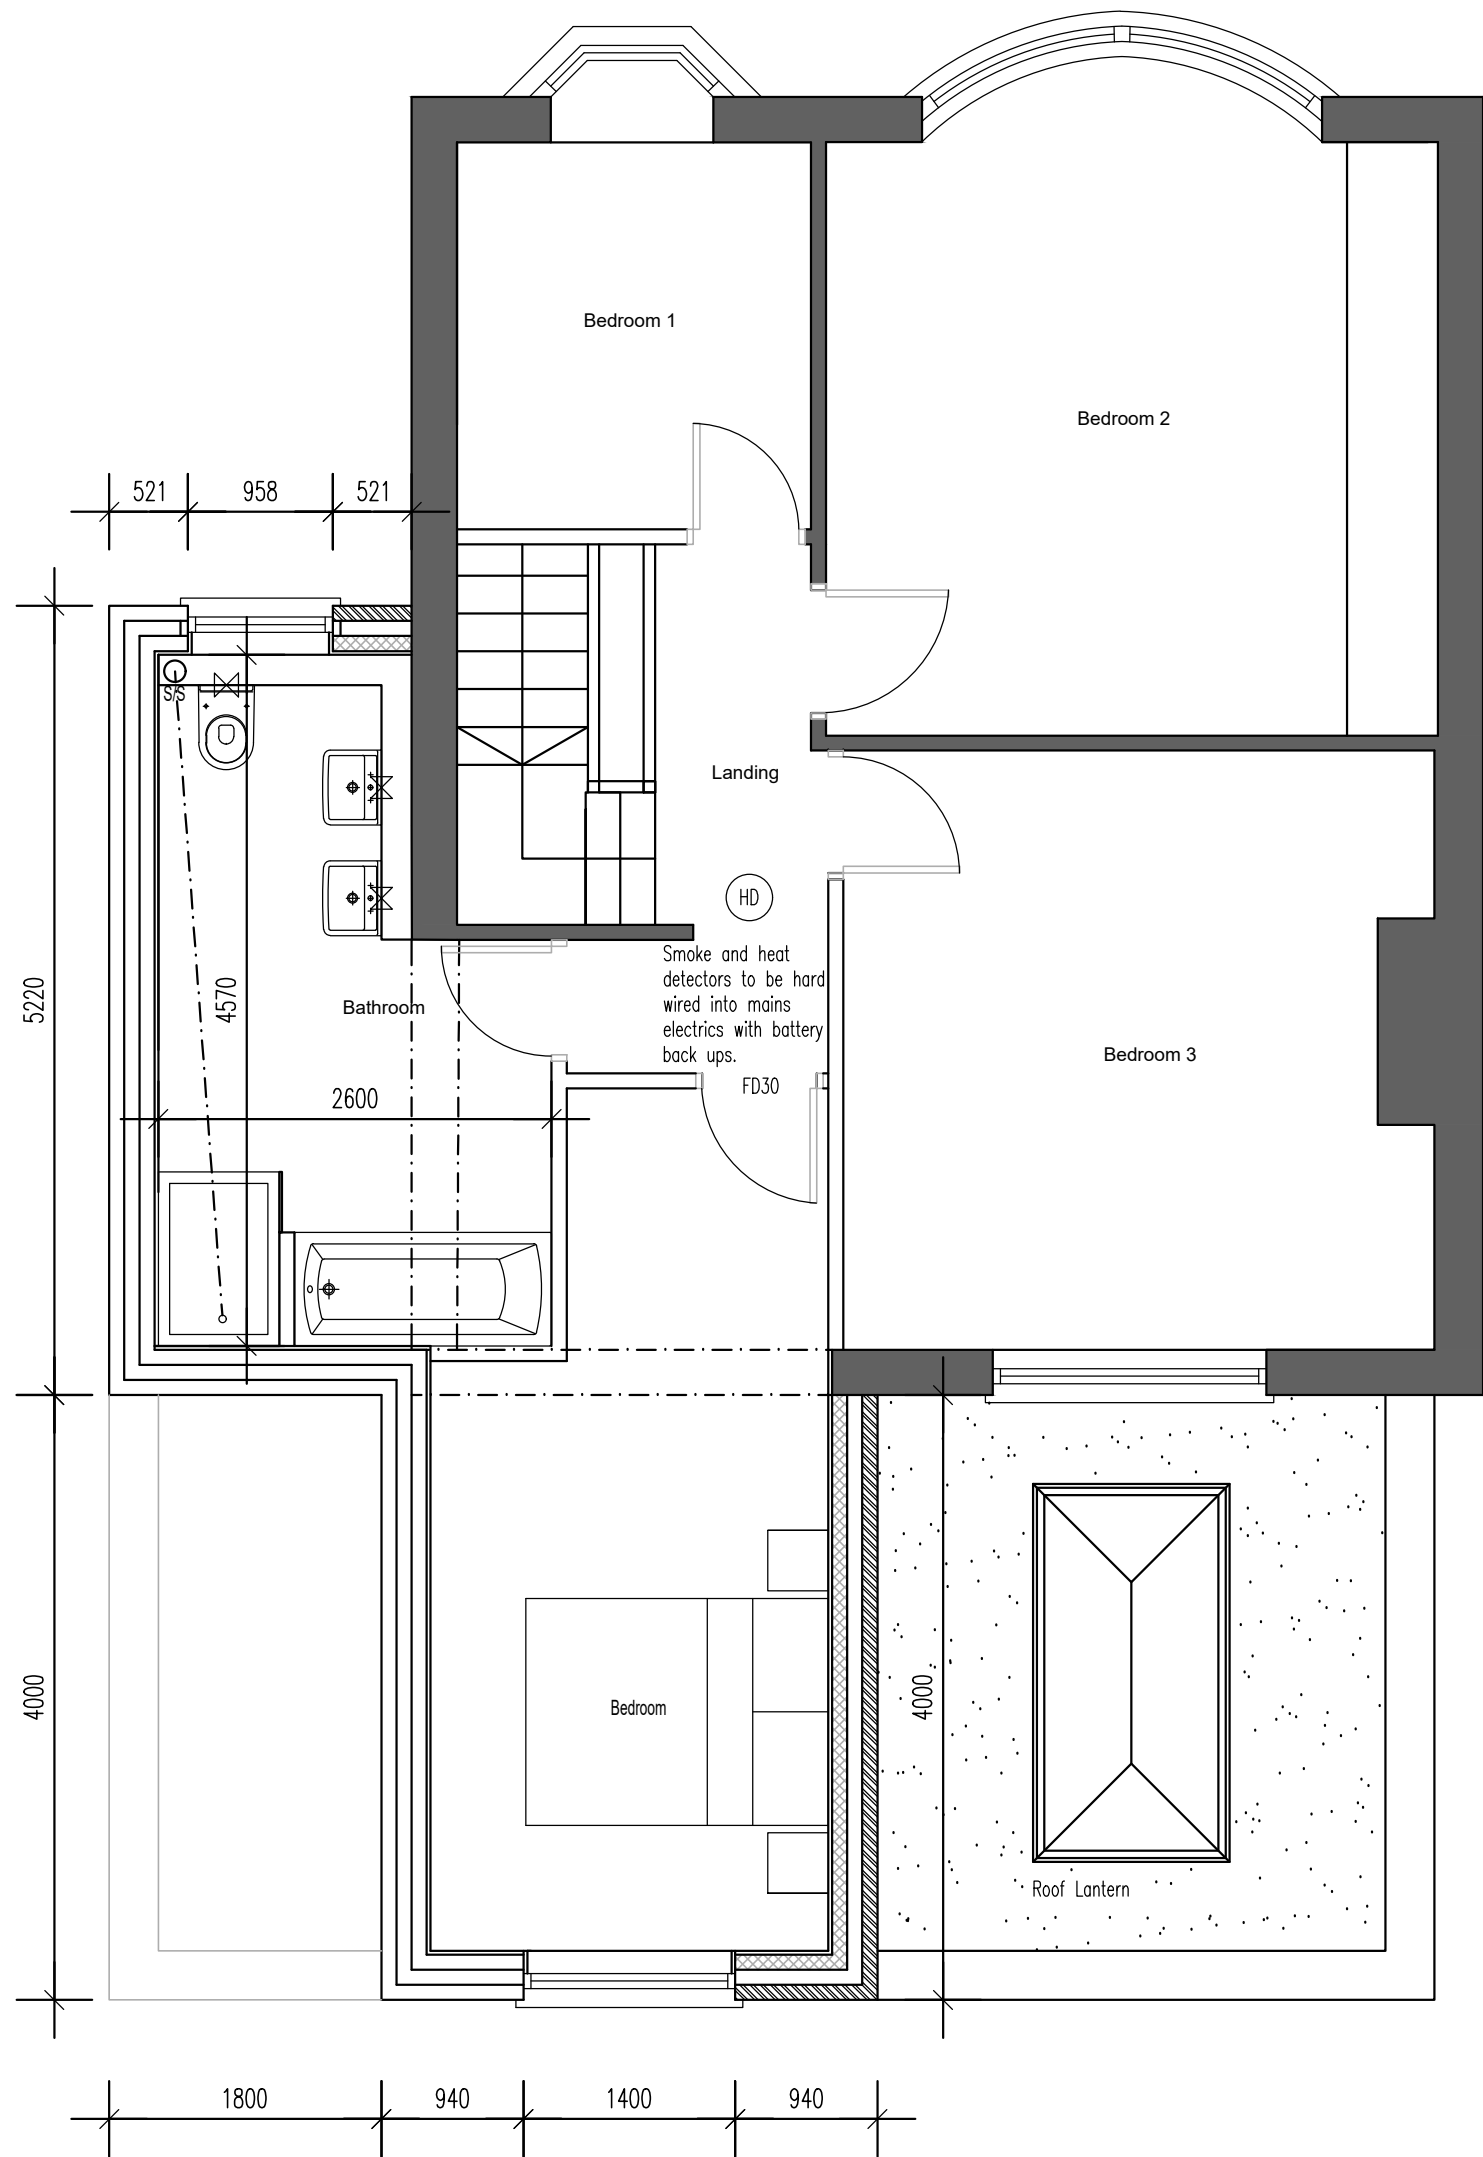


Proposed First Floor Plan
Scale: 1:50

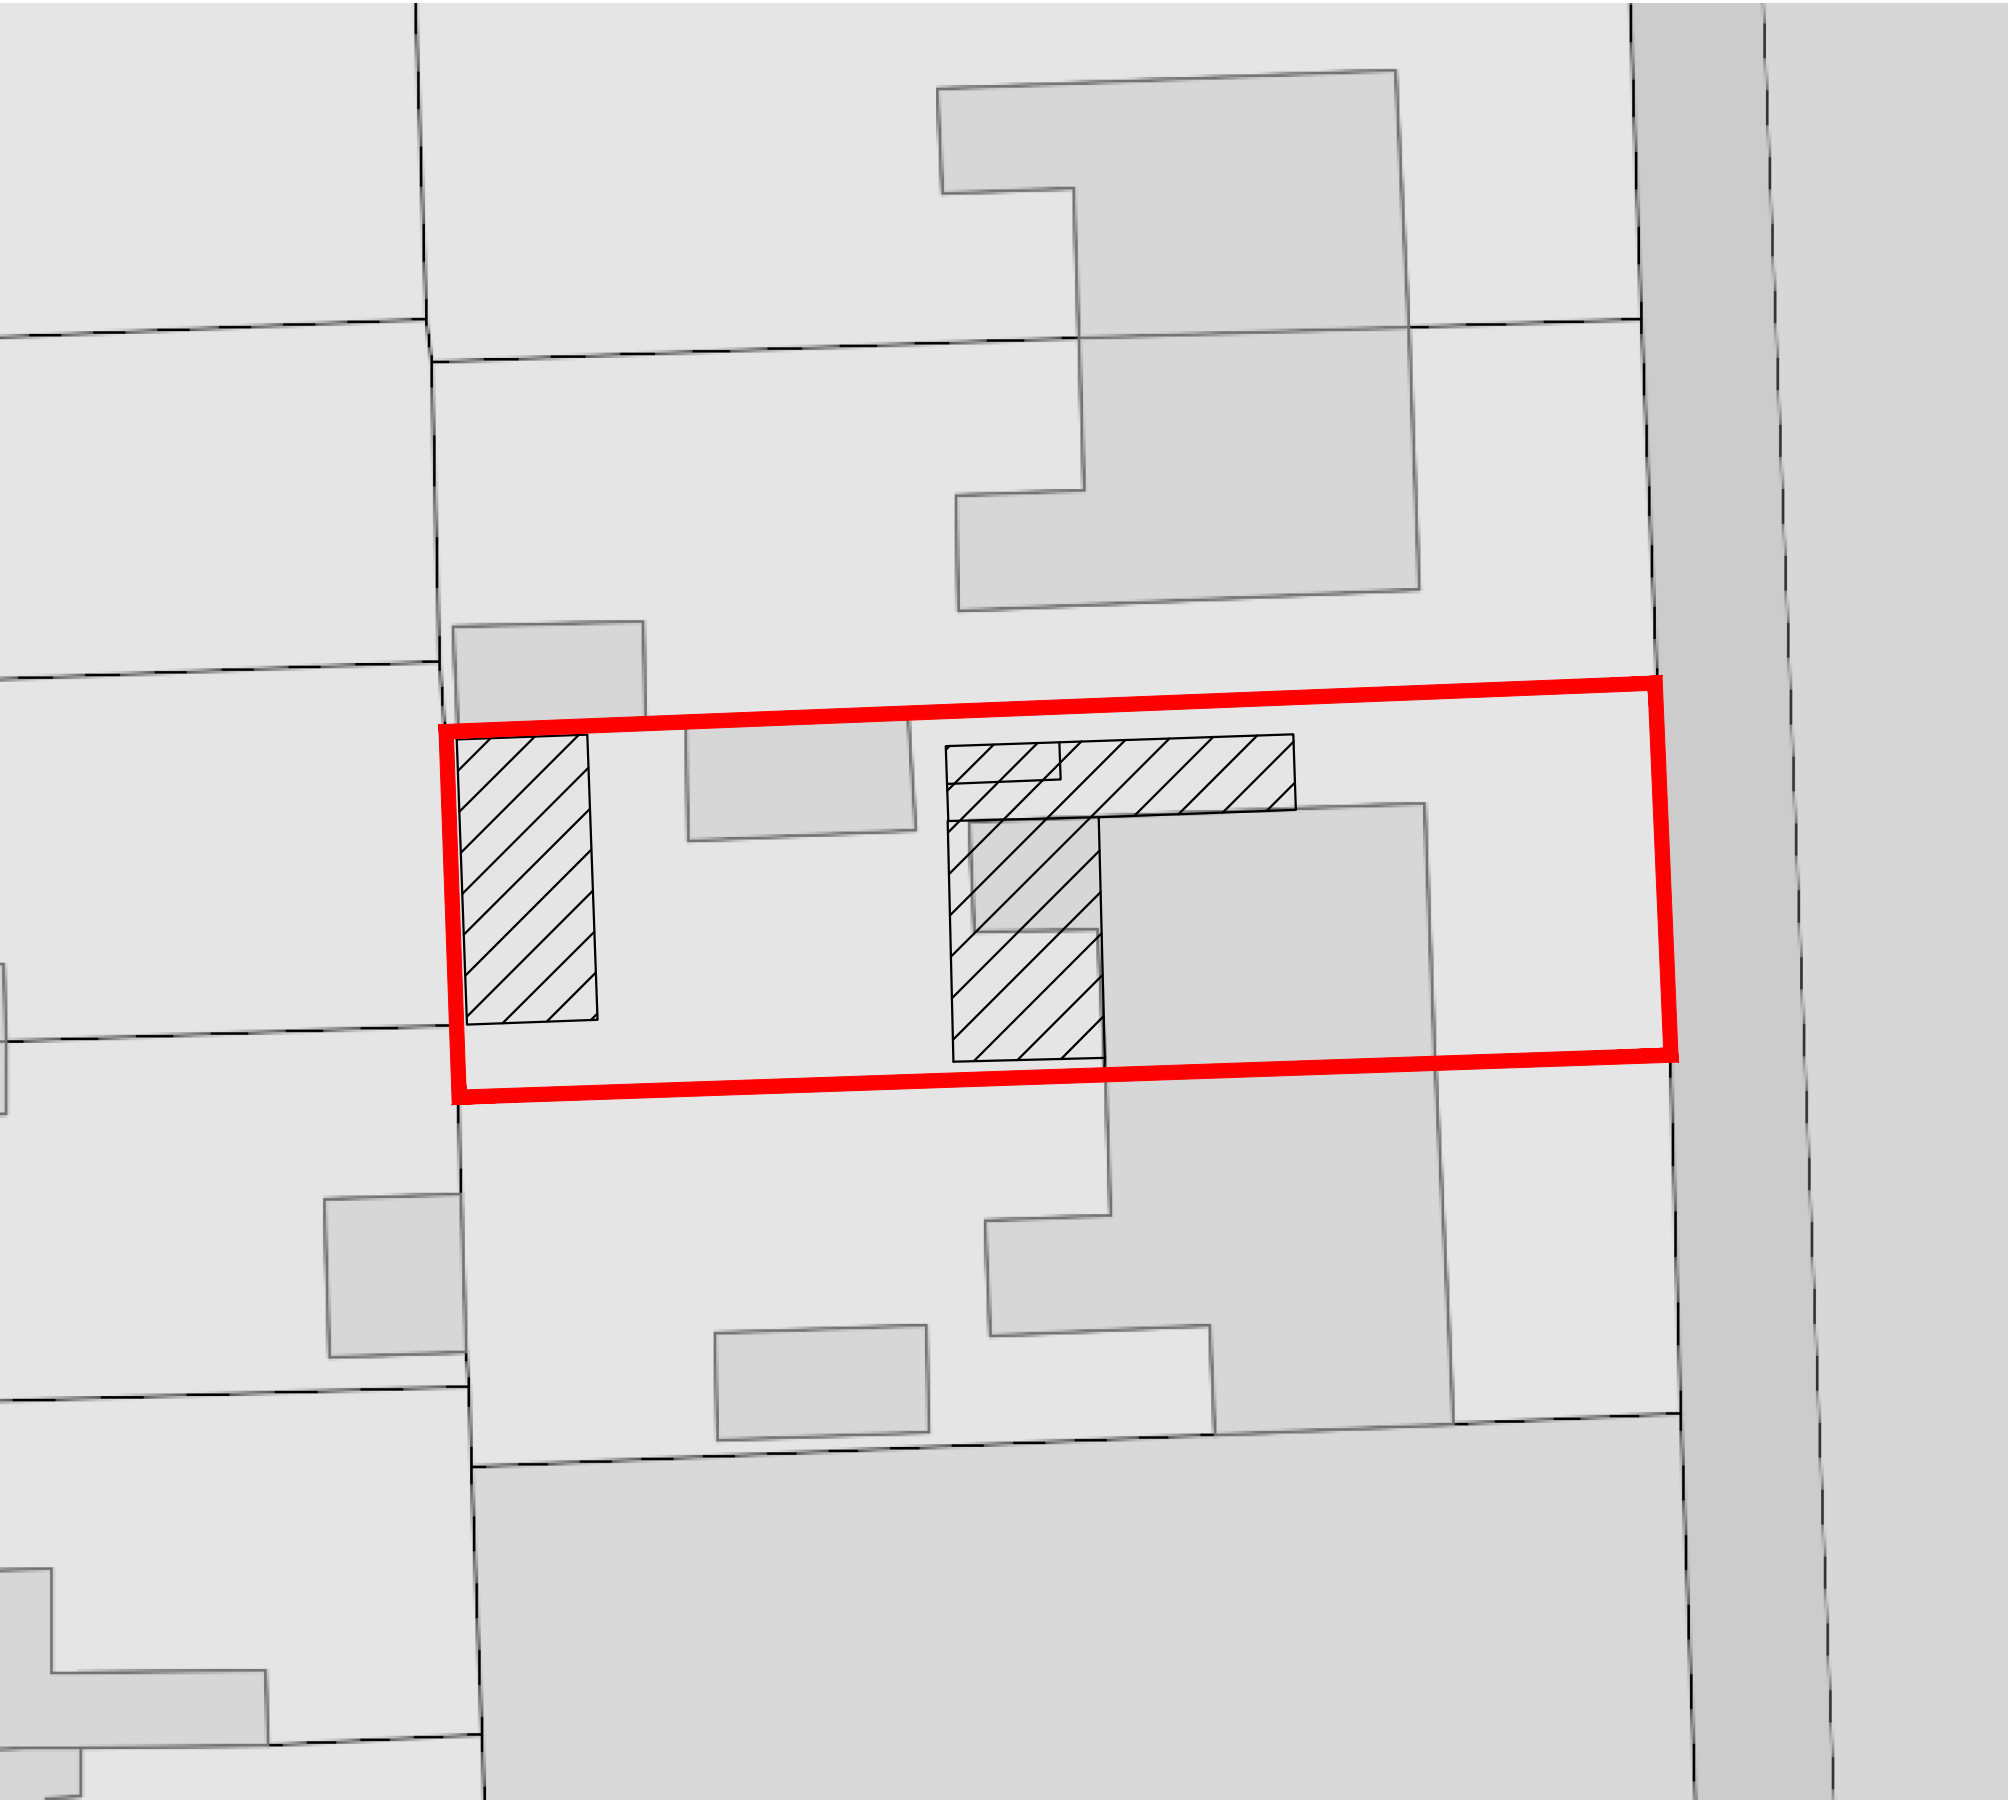


Site block Plan
Scale: 1:200

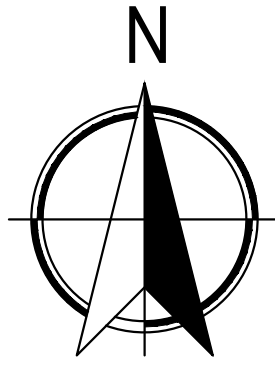

1:200 SCALE BAR

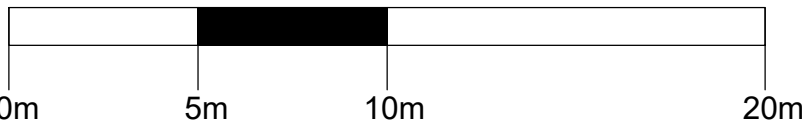


1:50 SCALE BAR

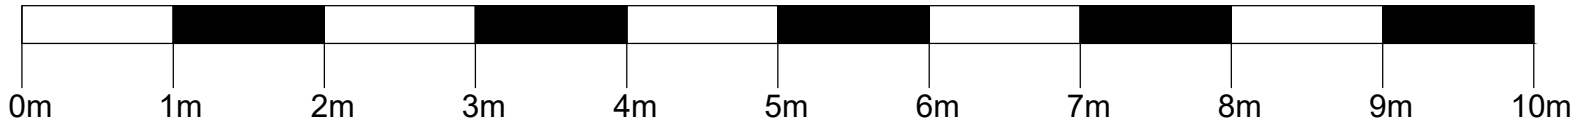

Site Location Plan
Scale: 1:1250

1:1250 SCALE BAR

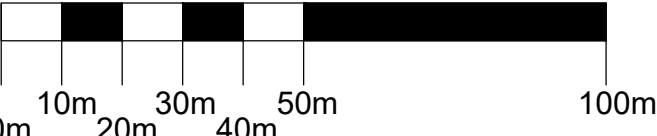


PLANNING DRAWING

James Burton
Architectural
Design

Mr Liam Dunk
72 St Werburgh's Road Chorlton, M21 0TJ
Proposed Two Storey Side Extension, Rear Extension
& Garden Gym
Proposed Plans and Elevations
February 2025
Drawing 2025/101 C
Scale: As shown @A1



Proposed East Facing Front Elevation
Scale: 1:50

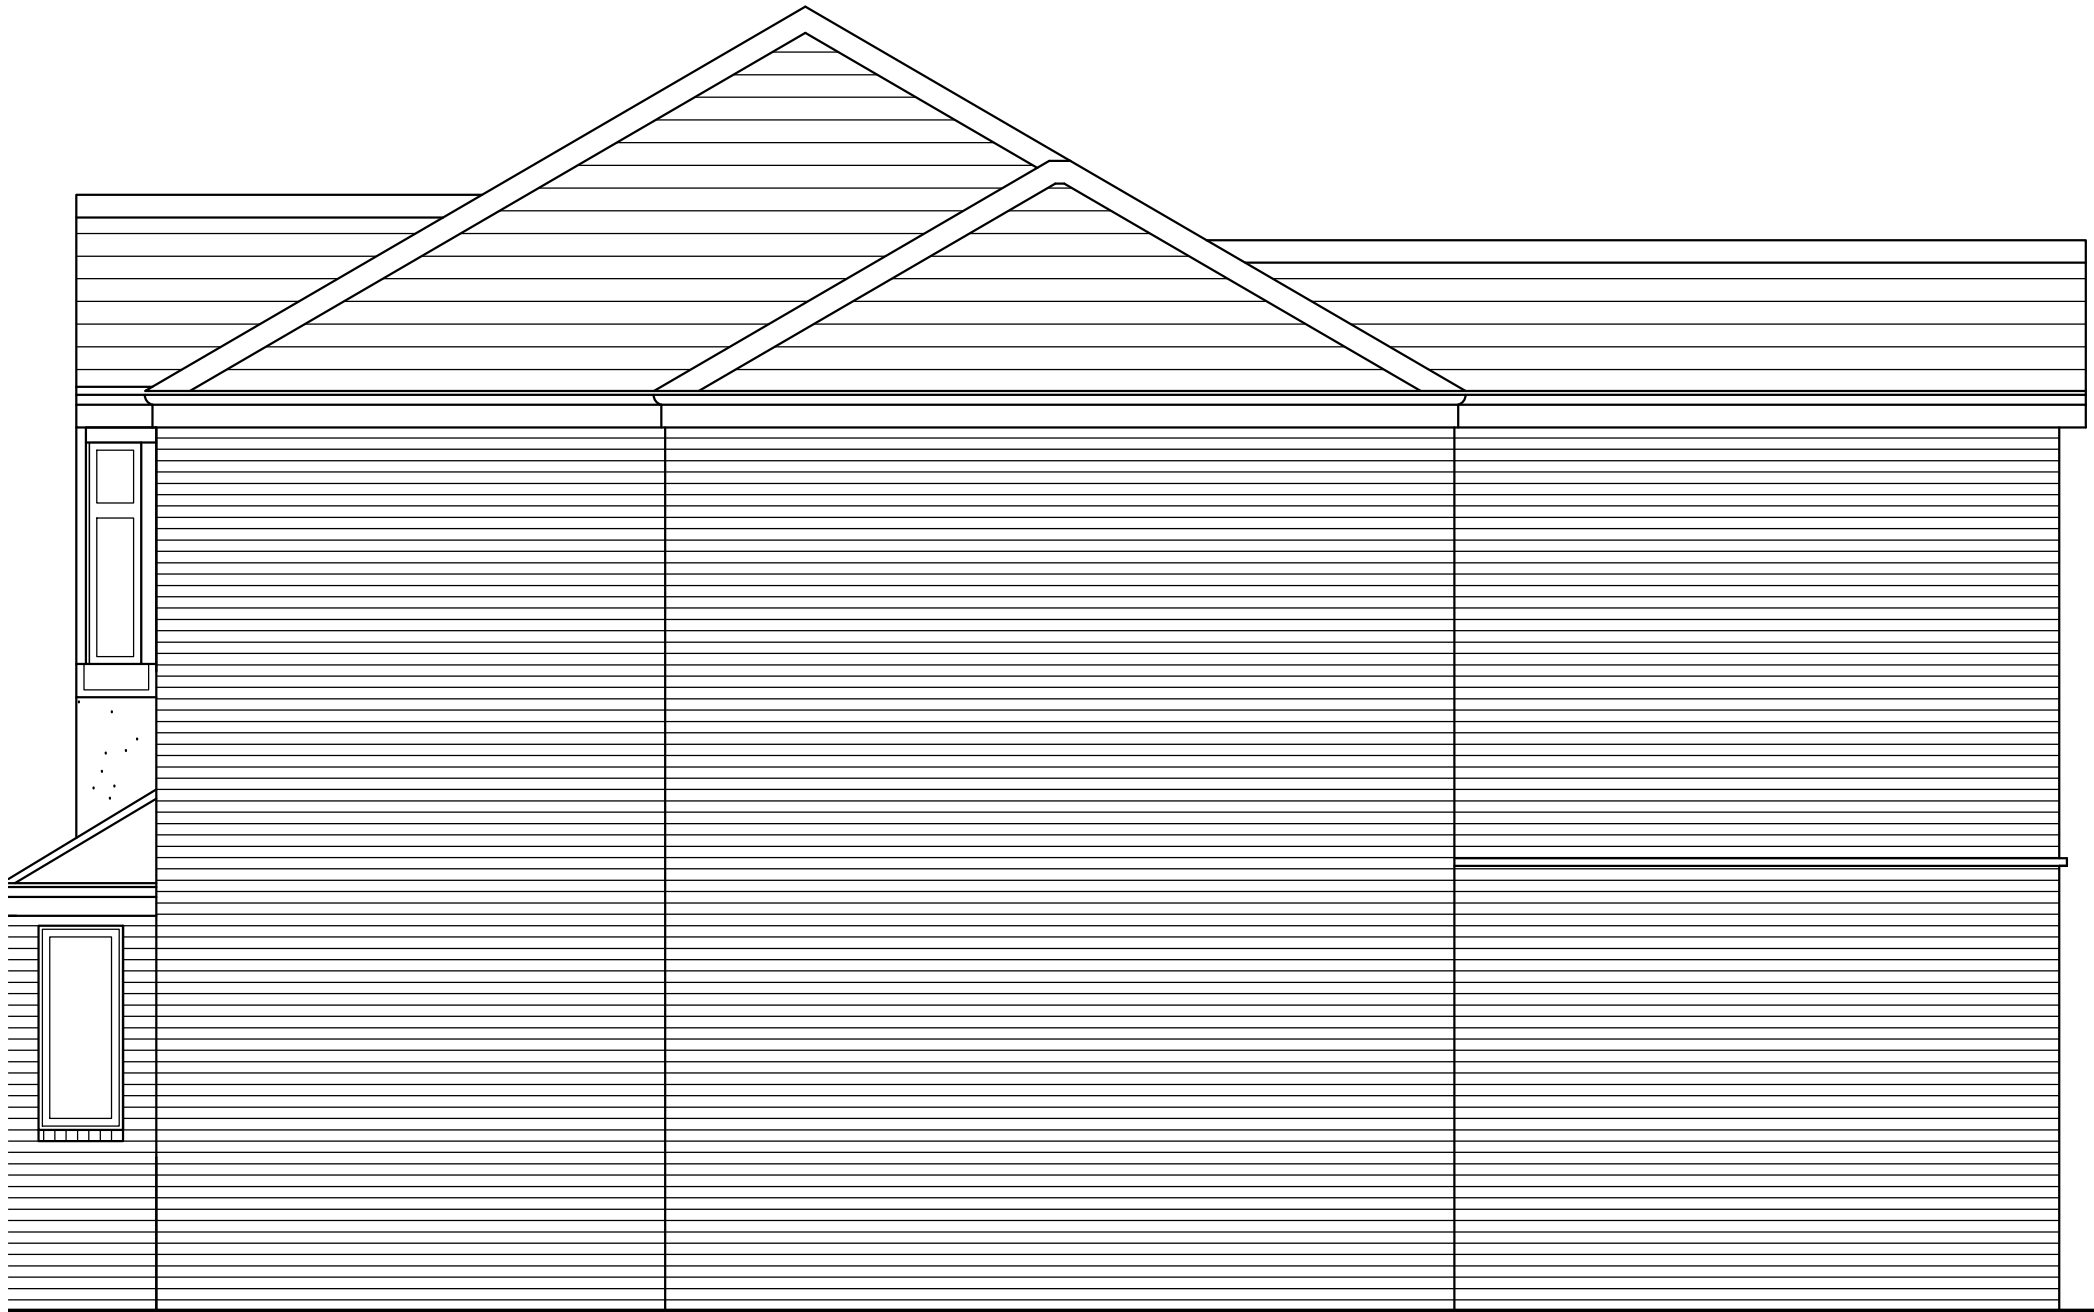

Proposed North Facing Gable Elevation
Scale: 1:50



Proposed West Facing Rear Elevation
Scale: 1:50