



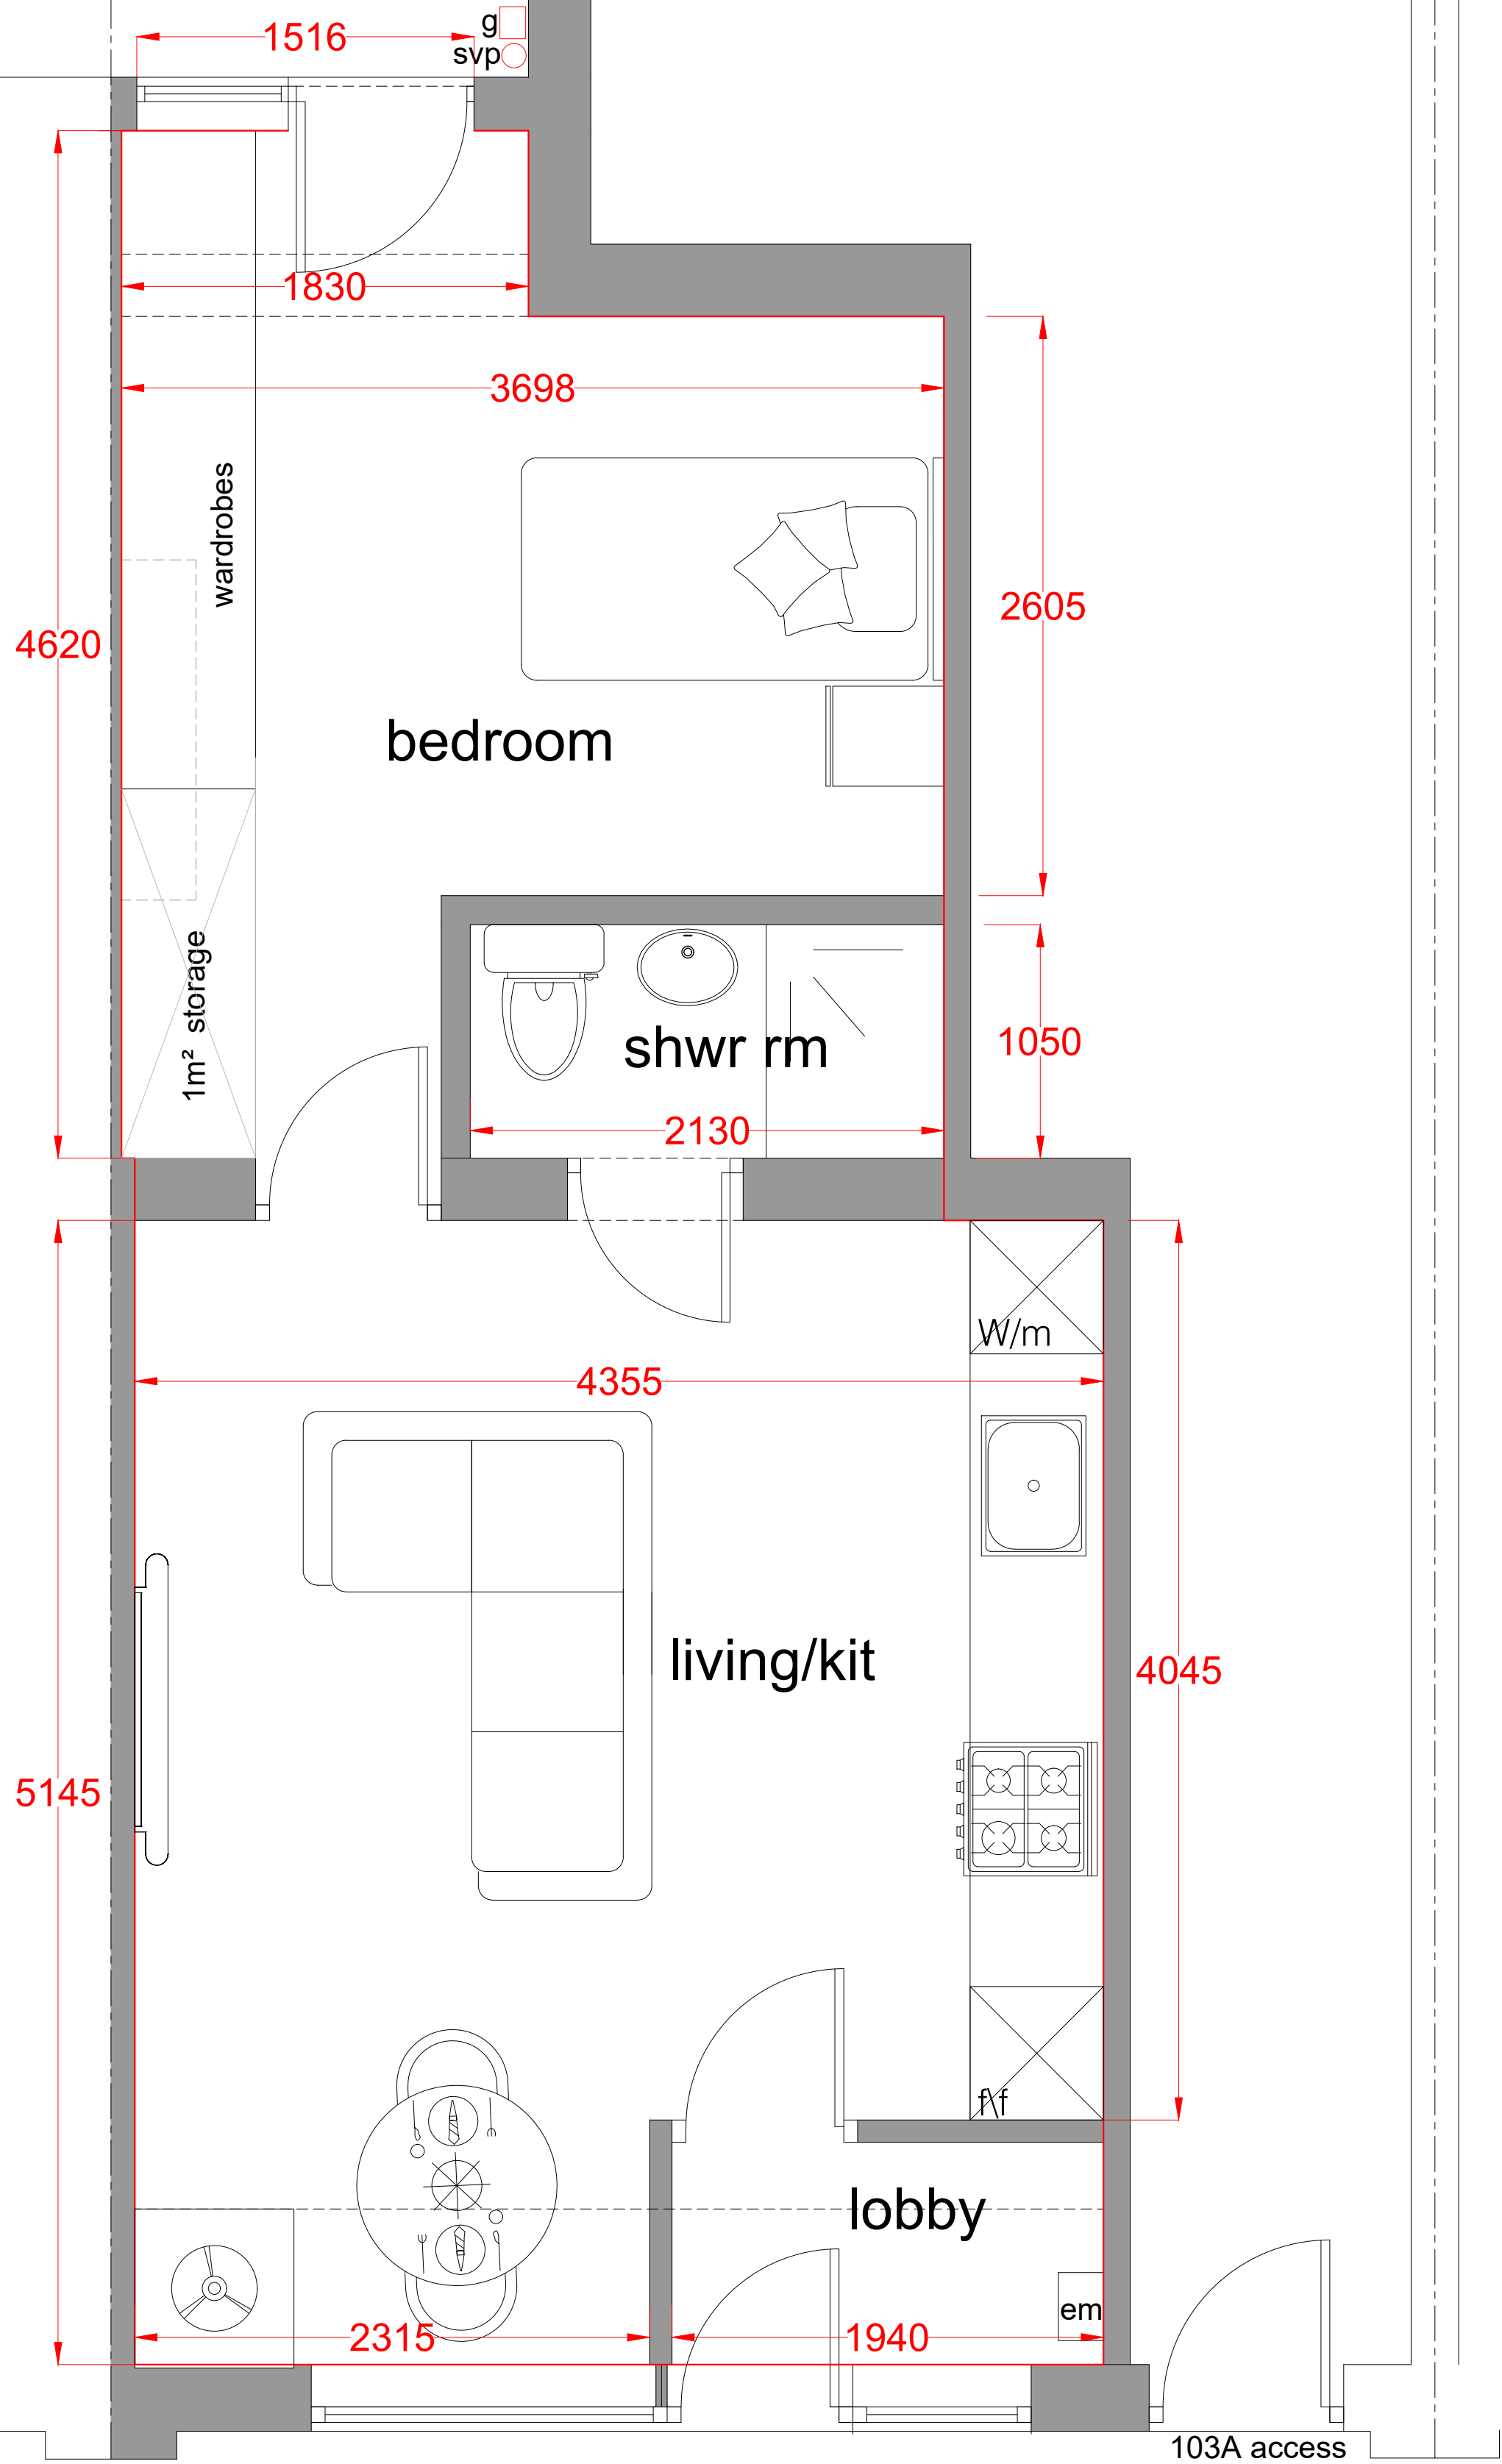

103 Kingswood Road as proposed
gross int area 38.9 m²

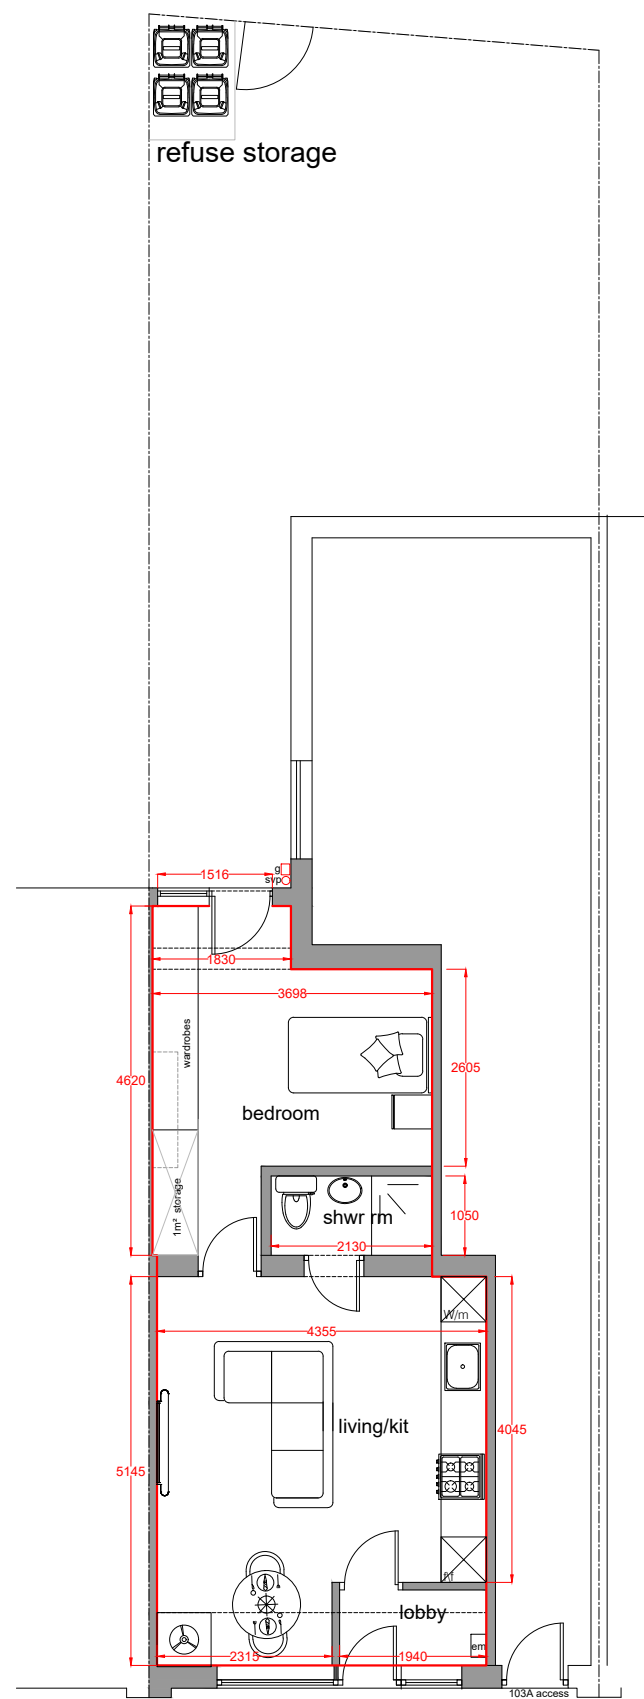


Block Plan 1:100



Rear Elevation

Front Elevation

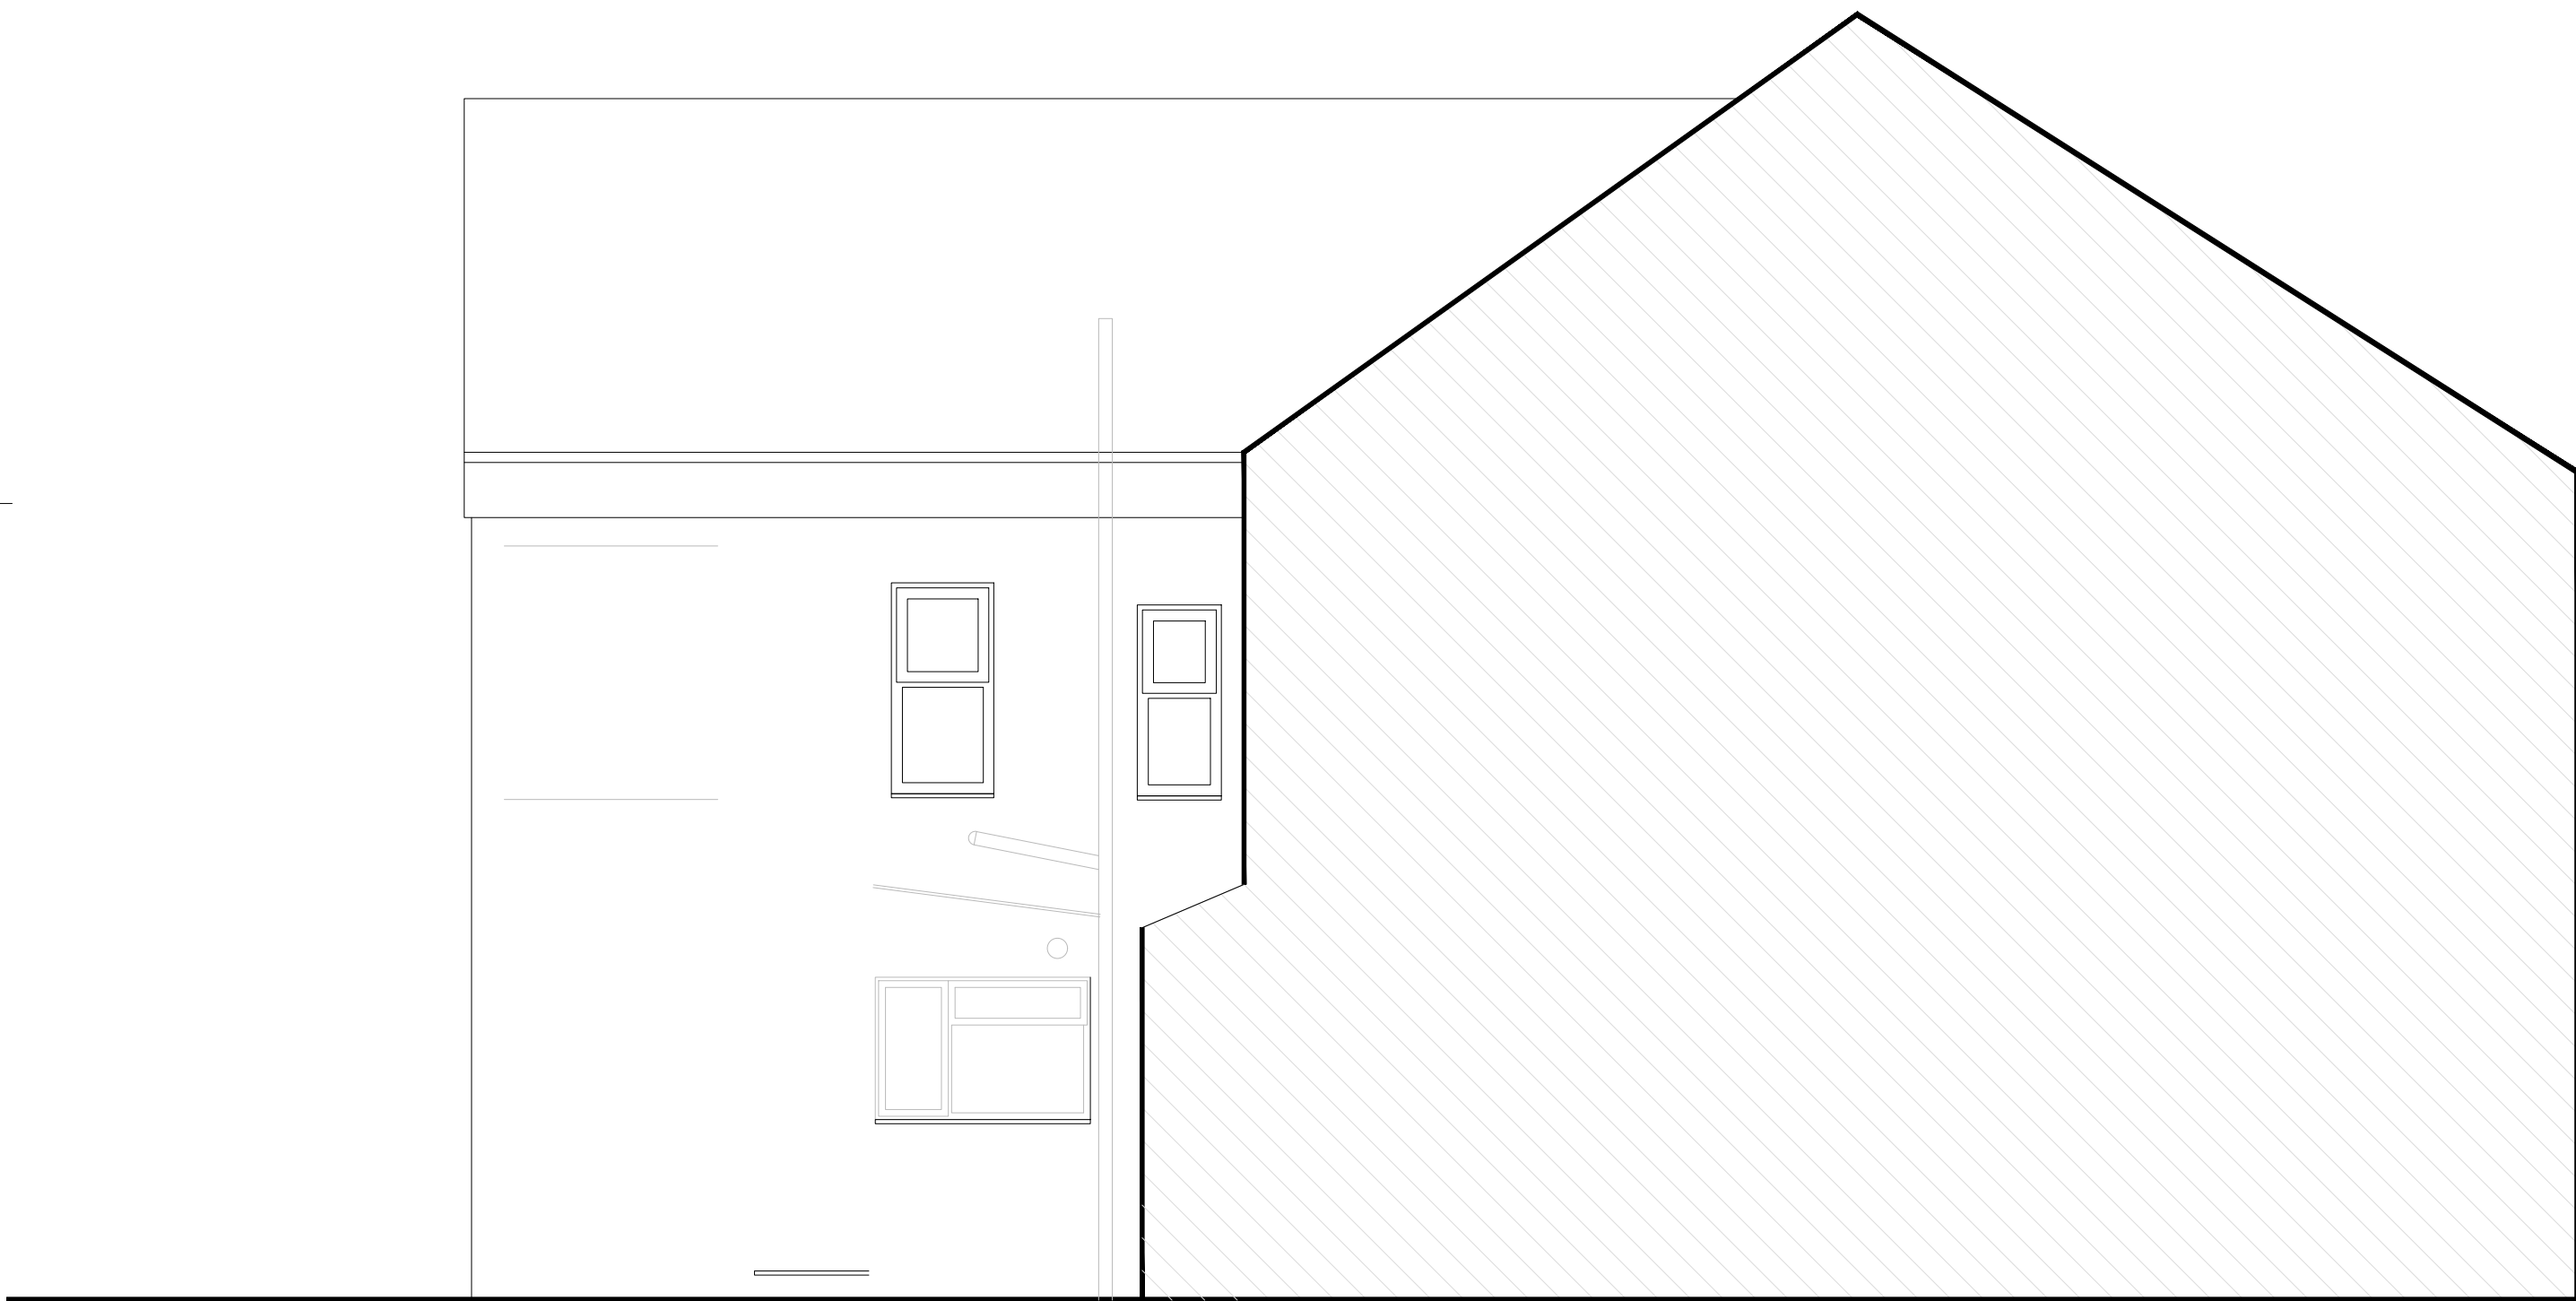

Side Elevation

Simon R Miles
Chartered Architect
Didsbury
Manchester
T: 07778 137830
E: srmilesarchitect@gmail.com

Revision	Date	Revision note
P1	15.05.2025	refuse storage position added

Notes

Project :
103 Kingswood Road Withington
Title :
Plan and Elevations as proposed
Drawing number :
25 481 PL200
Issue :
P1
Client :
Mr C Comerford

Scale :
25,50@A1
Date :
29.04.2025
CAD Ref :
25 481
Drawn by :
SRM

SRM

Simon R Miles
Chartered Architect

Do not scale. Contractors must check all dimensions on site before preparing production drawings or commencing any work. This drawing and its design is the copyright of S.R.Miles Ltd and may not be reproduced in any form whatsoever without their prior express written consent.