


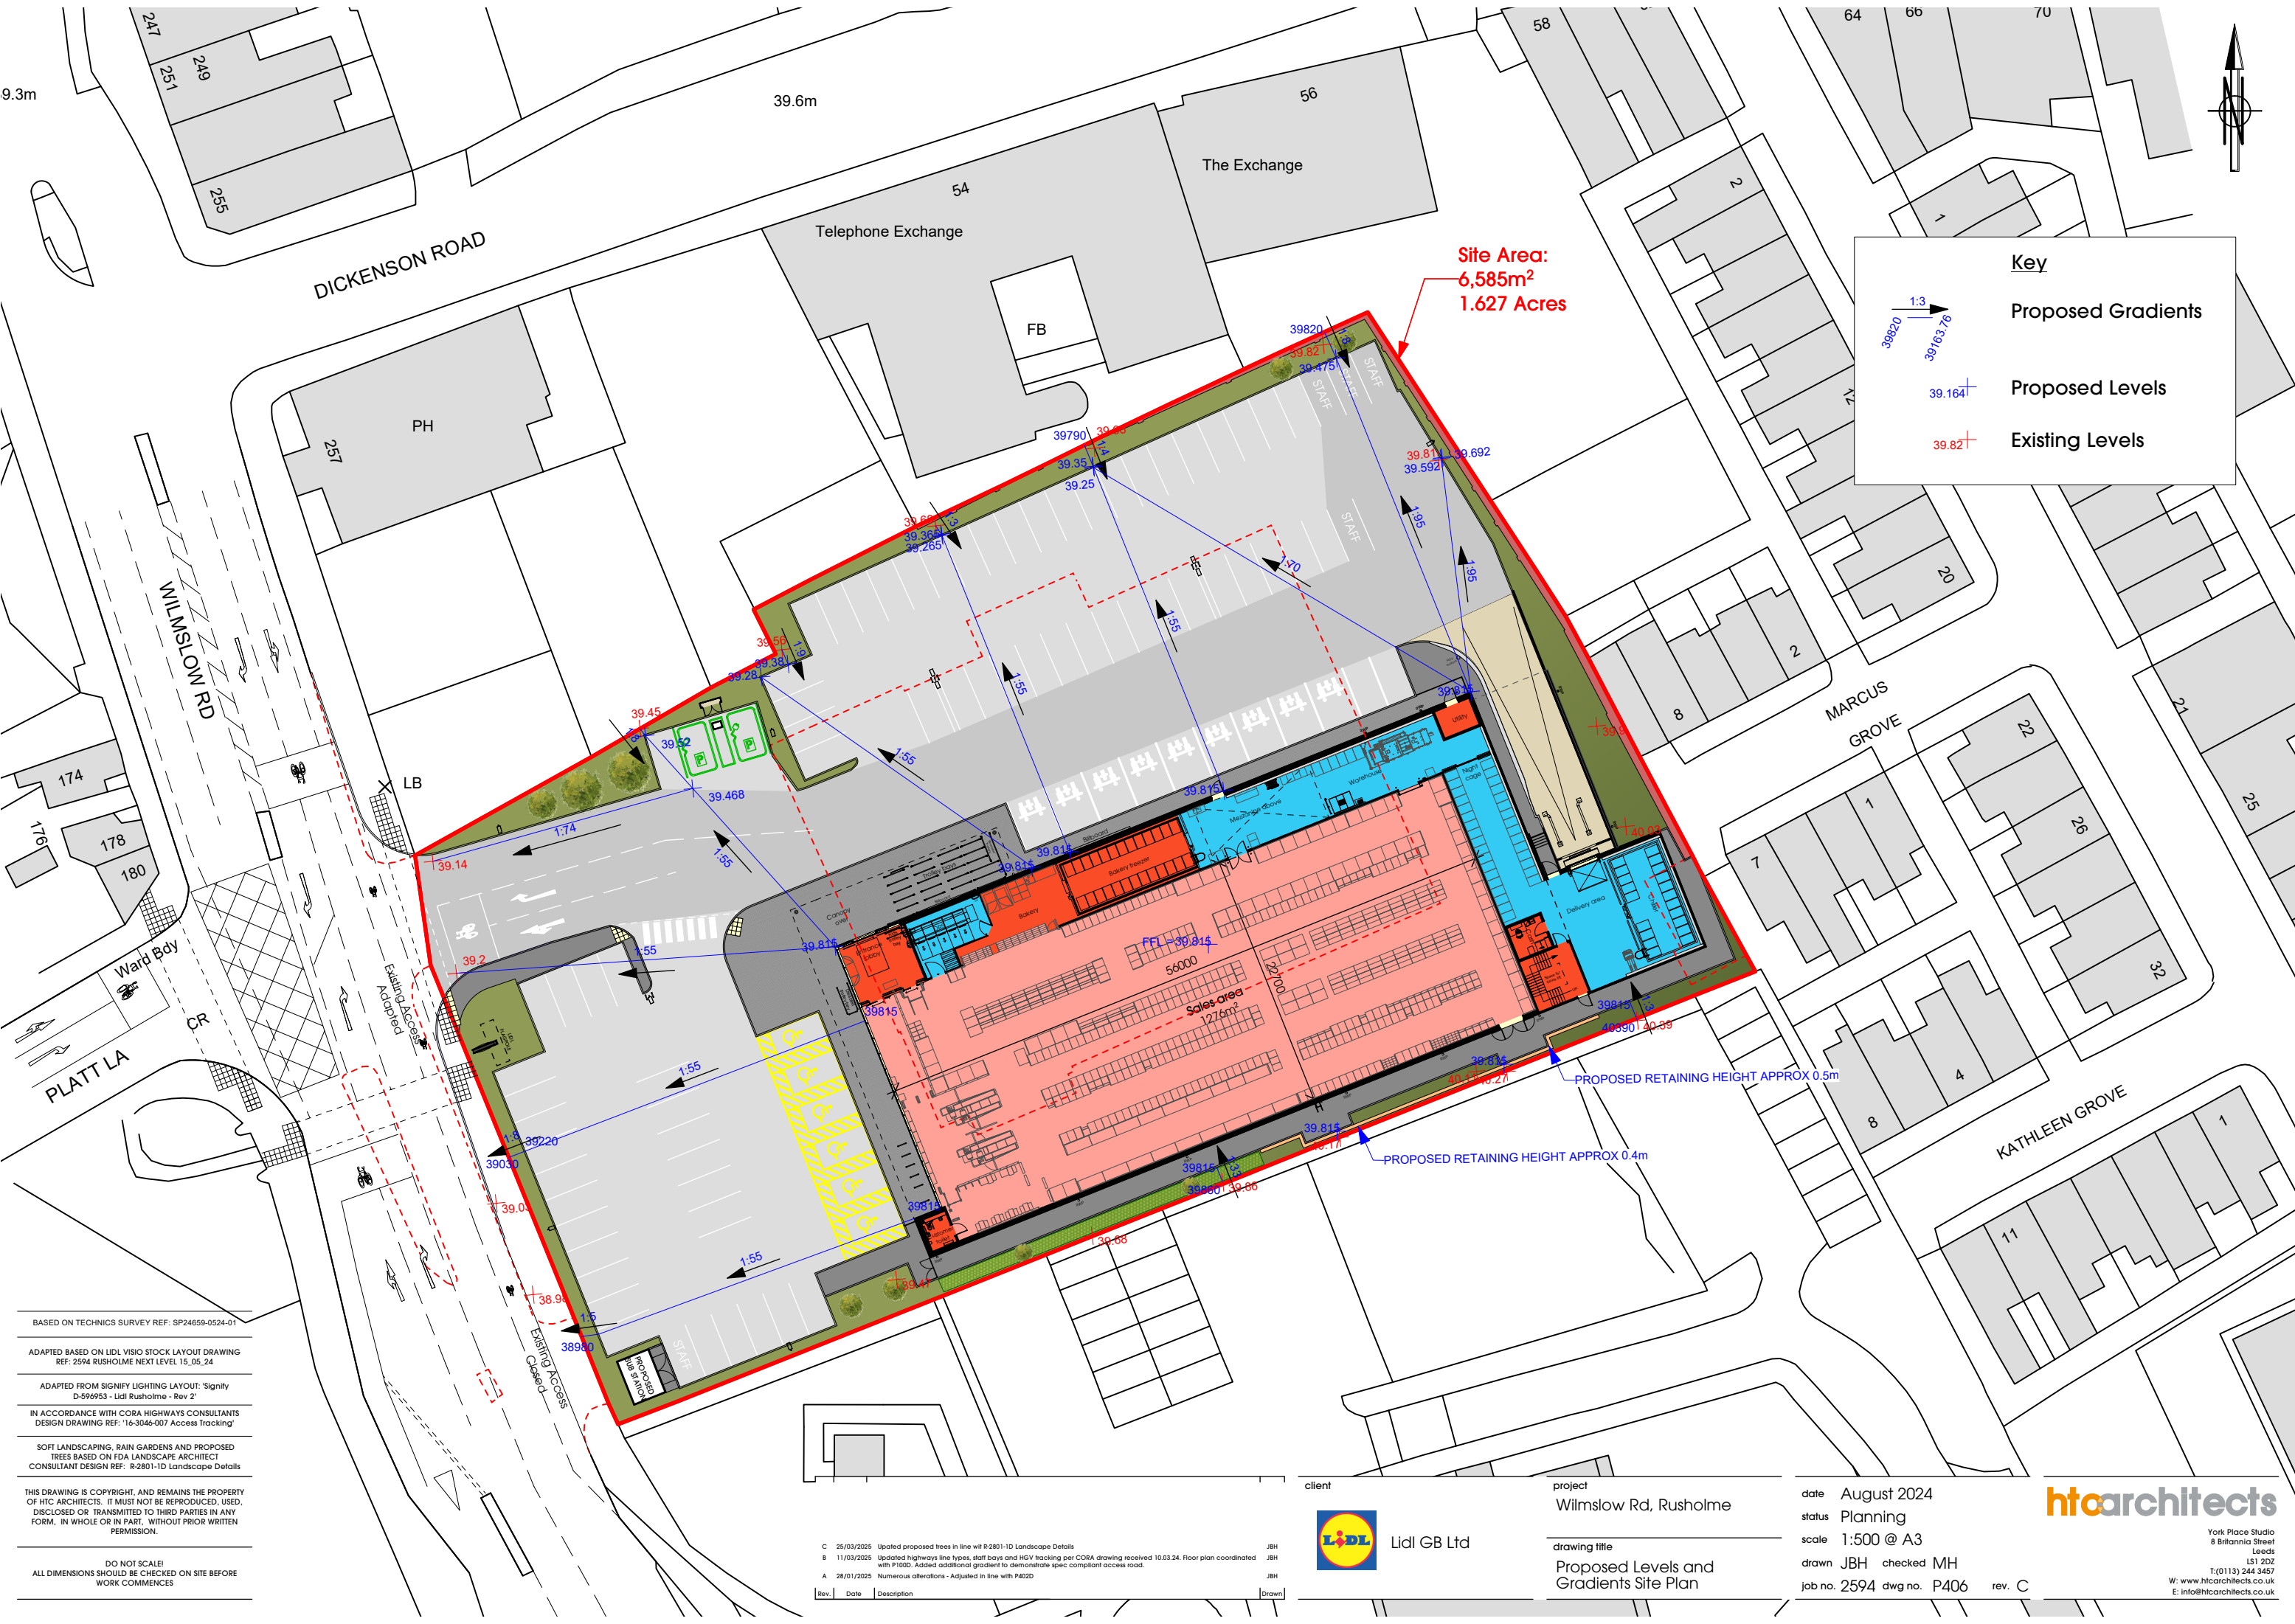

Key

1:3

39820

39163.76

Proposed Gradients

39.164

+

Proposed Levels

39.82

+

Existing Levels

BASED ON TECHNICS SURVEY REF: SP24659-0524-01

ADAPTED BASED ON LIDL VISIO STOCK LAYOUT DRAWING REF: 2594 RUSHOLME NEXT LEVEL 15_05_24

ADAPTED FROM SIGNIFY LIGHTING LAYOUT: 'Signify D-596953 - Lidl Rusholme - Rev 2'

IN ACCORDANCE WITH CORA HIGHWAYS CONSULTANTS DESIGN DRAWING REF: '16-3046-007 Access Tracking'

SOFT LANDSCAPING, RAIN GARDENS AND PROPOSED TREES BASED ON FDA LANDSCAPE ARCHITECT CONSULTANT DESIGN REF: R-2801-1D Landscape Details

THIS DRAWING IS COPYRIGHT, AND REMAINS THE PROPERTY OF HTC ARCHITECTS. IT MUST NOT BE REPRODUCED, USED, DISCLOSED OR TRANSMITTED TO THIRD PARTIES IN ANY FORM, IN WHOLE OR IN PART, WITHOUT PRIOR WRITTEN PERMISSION.

DO NOT SCALE!
ALL DIMENSIONS SHOULD BE CHECKED ON SITE BEFORE WORK COMMENCES

C	25/03/2025	Updated proposed trees in line with R-2801-1D Landscape Details	JBH
B	11/03/2025	Updated highways line types, staff bays and HGV tracking per CORA drawing received 10.03.24. Floor plan coordinated with P1020. Added additional gradient to demonstrate spec compliant access road.	JBH
A	28/01/2025	Numerous alterations - Adjusted in line with P4020	JBH
Rev.	Date	Description	Drawn

client

 Lidl GB Ltd

project

Wilmslow Rd, Rusholme

drawing title

Proposed Levels and Gradients Site Plan

date

August 2024

status

Planning

scale

1:500 @ A3

drawn

JBH

checked

MH

job no.

2594

dwg no.

P406

rev.

C

htcarchitects

York Place Studio

8 Britannia Street

Leeds

LS1 2DZ

T: (0113) 244 3457

W: www.htcarchitects.co.uk

E: info@htcarchitects.co.uk