


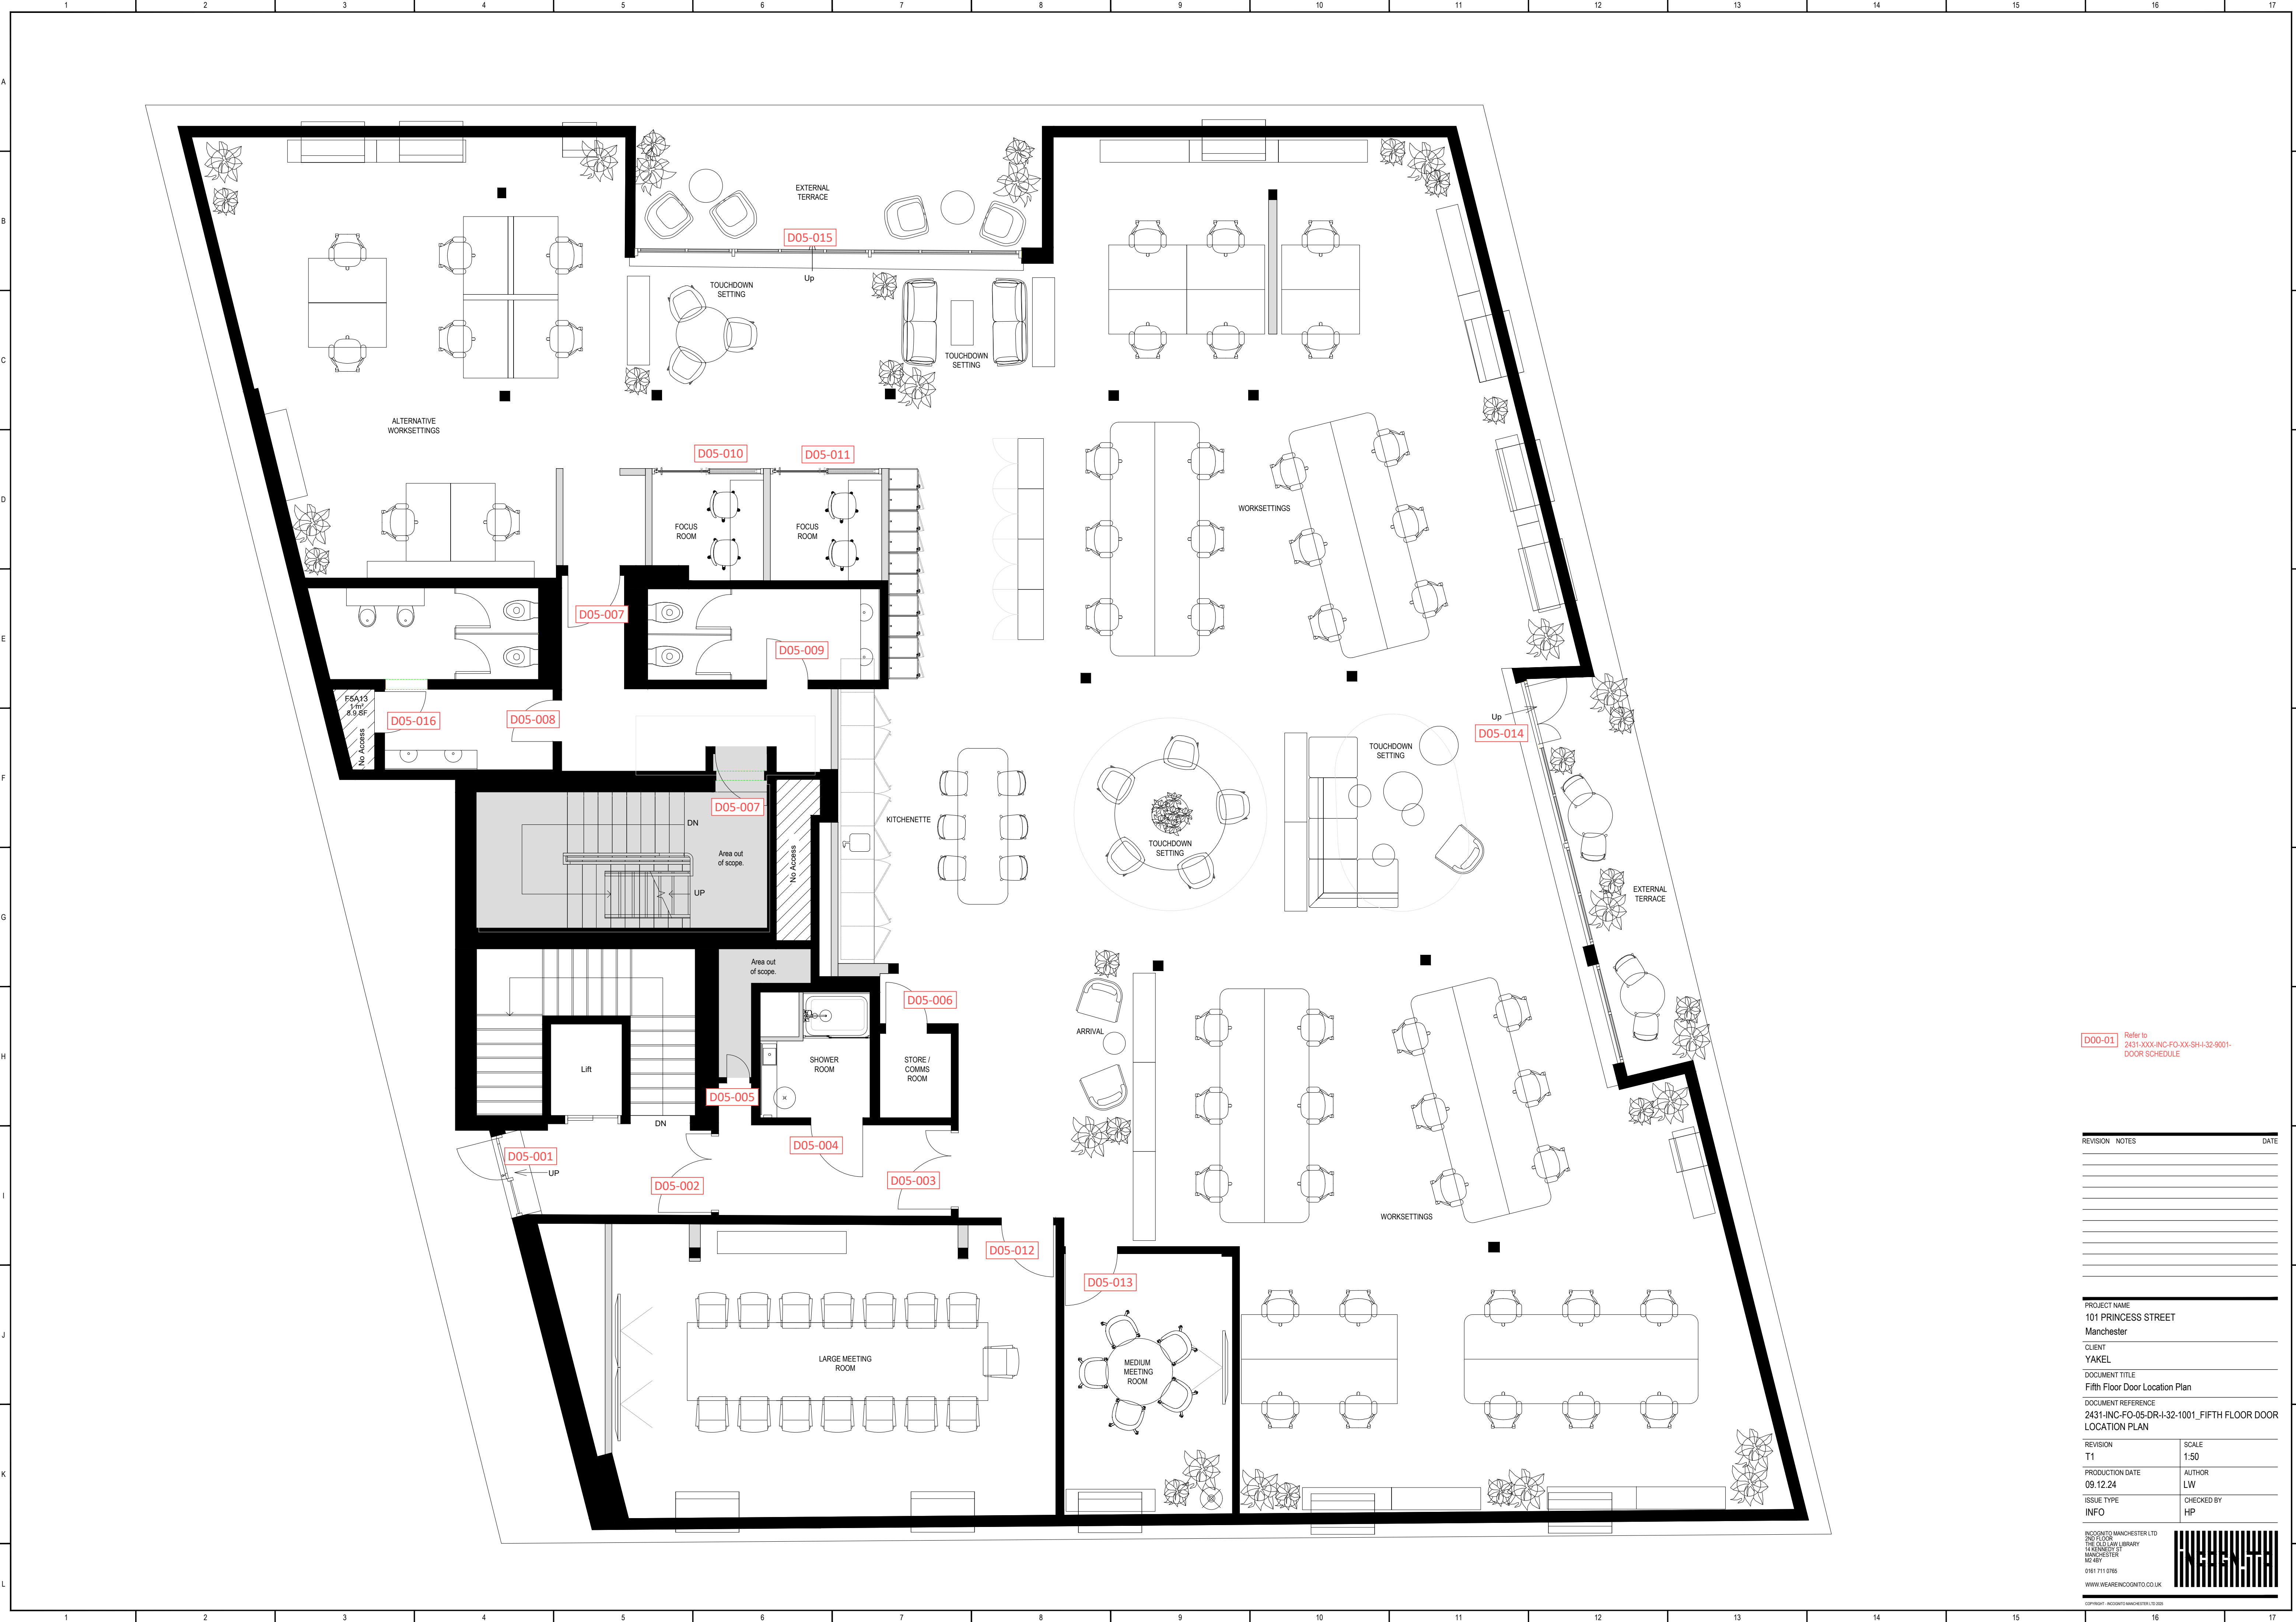

D00-01 Refer to
2431-XXX-INC-FO-XX-SH-32-9001-
DOOR SCHEDULE

REVISION	NOTES	DATE

PROJECT NAME
101 PRINCESS STREET
Manchester
CLIENT
YAKEL
DOCUMENT TITLE
Fifth Floor Door Location Plan
DOCUMENT REFERENCE
2431-INC-FO-05-DR-I-32-1001_FIFTH FLOOR DOOR
LOCATION PLAN

REVISION T1	SCALE 1:50
PRODUCTION DATE 09.12.24	AUTHOR LW
ISSUE TYPE INFO	CHECKED BY HP