

PLANNING


Hazard Identification

ref	hazard	date
-----	--------	------



EGESHAW


ARCHITECTURE
BETH@EGESHAW.CO.UK 07305 117 901

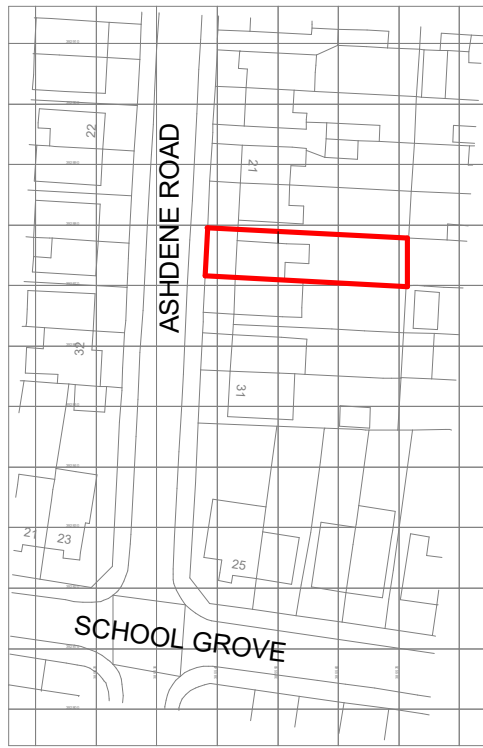

Ordnance Survey, (c) Crown Copyright 2025. All rights reserved. Licence number 100022432

EXISTING LOCATION PLAN

1 : 1250

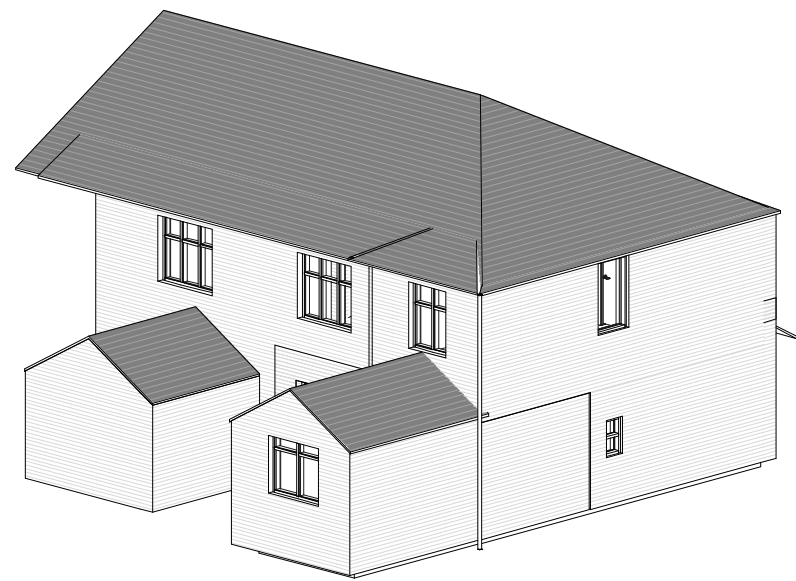

27'15" Level 1

.R0 Level 0

EXISTING PROPOSED SITE PLAN

1 : 200

21

ASHDENE ROAD

1F EXISTING

1 : 50

.R0 Level 0

GF EXISTING

1 : 50

EXISTING SIDE ELEVATION

1 : 50

EXISTING FRONT ELEVATION

1 : 50

EXISTING REAR ELEVATION

1 : 50

P1 PLANNING ISSUE 30.04.25
Rev Revision Details Date

Project
Extension
25 Ashdene Road, Withington, M20 4WX

Drawing Title Scale
Existing Scheme As indicated @ A1

Drg no.
61M20-EGE-DR-1001

Rev
P1

This drawing is not to be copied, reproduced or re-distributed either in whole or in part without the prior written permission of the originator.

The originator shall have no responsibility for any liability, loss, cost, damage or expense arising from or relating to any use of this document other than for its intended purpose on this project. The drawing is not classified as 'construction'. Refer to the status bar for drawing purpose.

All dimensions are to be checked on site by the contractor prior to proceeding with any work. This drawing shall not be scaled to ascertain any dimensions, work to figured dimensions only.

When this drawing is issued, it is an uncontrolled version issued for information only, to enable the recipient to prepare their own documents/drawings for which they are solely responsible.

The designer does not accept liability for any loss or degradation of any information held in the drawing resulting from the transmission from the original file format to any other file format or from the recipient's reading of it in any other programme.

0m 1m 2m 3m 4m

VISUAL SCALE 1:50 @ A1