


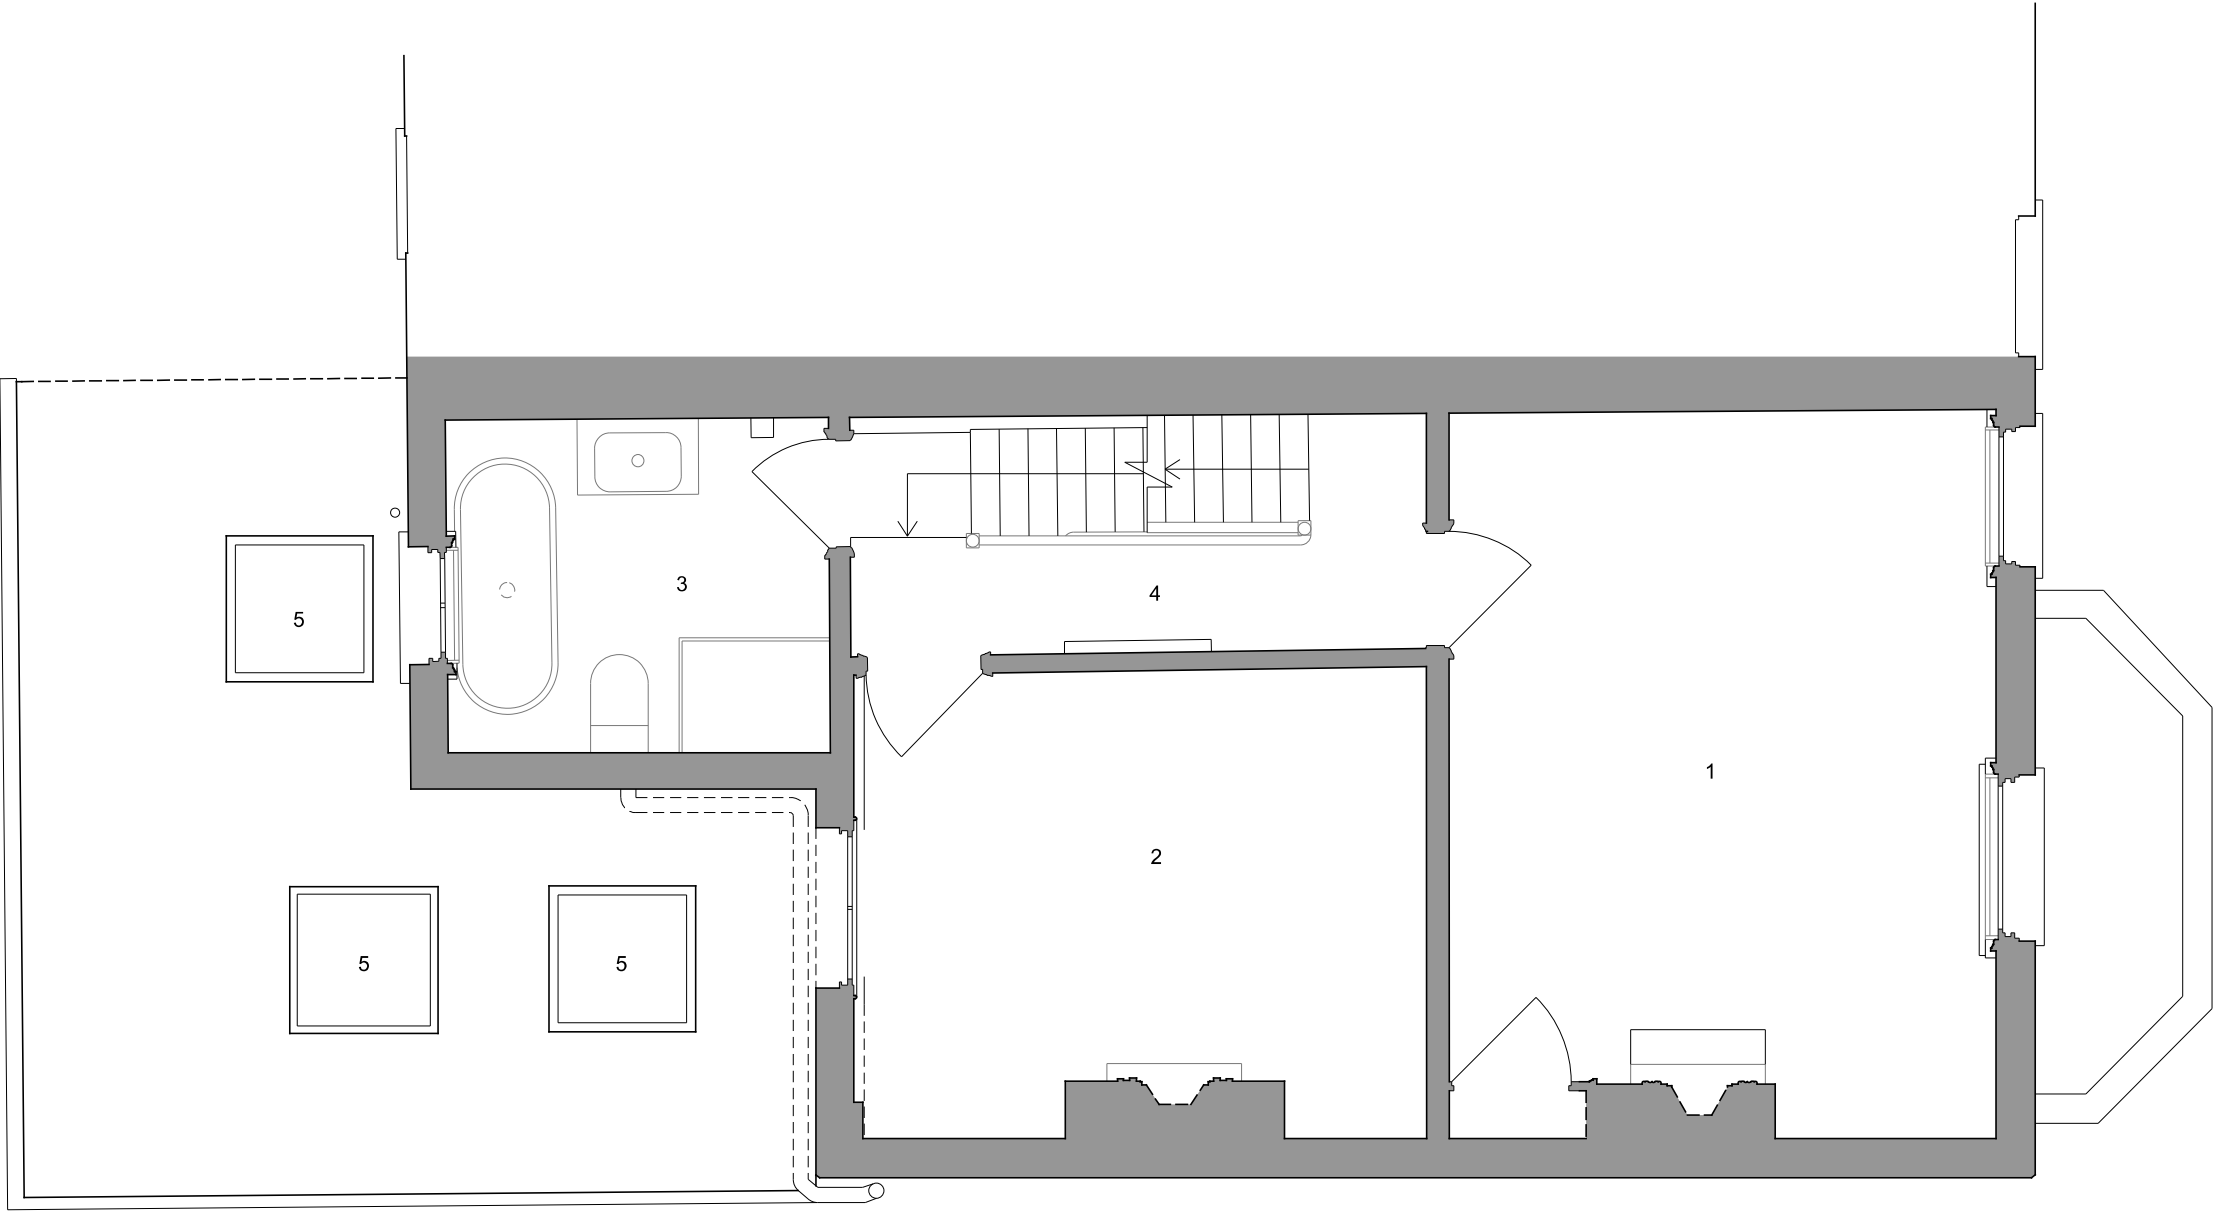

- 1. Bedroom 01
- 2. Bedroom 02
- 3. Bathroom
- 4. Landing
- 5. Rooflights (below)



rev	date	description		
Project	THORNBIDGE AVENUE			
Title	FIRST FLOOR PLAN AS EXISTING			
Project No	25-02	Drawing No	L(-2)020	Status PLANNING
Scale	1:50@A3	Date	APR 2025	Rev

architects
masterplanners
designers

arcd.uk