

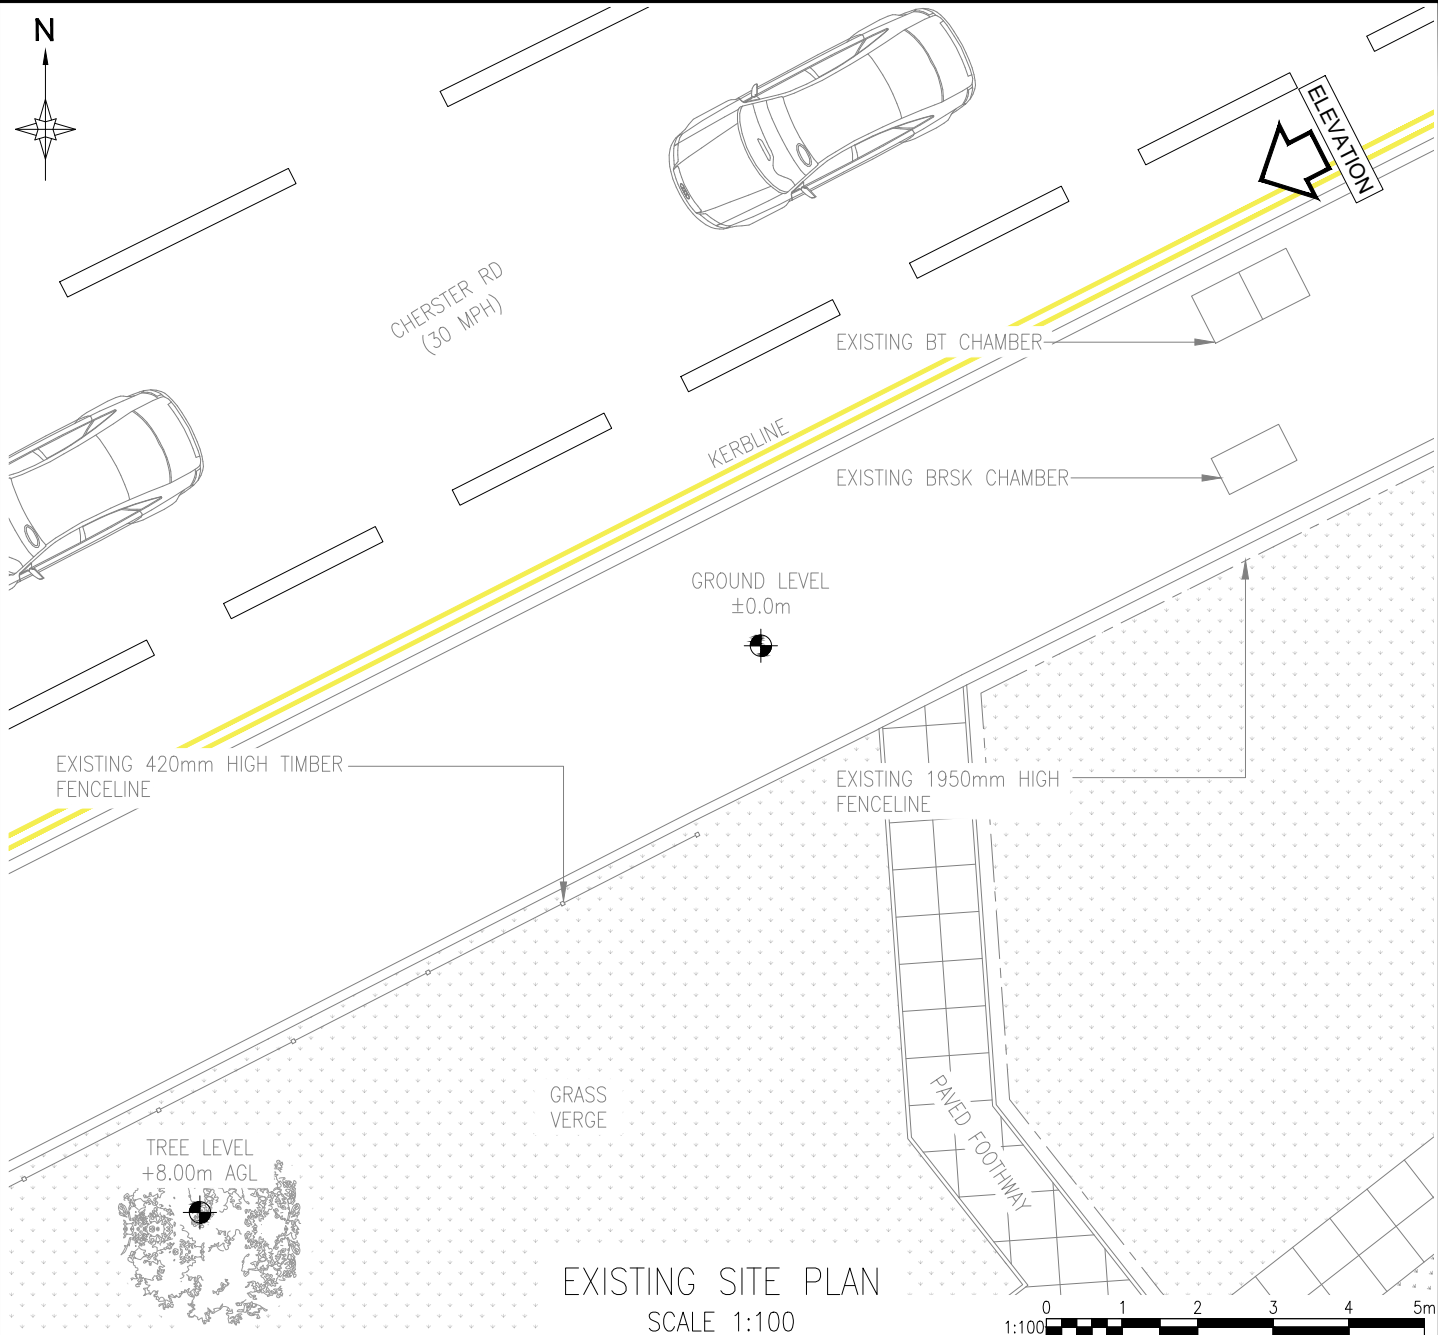
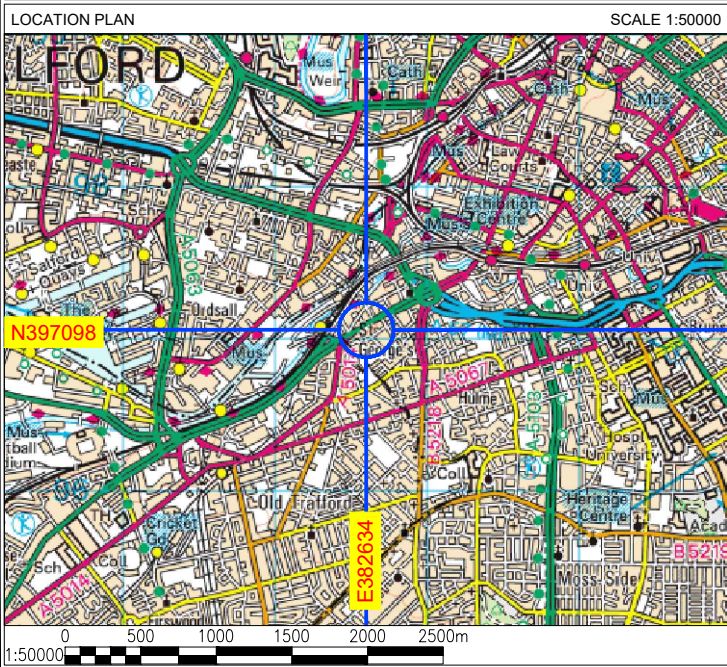
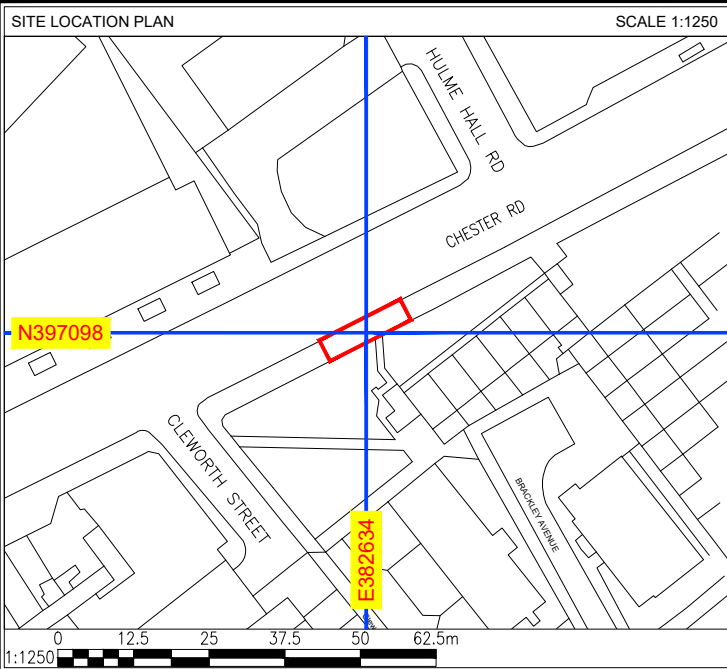
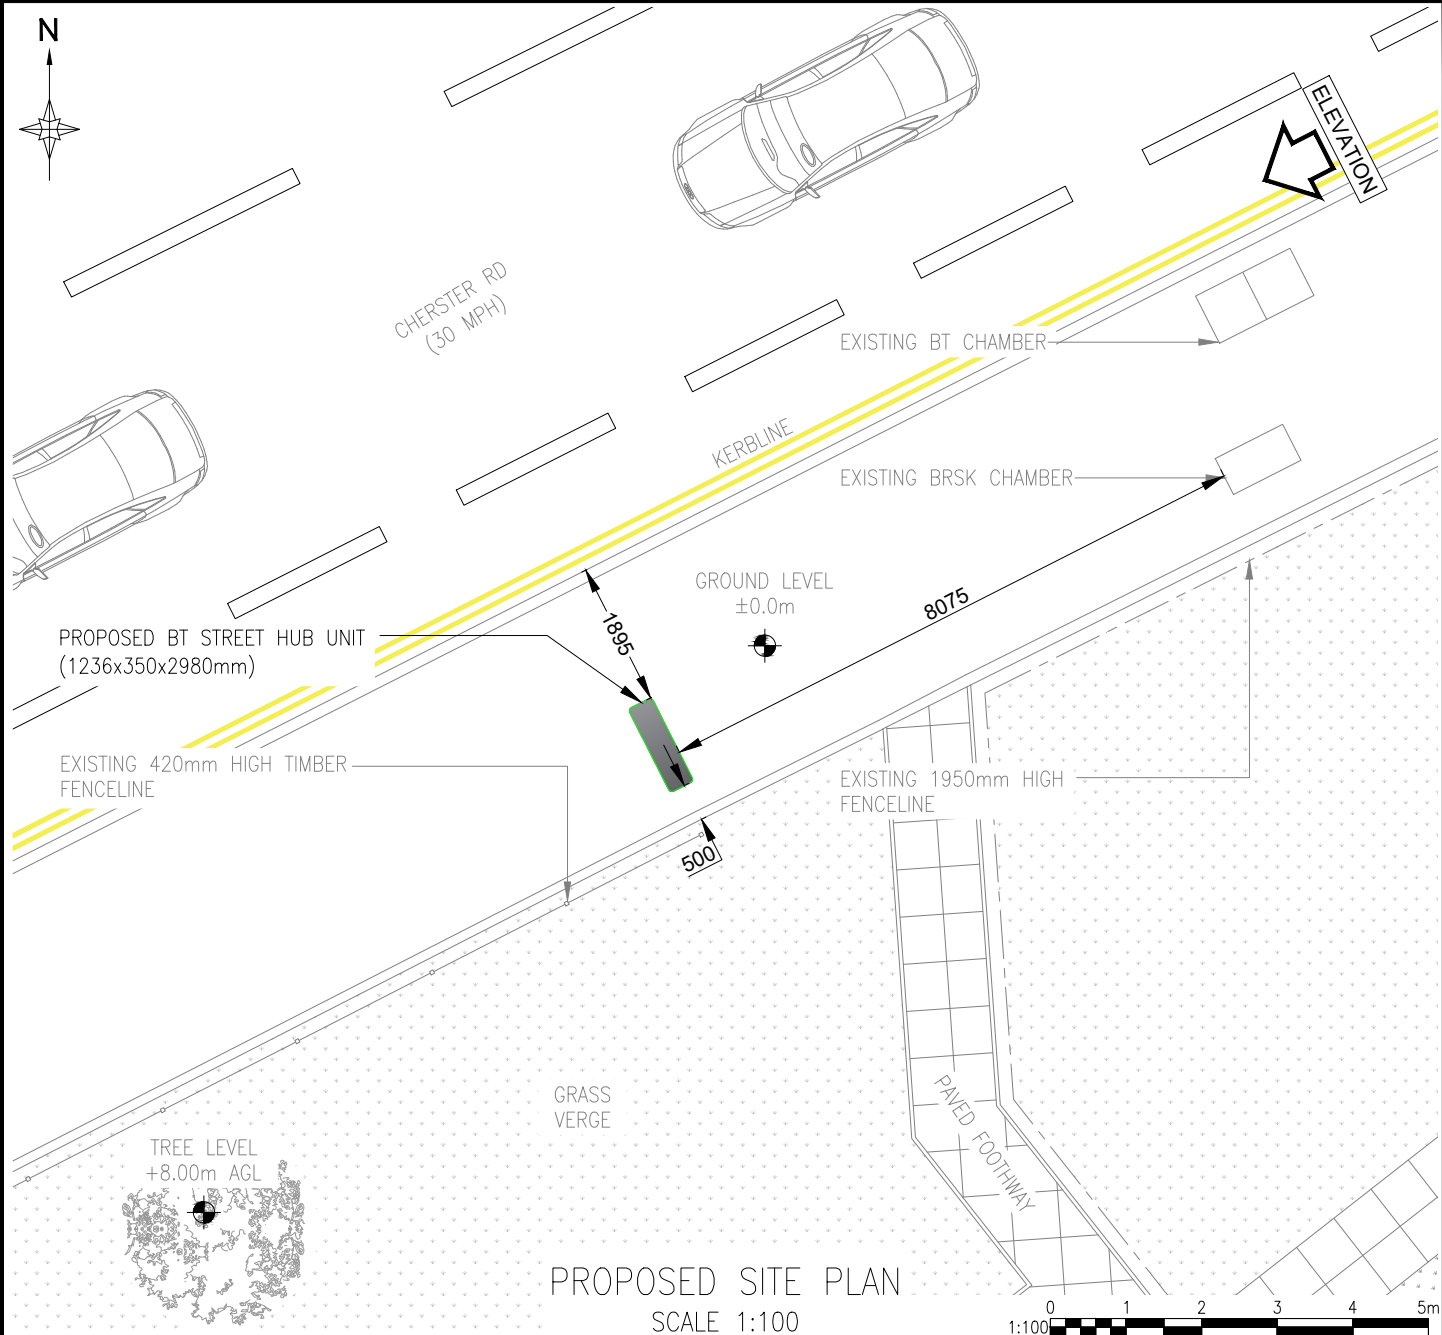


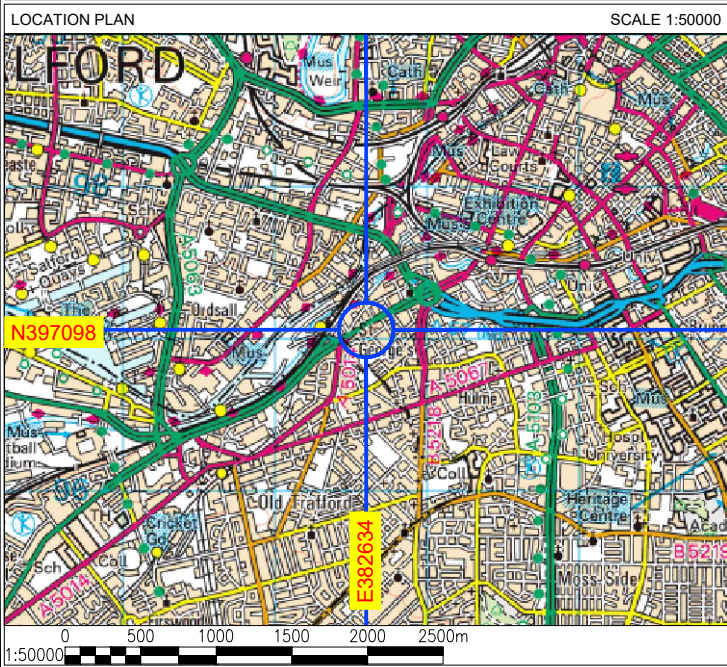

A	ISSUED FOR APPROVAL					CAR	15.03.25
B	UNIT RELOCATED					SM	10.04.25
REV	DESCRIPTION					BY	DATE
SCALE AS SHOW WHEN PRINTED AT A4		DRAWN	SM	CHECKED	SM	ALL DIMENSIONS IN METRES U.N.O	
		DATE	10.04.25	DATE	10.04.25		
LOCATION PLAN - Digital Mapping Solutions from Dotted Eyes.							
SITE BLOCK PLAN - Digital Mapping Solutions from Promap							

DRAWING TITLE
STREET HUB
TRF-101-OPPOSITE NATIONAL TYRES
001 - EXISTING SITE PLAN


SITE ADDRESS
59 BRACKLEY AVENUE
MANCHESTER
M15 4FS

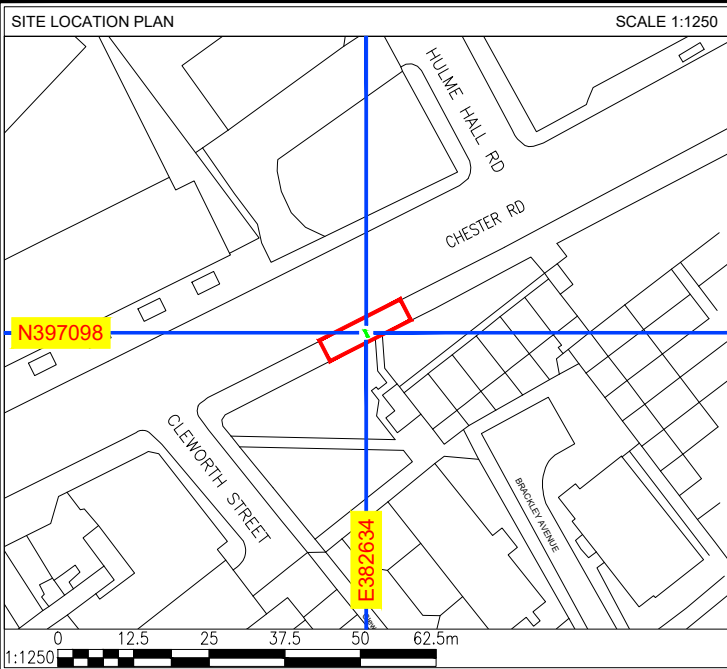


A		ISSUED FOR APPROVAL				CAR	15.03.25
B		UNIT RELOCATED				SM	10.04.25
REV		DESCRIPTION				BY	DATE
SCALE AS SHOW WHEN PRINTED AT A4		DRAWN	SM	CHECKED	SM	ALL DIMENSIONS IN METRES U.N.O	
		DATE	10.04.25	DATE	10.04.25		
LOCATION PLAN - Digital Mapping Solutions from Dotted Eyes.							
SITE BLOCK PLAN - Digital Mapping Solutions from Promap							

DRAWING TITLE
STREET HUB
TRF-101-OPPOSITE NATIONAL TYRES
002 - PROPOSED SITE PLAN

SITE ADDRESS
59 BRACKLEY AVENUE
MANCHESTER
M15 4FS

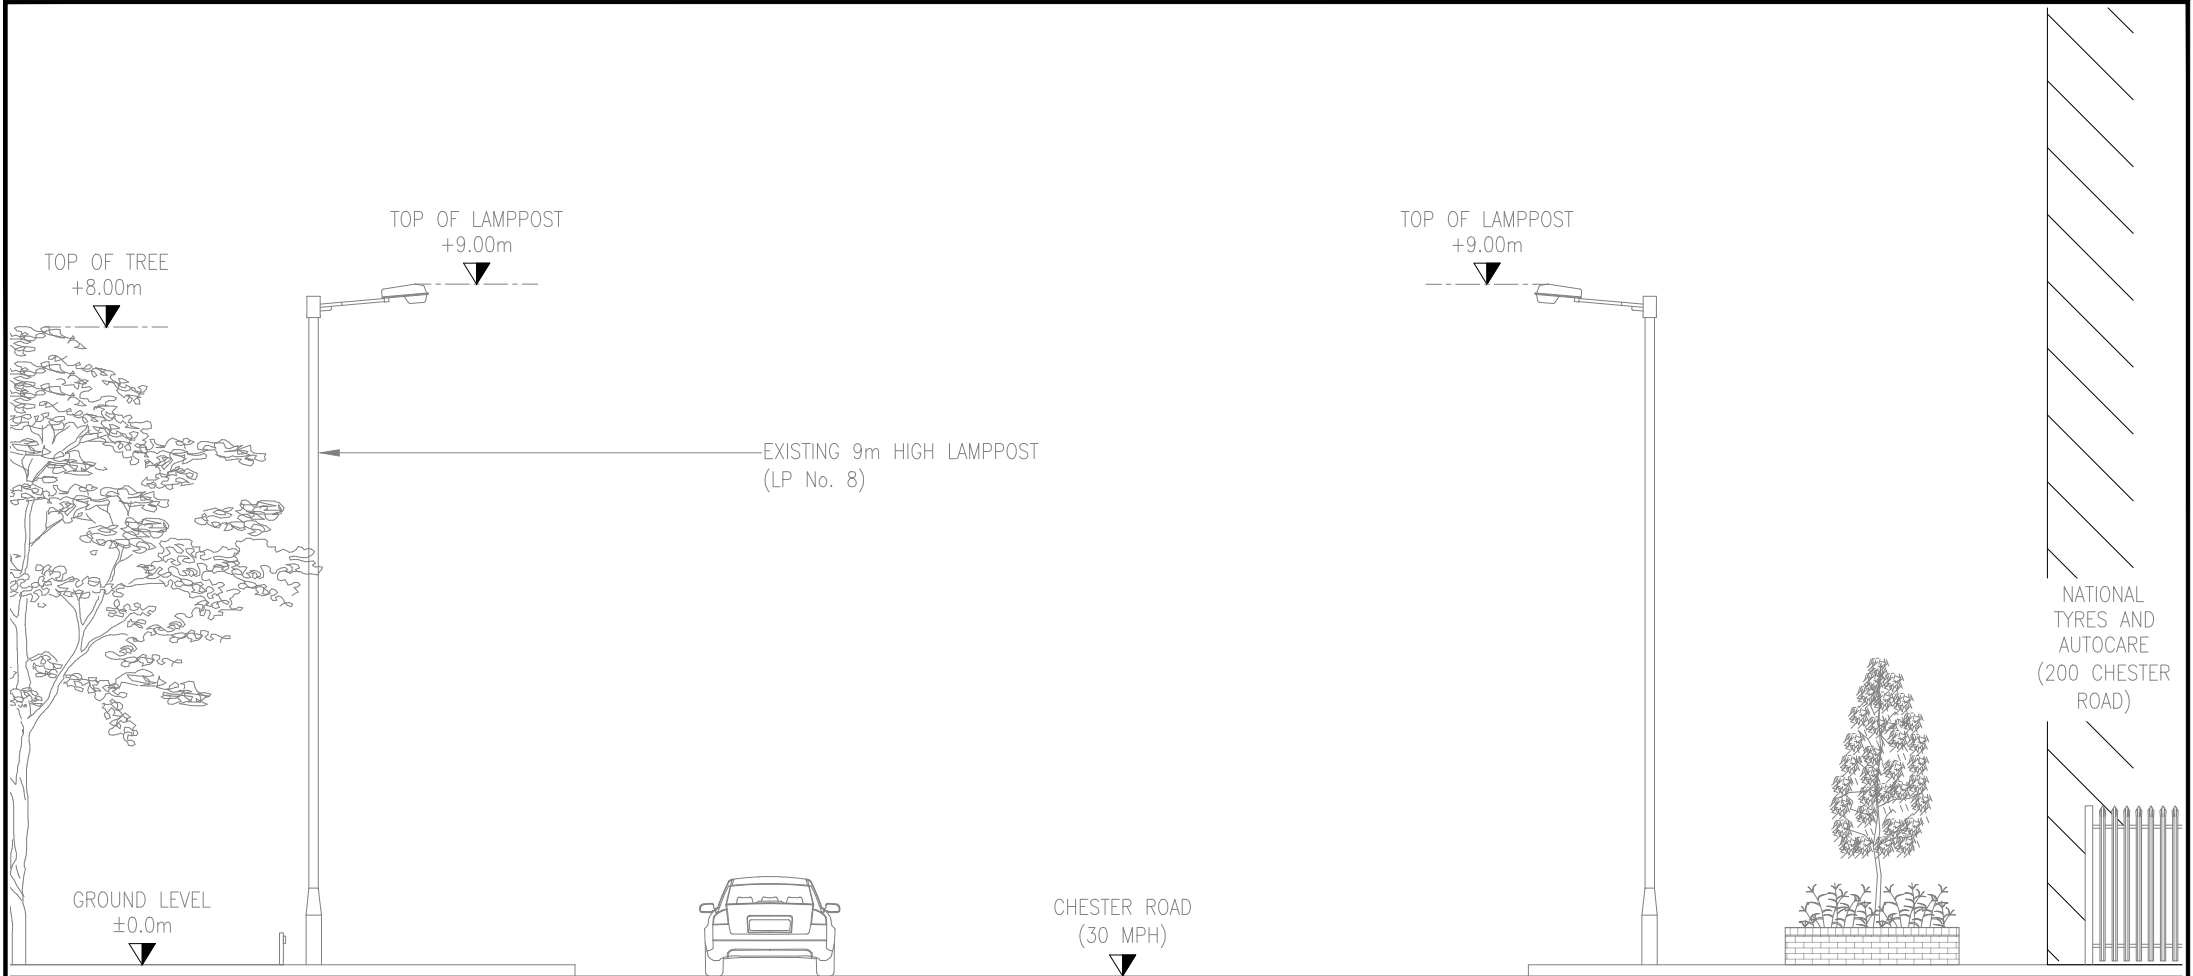

EXISTING SITE ELEVATION
SCALE 1:100

 


A	ISSUED FOR APPROVAL				CAR	15.03.25
B	UNIT RELOCATED				SM	10.04.25
REV	DESCRIPTION				BY	DATE
SCALE AS SHOWN WHEN PRINTED AT A4		DRAWN	SM	CHECKED	SM	ALL DIMENSIONS IN METRES U.N.O
		DATE	10.04.25	DATE	10.04.25	
LOCATION PLAN - Digital Mapping Solutions from Dotted Eyes.						
SITE BLOCK PLAN - Digital Mapping Solutions from Promap						


DRAWING TITLE
STREET HUB
TRF-101-OPPOSITE NATIONAL TYRES
003 - EXISTING SITE ELEVATION

SITE ADDRESS
59 BRACKLEY AVENUE
MANCHESTER
M15 4FS

REV	B
-----	---

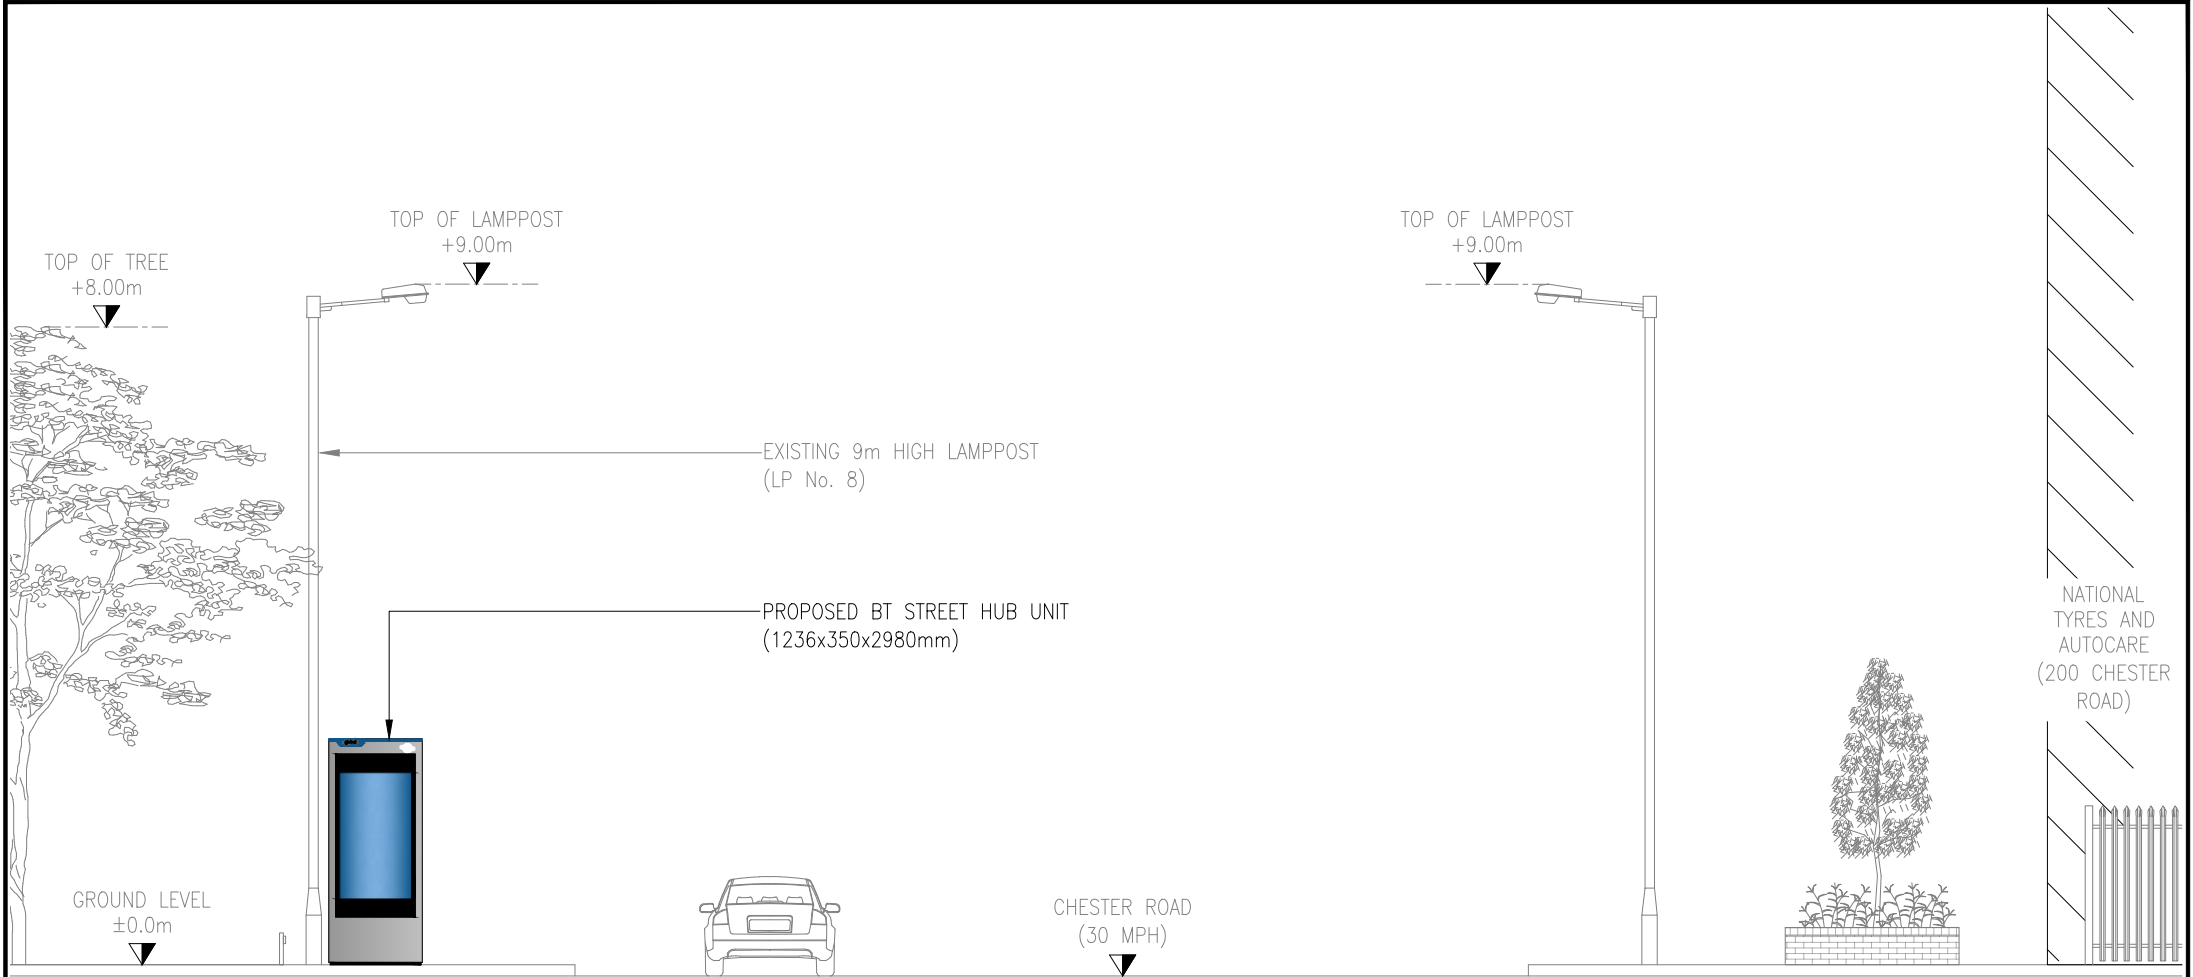

PROPOSED SITE ELEVATION
SCALE 1:100

 

A	ISSUED FOR APPROVAL				CAR	15.03.25
B	UNIT RELOCATED				SM	10.04.25
REV	DESCRIPTION				BY	DATE
SCALE AS SHOWN WHEN PRINTED AT A4		DRAWN	SM	CHECKED	SM	ALL DIMENSIONS IN METRES U.N.O
		DATE	10.04.25	DATE	10.04.25	
LOCATION PLAN - Digital Mapping Solutions from Dotted Eyes.						
SITE BLOCK PLAN - Digital Mapping Solutions from Promap						

DRAWING TITLE
STREET HUB
TRF-101-OPPOSITE NATIONAL TYRES
004 - PROPOSED SITE ELEVATION

SITE ADDRESS
59 BRACKLEY AVENUE
MANCHESTER
M15 4FS

REV	B
-----	---