




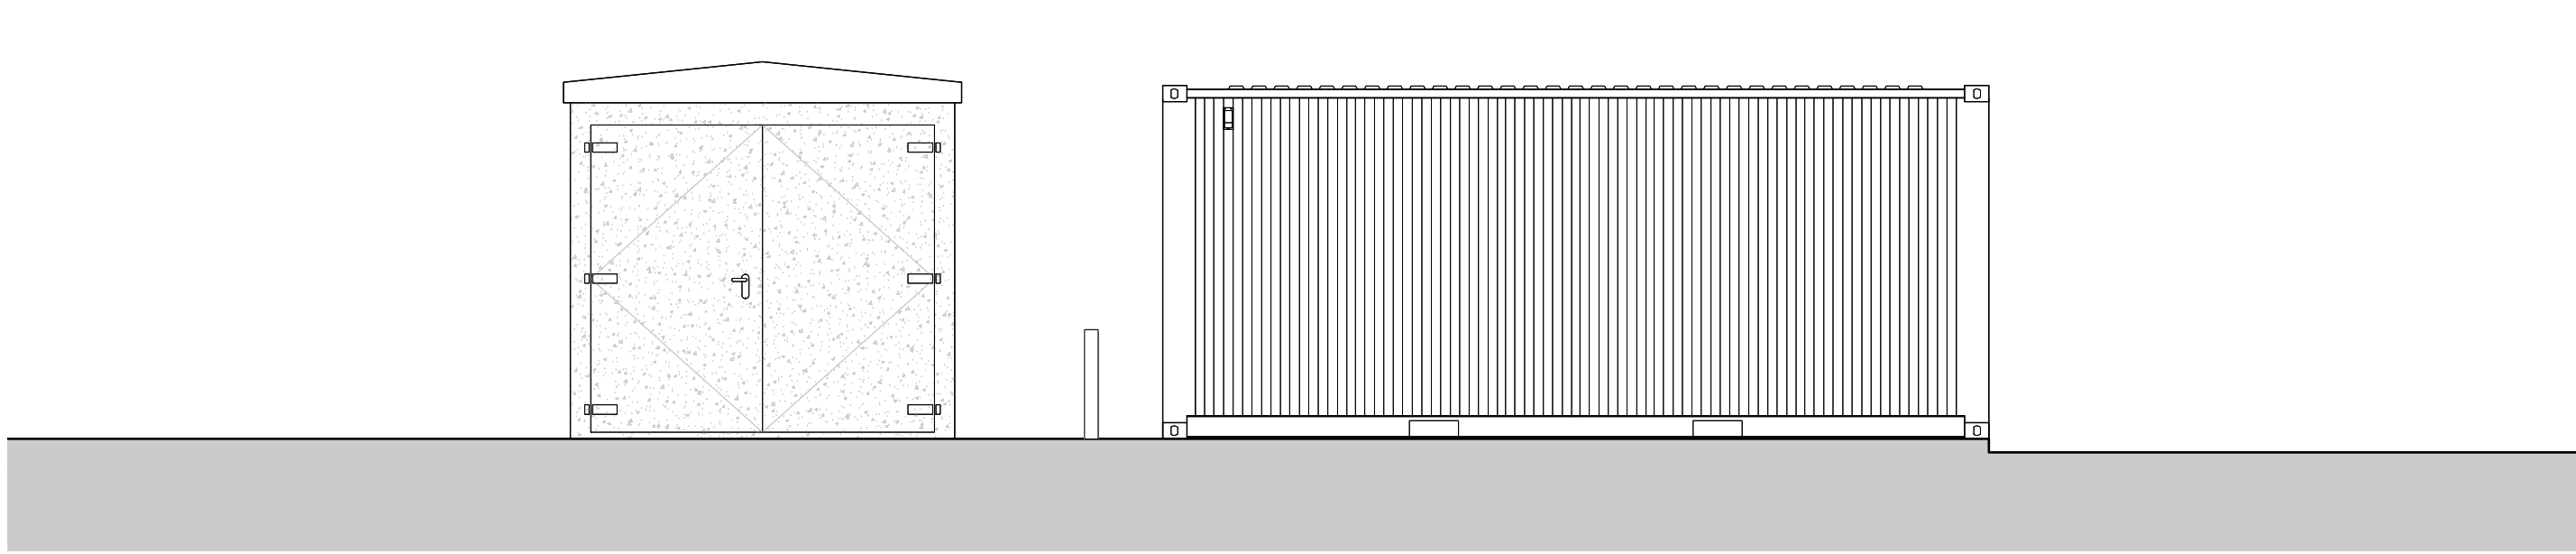


ELEVATION A

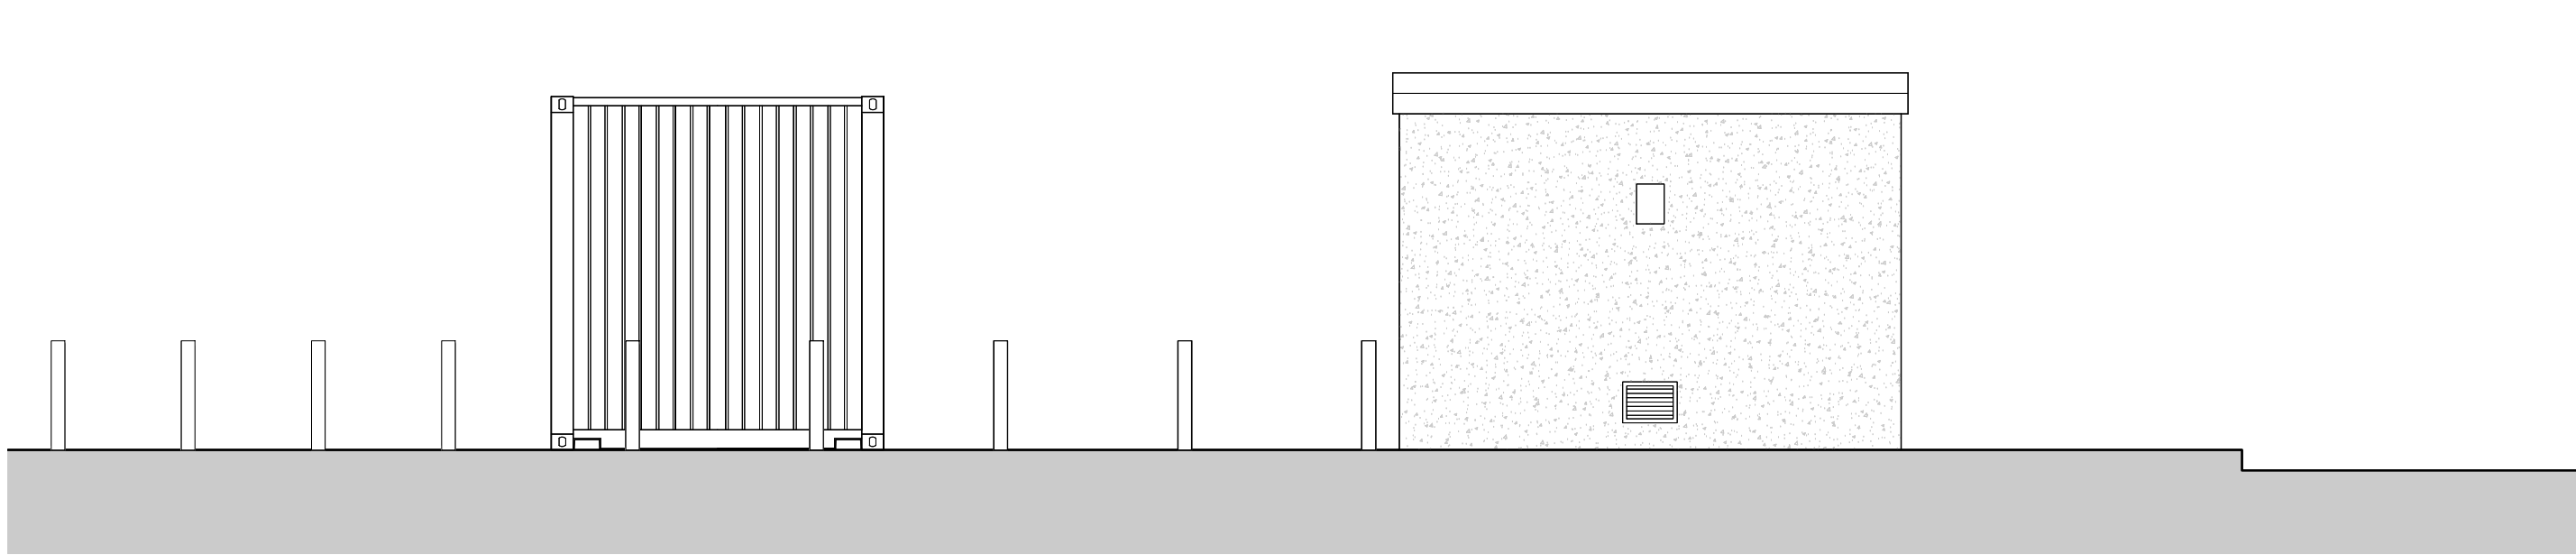

ELEVATION B

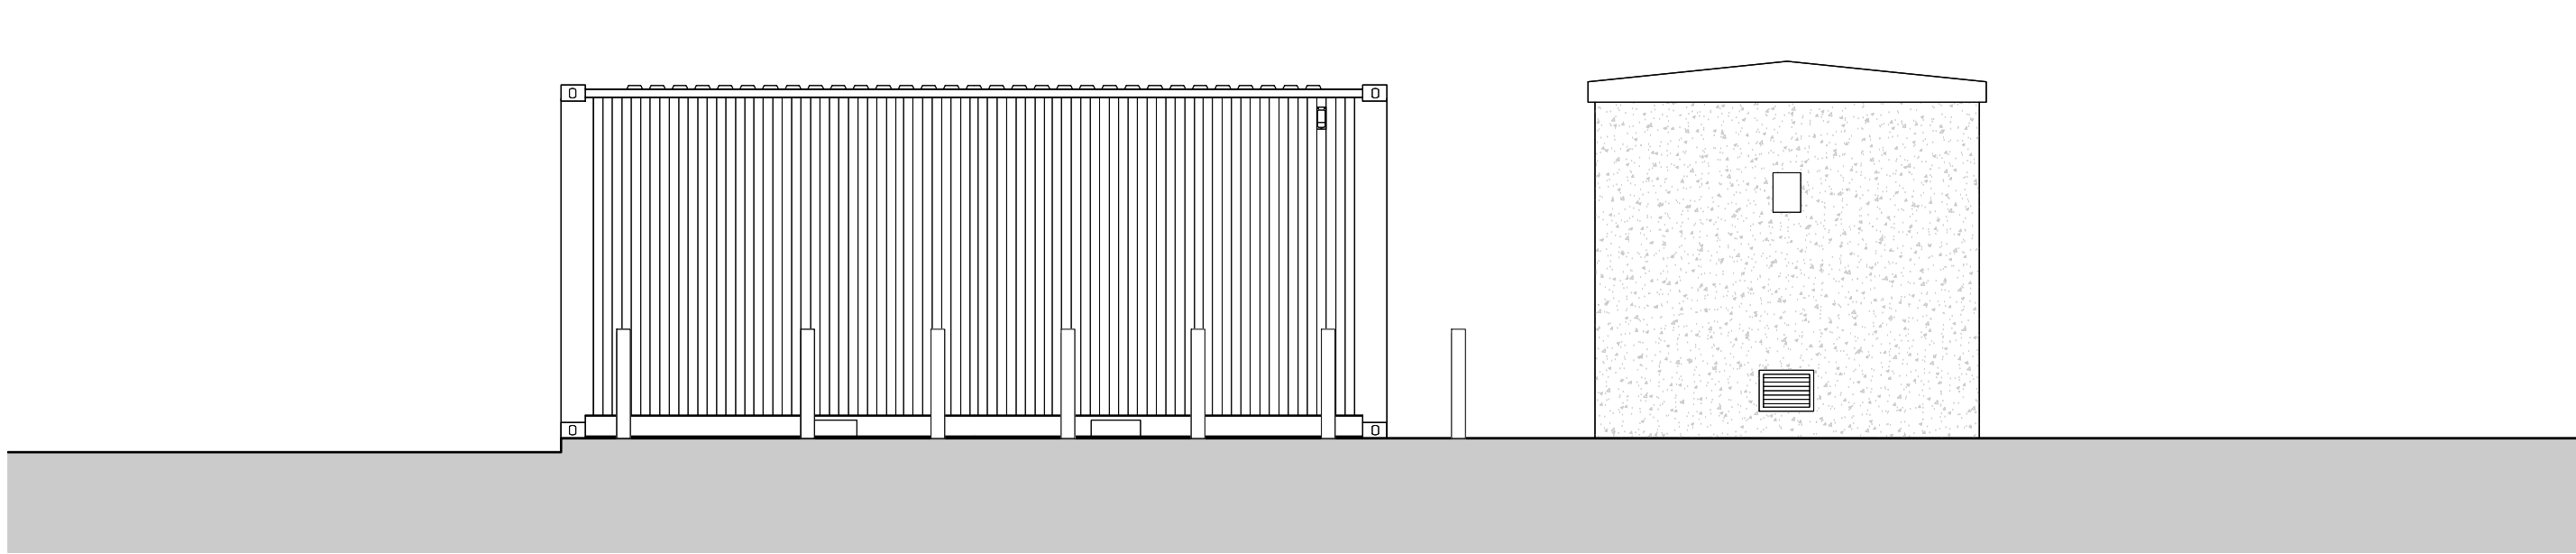


ELEVATION C

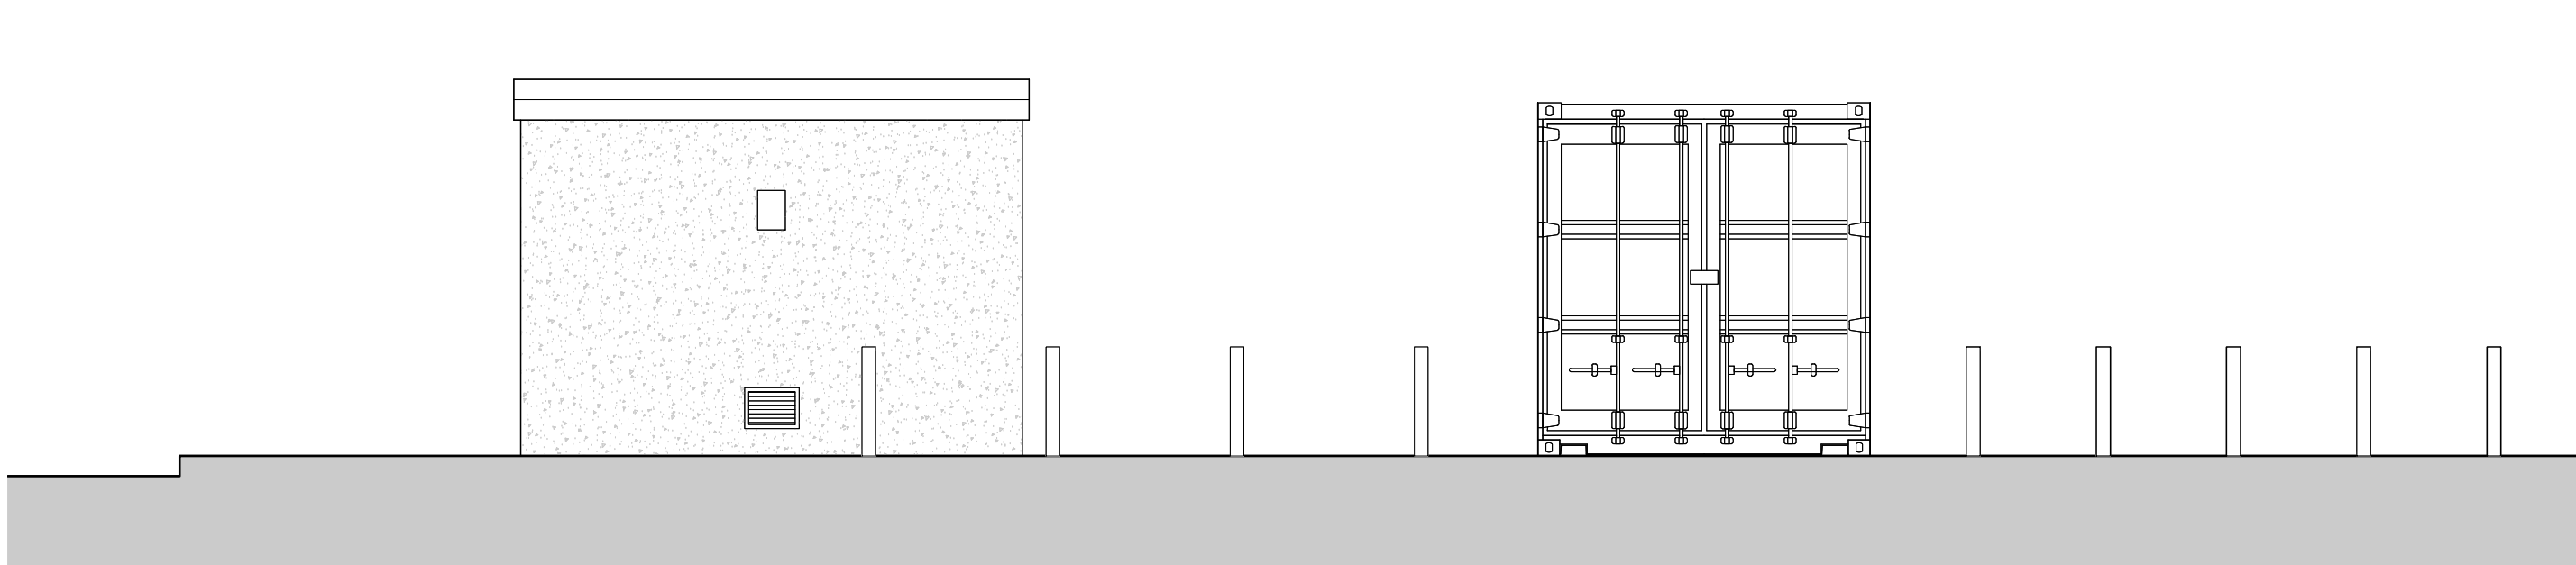

ELEVATION D

NB	Do not scale off this drawing. All dimensions to be checked on site prior to manufacture and construction. This drawing is the property of JH Architects and should not be reproduced without permission. All discrepancies to be brought to the attention of the architect immediately. This drawing to be read in conjunction with the specification / bill of quantities and related drawings.		
REVISION			
-	FIRST ISSUE	13.03.25	SK

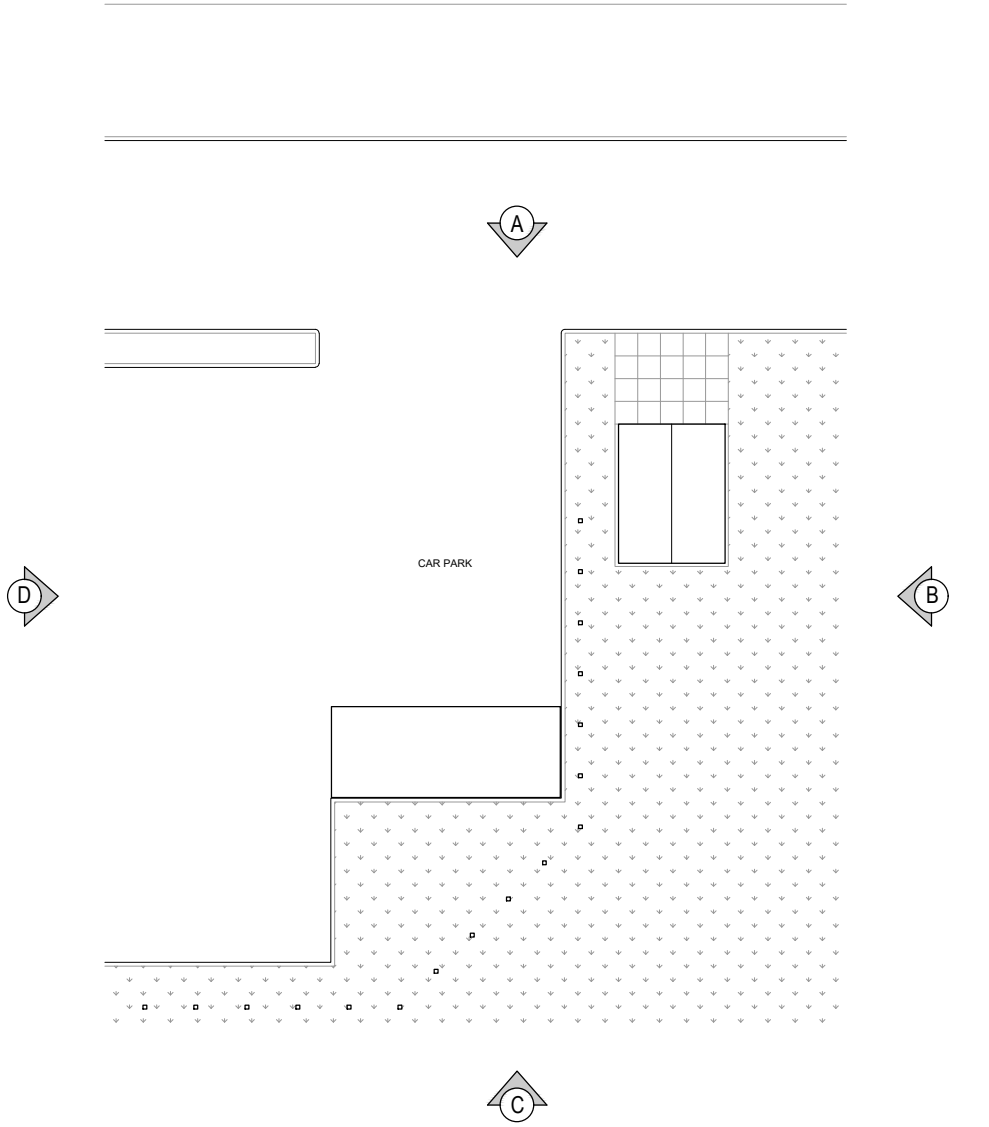

PART SITE PLAN

CLIENT	LANCASHIRE COUNTY BOARD
PROJECT	HOUGH END PLAYING FIELDS
TITLE	EXISTING ELEVATIONS
JOB NO.	LCB01
DWG NO.	AS.03
SCALE	1:50 @ A2
DRAWN	SK

46 MANCHESTER ROAD
CHORLTON
MANCHESTER
M21 9PH

info@justharchitects.co.uk
T +44(0)161 237 5500

