


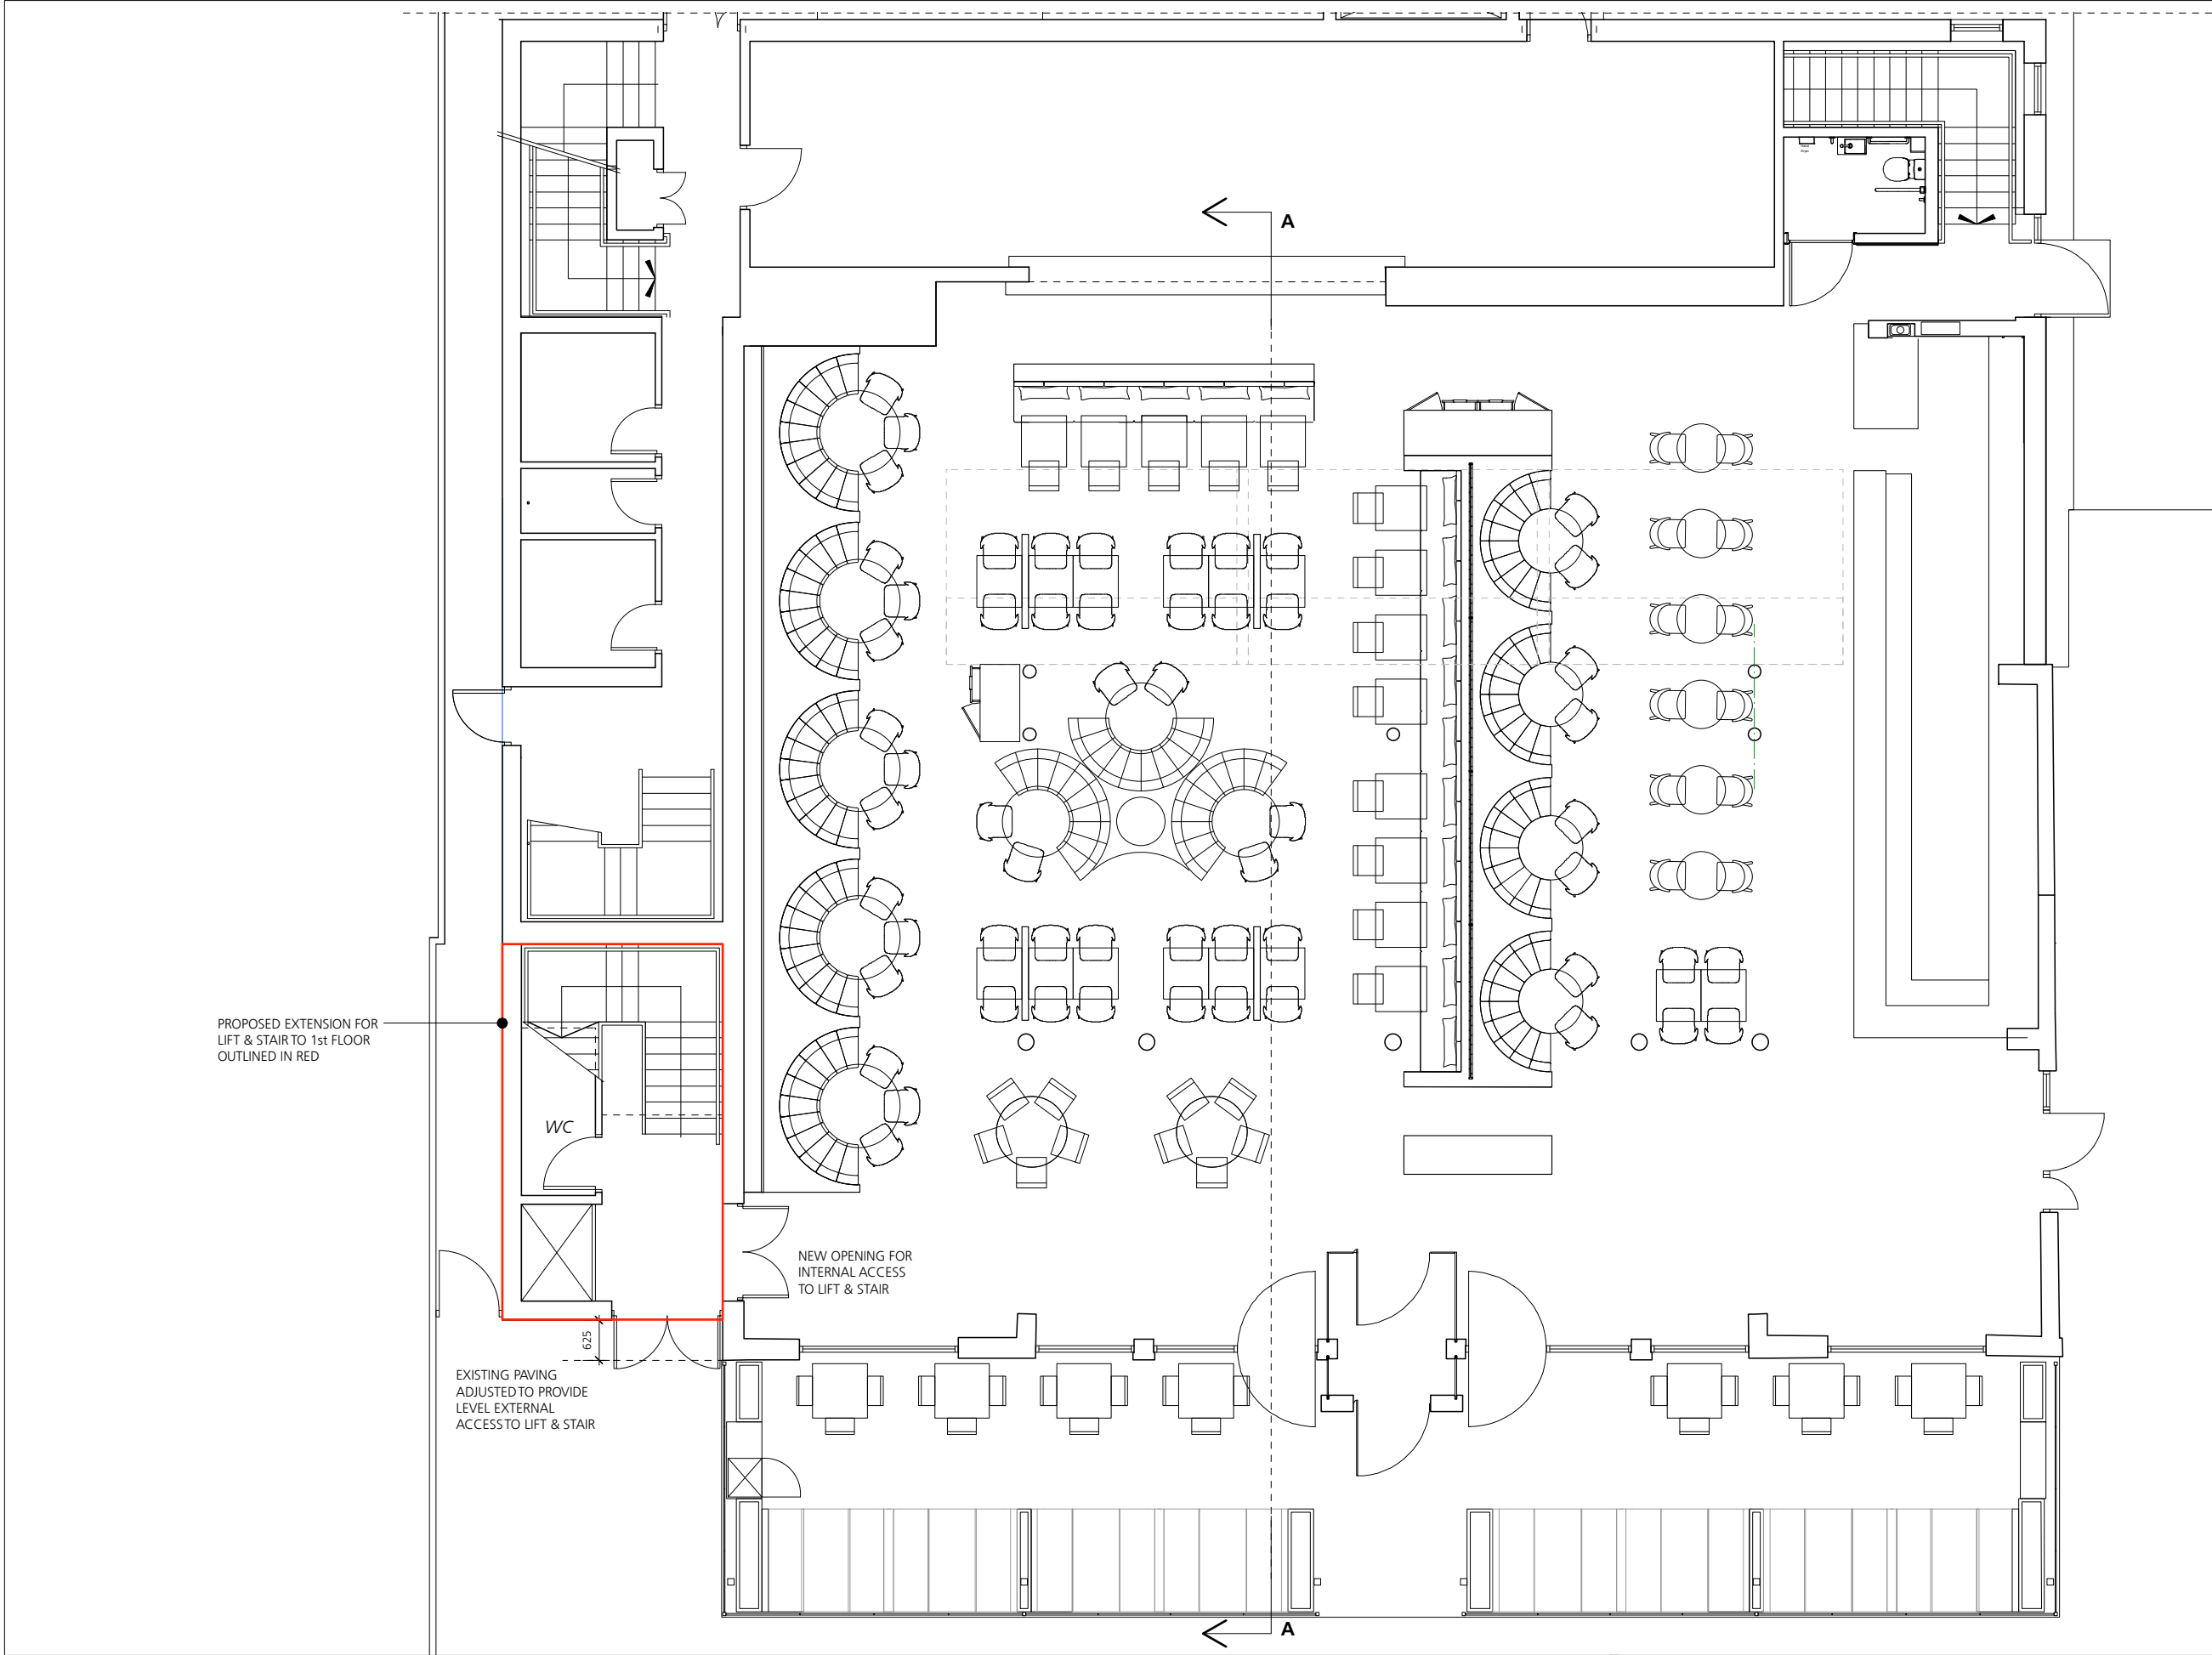

PROPOSED EXTENSION FOR
LIFT & STAIR TO 1st FLOOR
OUTLINED IN RED



WC

NEW OPENING FOR
INTERNAL ACCESS
TO LIFT & STAIR

EXISTING PAVING
ADJUSTED TO PROVIDE
LEVEL EXTERNAL
ACCESS TO LIFT & STAIR

625

Rev A - 04/25 - new extension set back increased

 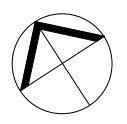

Jonathan Davidson Architects

Architecture & Industrial Design
47 Hilton Street
MANCHESTER
M1 2EF
t: 0161 711 0835
e: inbox@jddavidsonarchitects.com
w: www.jddavidsonarchitects.com

Client Elle R Leisure
Project **Albert's Restaurant & Bar**
Barlow Moor Rd, Didsbury
Scale 1:100 @ A3
Date Nov 2024

Document **Planning Drawing**
Proposed Ground Floor Plan
Status For information

Doc Ref	381	PD	1102	A
---------	-----	----	------	---