




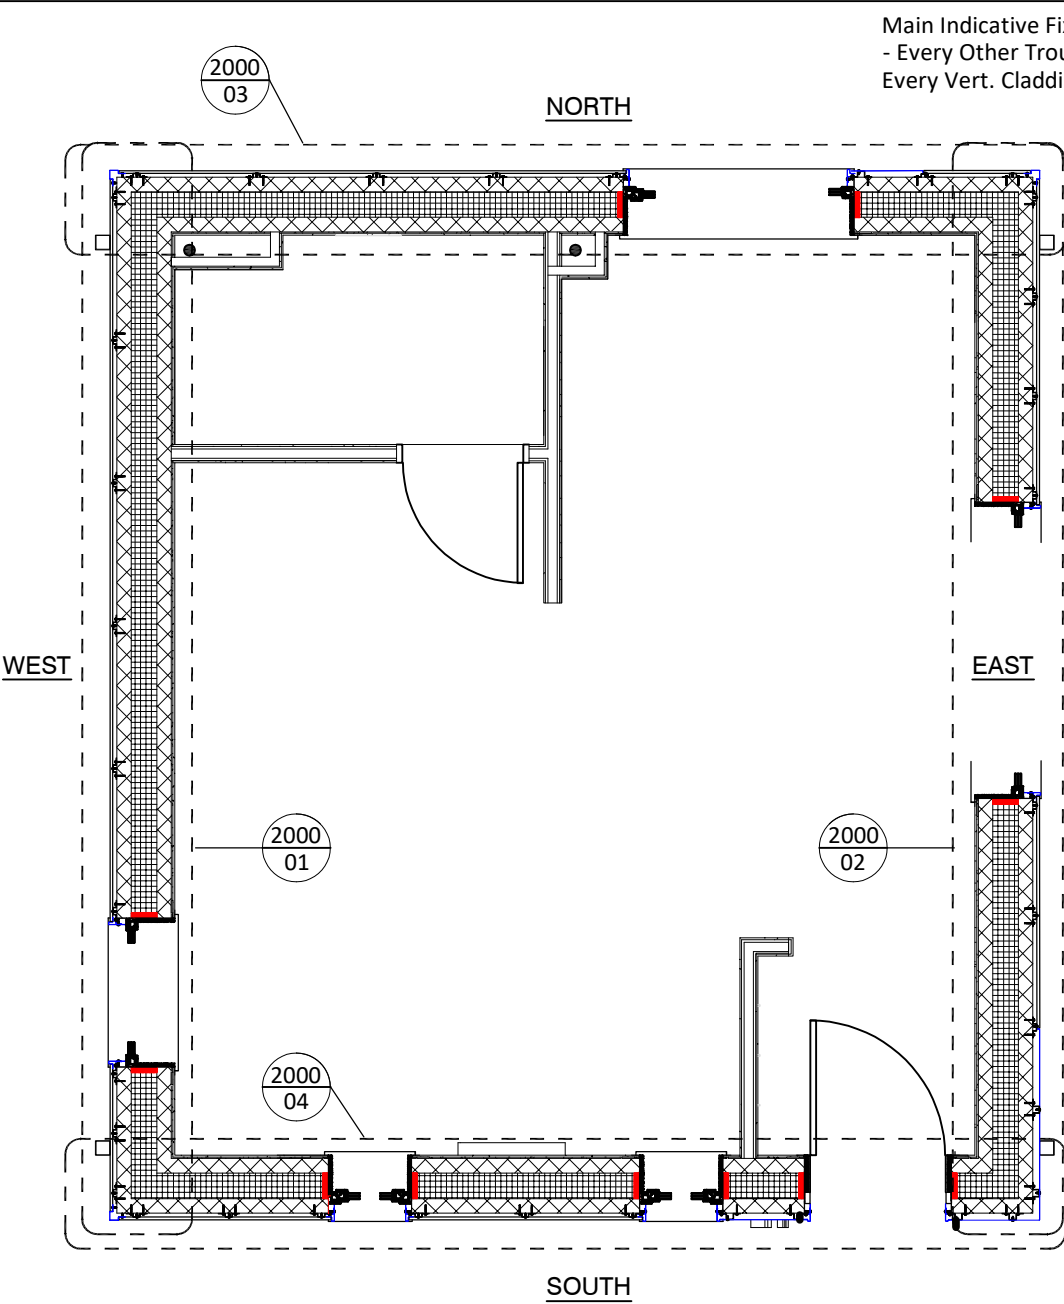


PLAN ON STAFF POD - ENLARGED DETAILS LOCATION PLAN

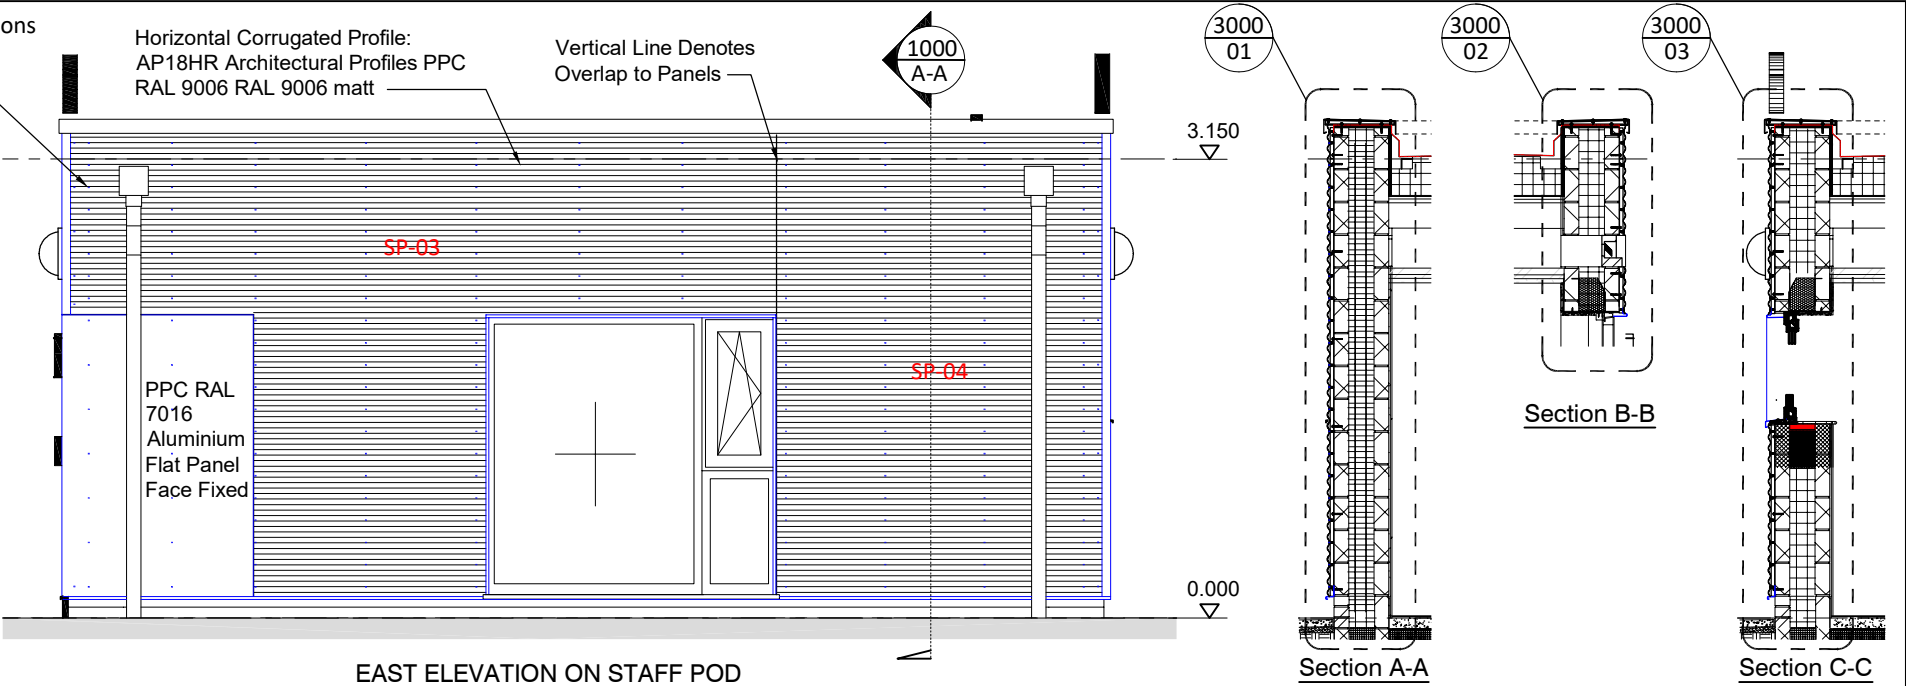


EAST ELEVATION ON STAFF POD

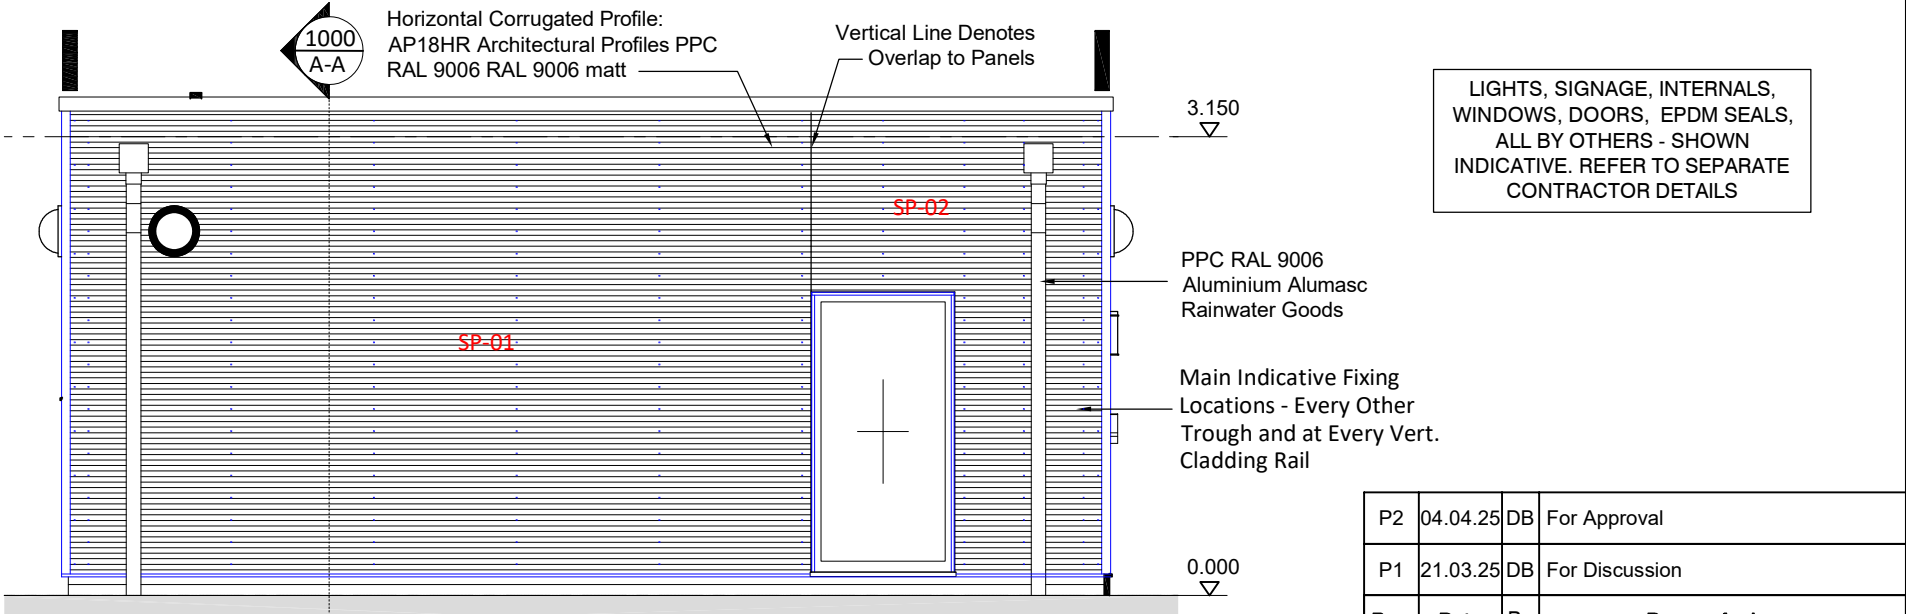

WEST ELEVATION ON STAFF POD

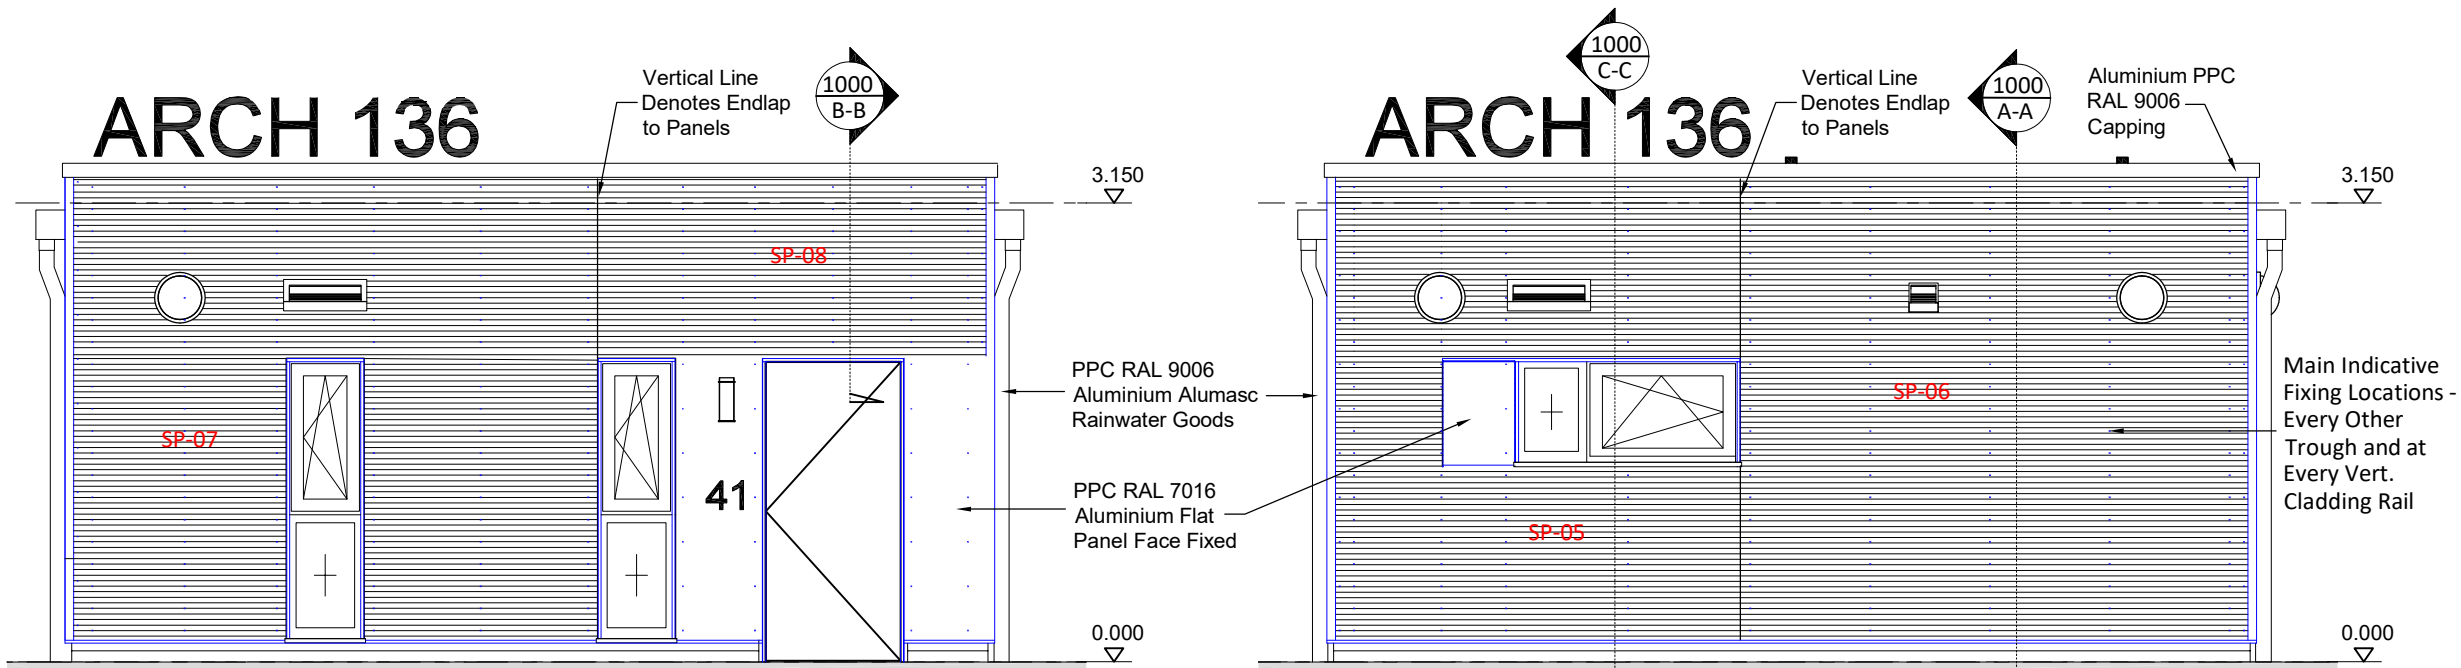

SOUTH ELEVATION ON STAFF POD

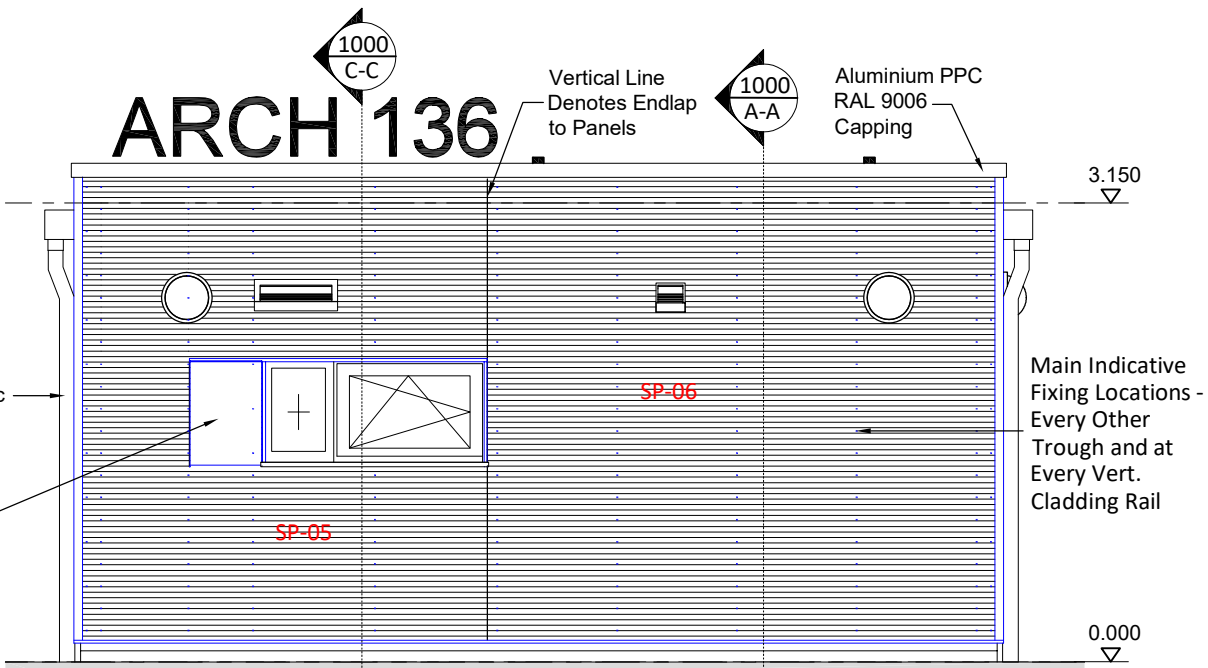

NORTH ELEVATION ON STAFF POD

LIGHTS, SIGNAGE, INTERNALS, WINDOWS, DOORS, EPDM SEALS, ALL BY OTHERS - SHOWN INDICATIVE. REFER TO SEPARATE CONTRACTOR DETAILS

Rev	Date	By	Reason for issue
P2	04.04.25	DB	For Approval
P1	21.03.25	DB	For Discussion
Client VERMONT			
Project EMBASSY VILLAGE MANCHESTER			
Title STAFF POD DETAIL LOCATION - GENERAL ARRANGEMENT - PLAN ELEVATION & SECTIONS			
Drawing number C140-EMB-1000			Rev. P02
Date March 2025			Scale NTS@A3
Drawn by DB			Checked DB
Drawing status For Approval			
File C140-Embassy_Village_TASK-UK_DRAWINGS			